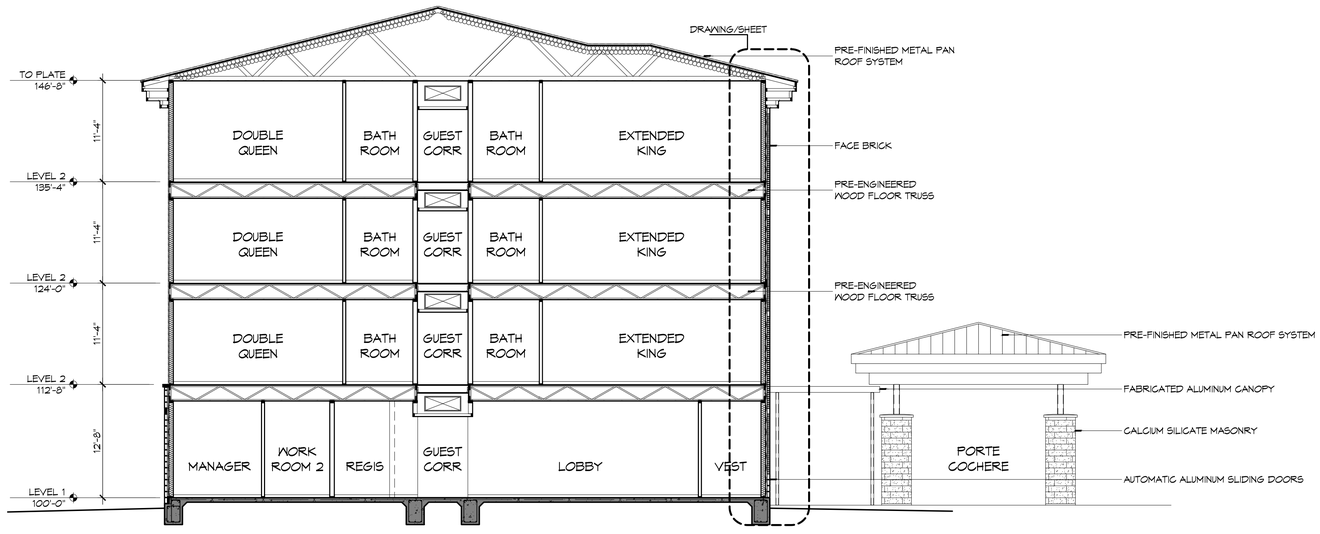

1 BUILDING SECTION
SCALE: 1/8" = 1'-0"

DAMMON ENGINEERING, INC.
Architects & Engineers
www.dammonengineering.com
info@dammonengineering.com
PH: 985.649.5932
F: 985.641.5950

Chief Architect: Kevin J. Kinchen, NCARB
Chief Engineer: Brian Mistich, PE
5544 O'Connors Trail
Slidell, LA 70458

#	DESCRIPTION	DATE

REVISIONS

SEAL:

PRELIMINARY NOT FOR CONSTRUCTION

NEW HOTEL & RESTAURANT FOR
SPORTSMAN'S LODGE
LOT #1 LA HWY 21
HACKBERRY, LA 70645

JOB No:	2141
DATE:	MAY 28, 2015
DRAWN BY:	K.J.K.
CHECKED BY:	K.J.K.

These drawings and specifications, as instruments of service, are the property of Dammon Engineering, and shall remain the property of Dammon Engineering. The reproduction, alteration or use of these drawings and specifications, in whole or in part, without written consent of Dammon Engineering, is prohibited. Any alteration or reproduction of these drawings and specifications, or any part thereof, shall be at the sole risk of the person or entity making such alteration or reproduction. Dammon Engineering assumes no responsibility for any alteration or reproduction of these drawings and specifications, or any part thereof, made without its consent.

SHEET TITLE:
BUILDING SECTIONS

DRAWING NUMBER:
A302

SHEET No: Value of #