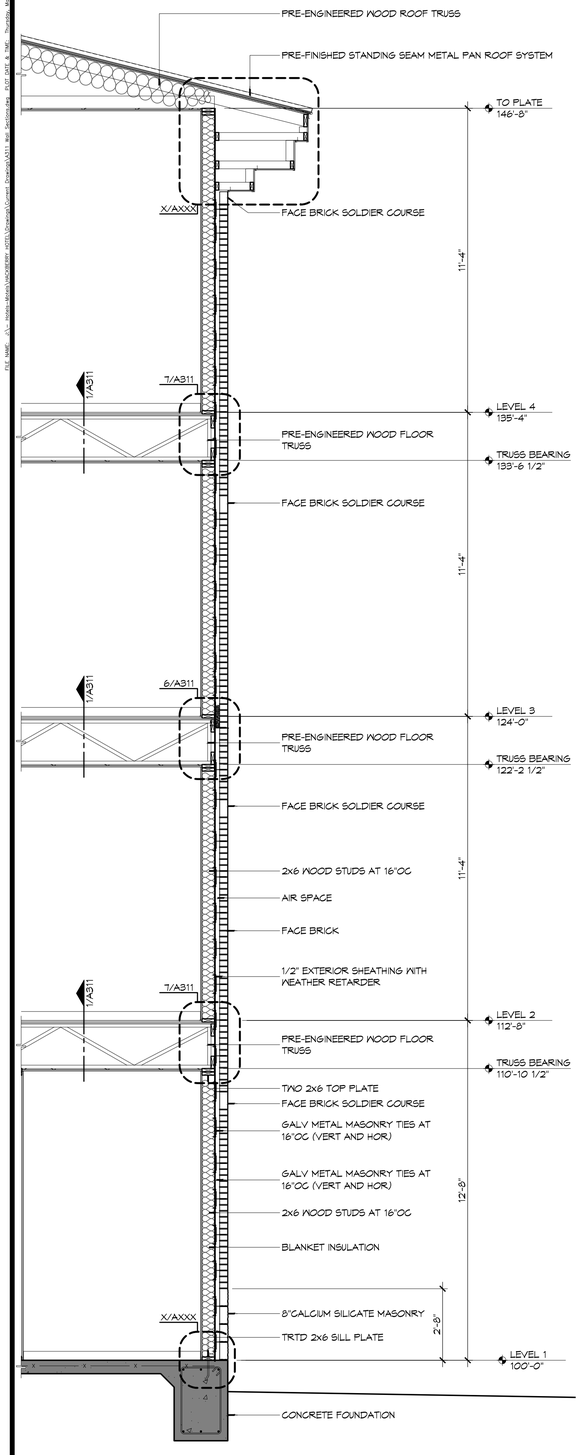

4 WALL SECTION
SCALE: 3/8" = 1'-0"

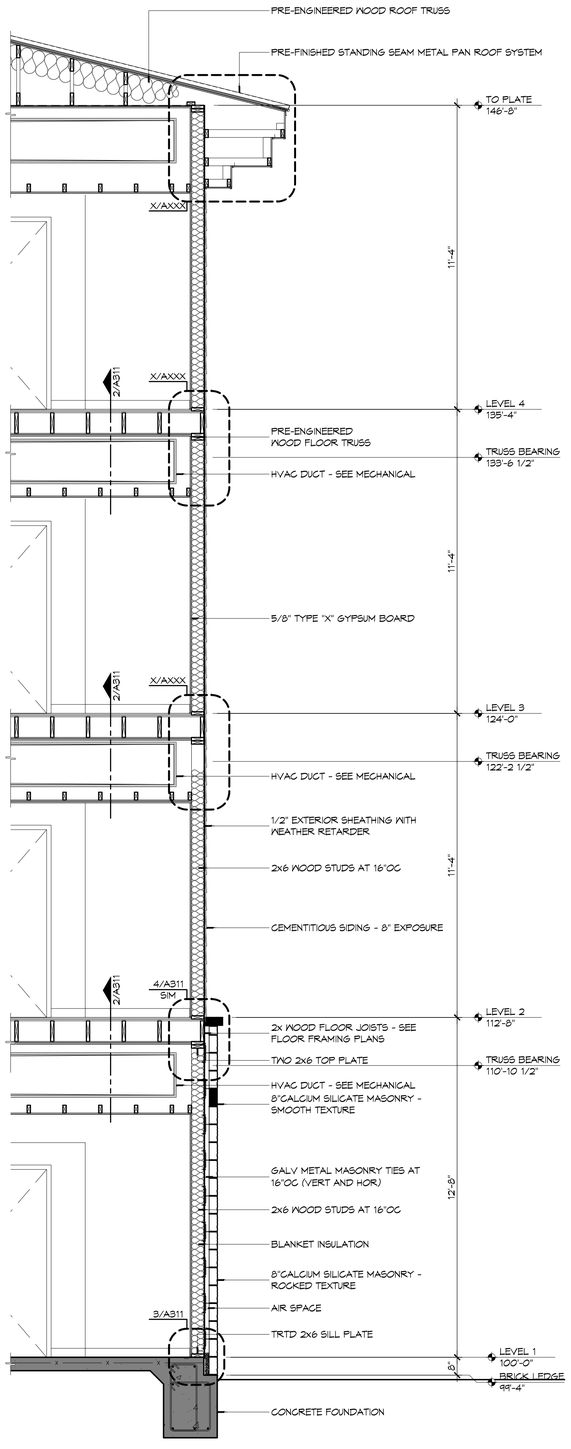

3 WALL SECTION
SCALE: 3/8" = 1'-0"

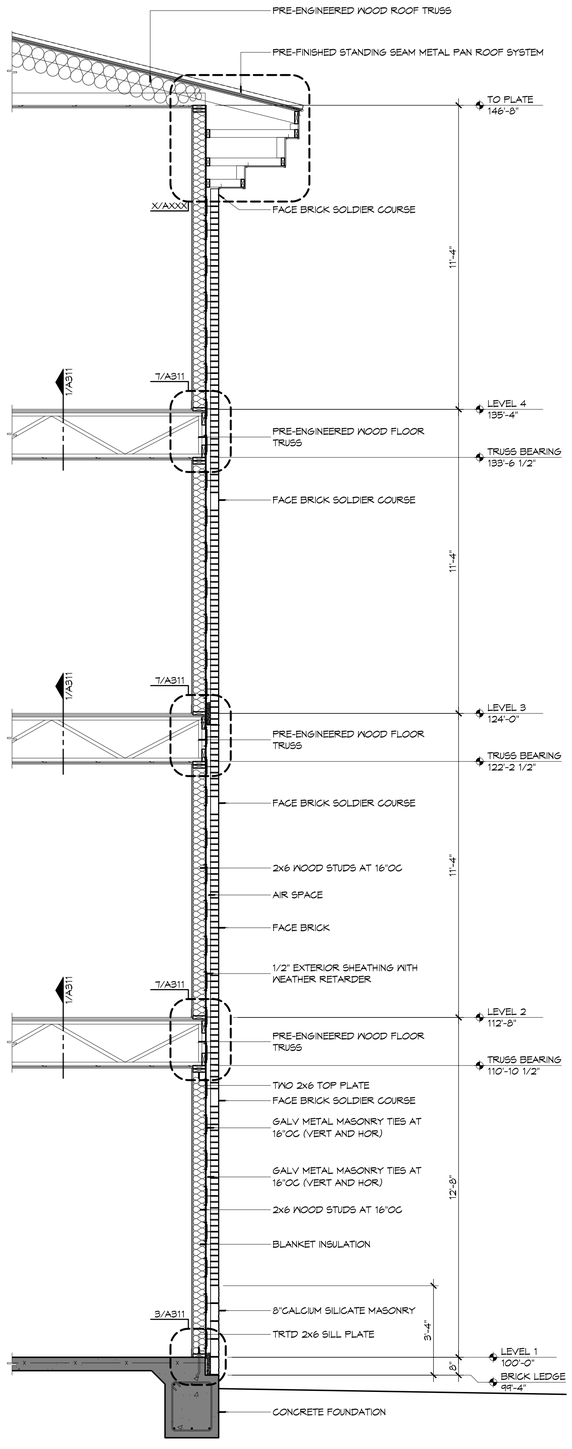

2 WALL SECTION
SCALE: 3/8" = 1'-0"

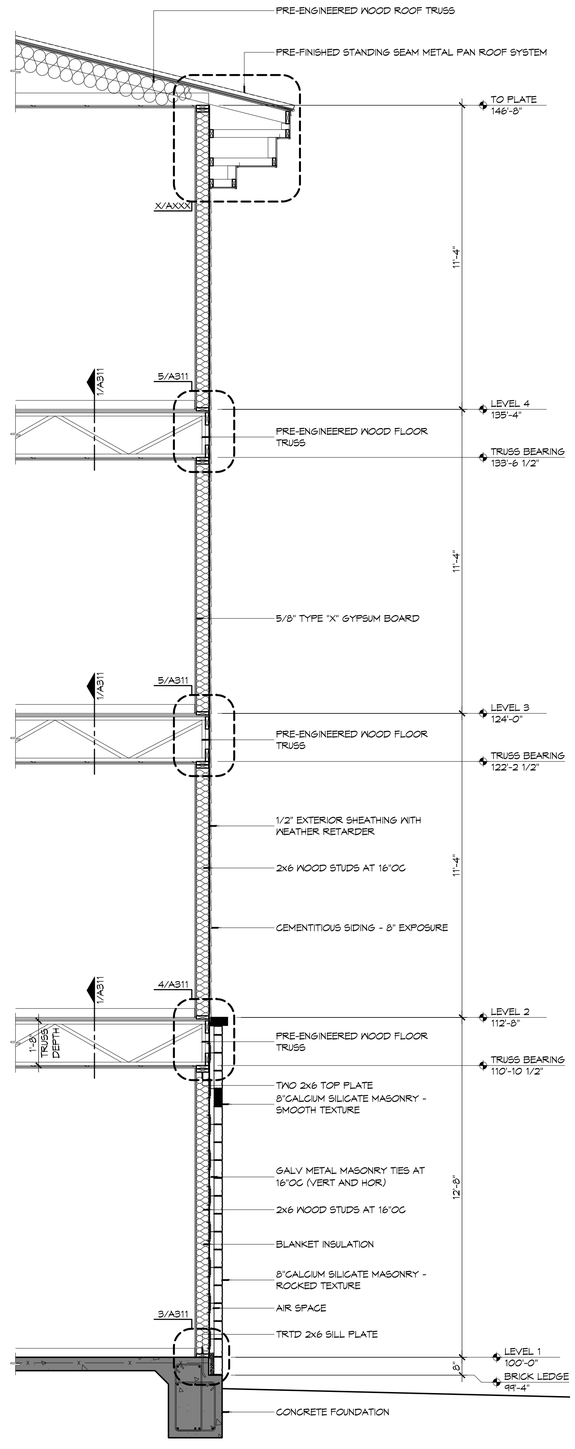

1 WALL SECTION
SCALE: 3/8" = 1'-0"

DAMMON ENGINEERING, INC.
Architects & Engineers
www.dammonengineering.com
info@dammonengineering.com
P: 985.641.5832
F: 985.641.5950
Chief Engineer: Kevin J. Kinchen, NCARB
1564 Oceanside Trail
Slidell, LA 70458

REVISIONS

#	DESCRIPTION	DATE

SEAL:

PRELIMINARY NOT FOR CONSTRUCTION

NEW HOTEL & RESTAURANT FOR
SPORTSMAN'S LODGE
LOT #1 LA HWY 27
HACKBERRY, LA 70645

JOB No:	2141	DATE:	MAY 28, 2015
DRAWN BY:	K.K.	CHECKED BY:	K.K.

All ideas, designs, arrangements and plans indicated or represented by this drawing are owned by and the property of Dammon Engineering, Inc. and shall not be used in whole or in part without the written permission of Dammon Engineering, Inc. and shall not be loaned, copied or disclosed without written consent. Visual contact with these plans shall constitute prima facie evidence of acceptance of these restrictions.

SHEET TITLE:
WALL SECTIONS

DRAWING NUMBER:
A310

SHEET No: Value of #