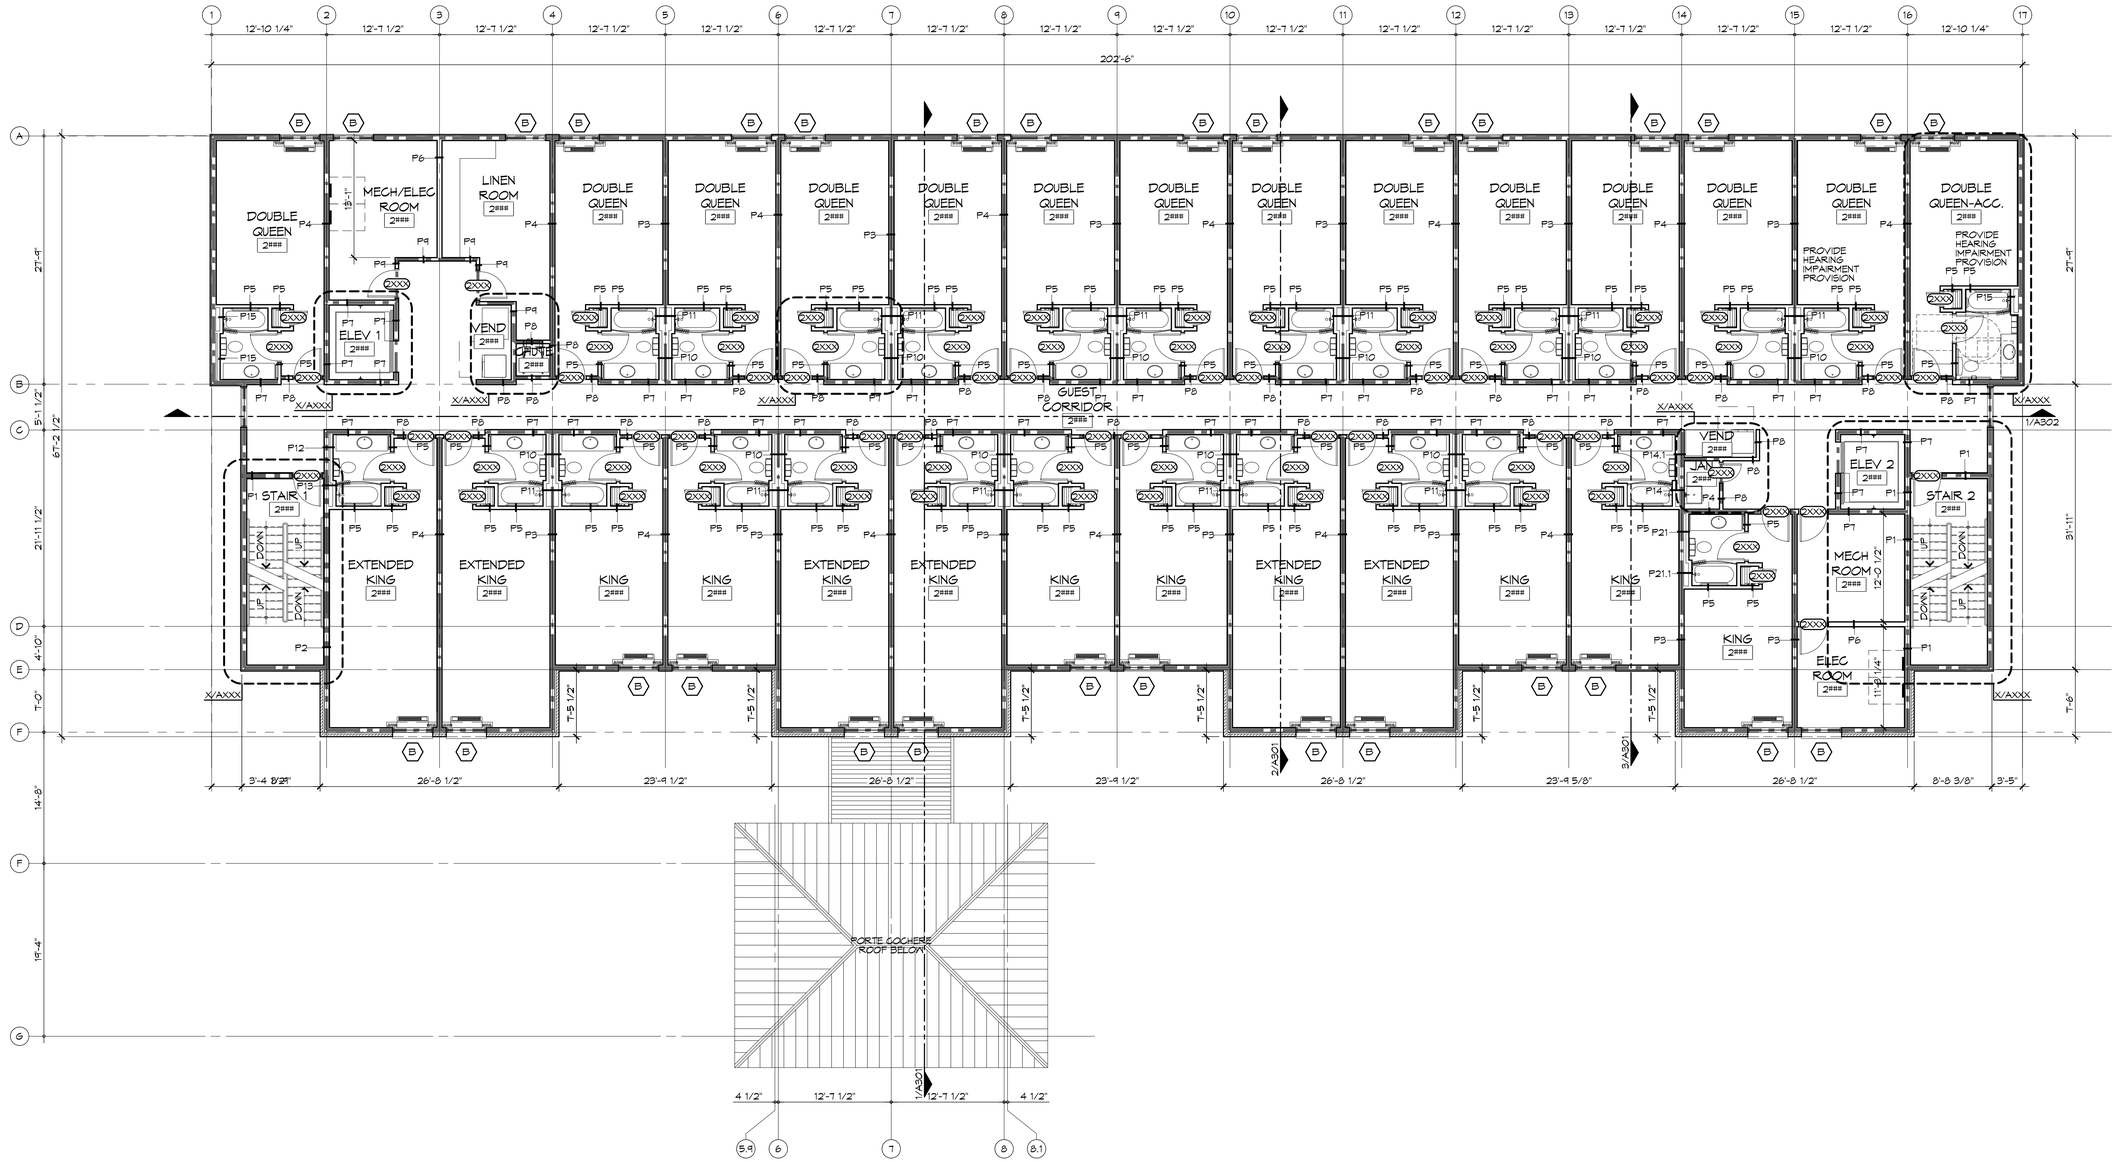

1 ARCHITECTURAL FLOOR PLAN - LEVEL 2
SCALE: 1/8" = 1'-0"

DAMMON ENGINEERING, INC.
Architects & Engineers
www.dammonengineering.com
info@dammonengineering.com
PH: 985.649.9822
FX: 985.649.9823
Chief Architect: Kevin J. Kinchen, NCARB
Chief Engineer: Brian Mistich, PE
554 Old Spanish Trail
Slidell, LA 70461

REVISIONS

#	DESCRIPTION	DATE

SEAL:

PRELIMINARY NOT FOR CONSTRUCTION

SPORTSMAN'S LODGE

LOT #1 LA HWY 21
HACKBERRY, LA 70645

JOB No: 2141 | DATE: JUN09.2015

SHEET TITLE:
ARCHITECTURAL FLOOR PLAN - LEVEL 2

DRAWING NUMBER:
A102

SHEET No: Value of #