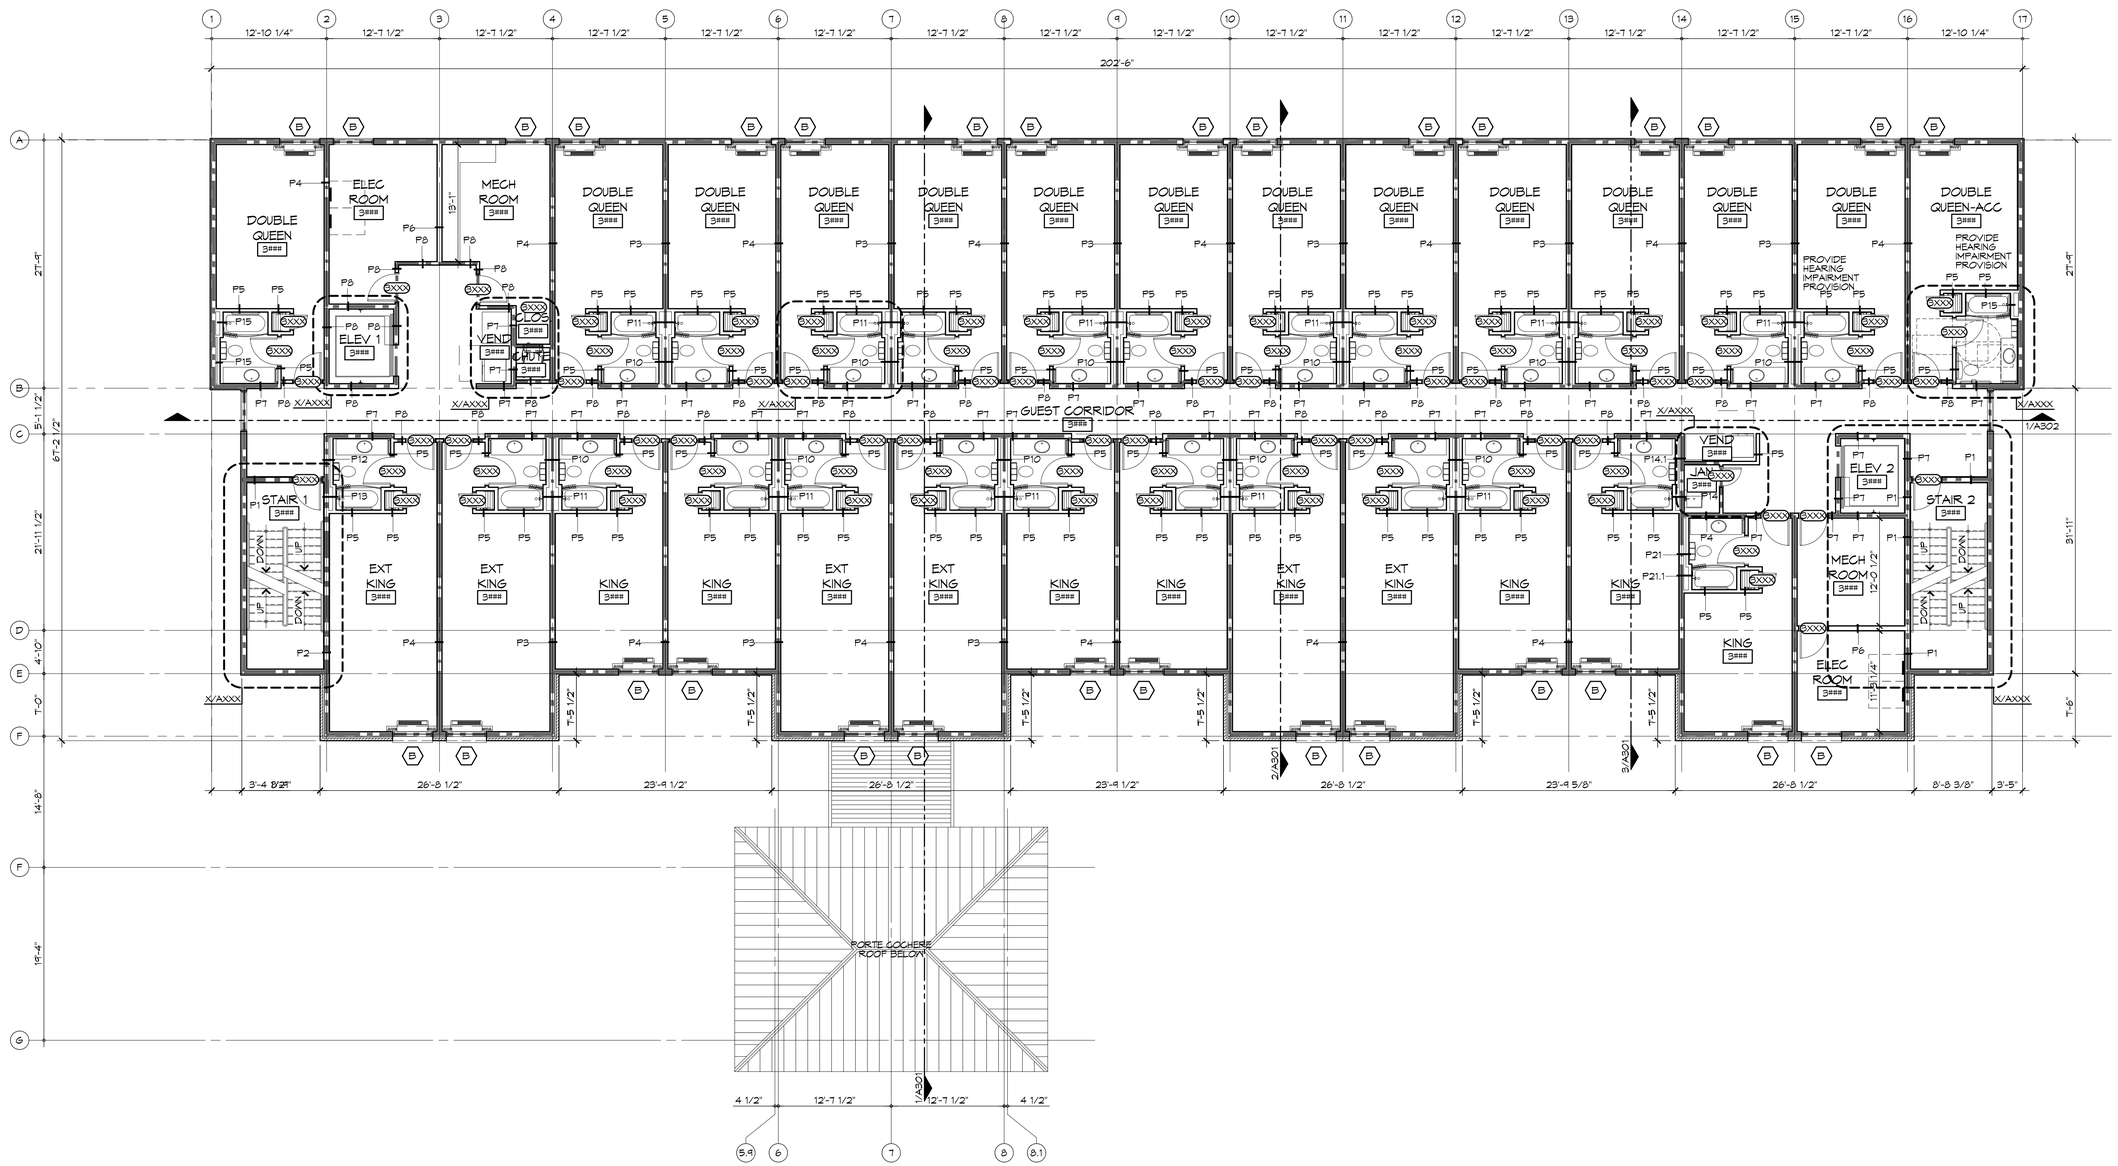

1 ARCHITECTURAL FLOOR PLAN - LEVEL 3
SCALE: 1/8" = 1'-0"

DAMMON ENGINEERING, INC.
Architects & Engineers
www.dammonengineering.com
info@dammonengineering.com
PH: 985.649.9822
FX: 985.644.5822
Chief Architect: Kevin J. Kinchen, NCARB
Chief Engineer: Brian Mistich, PE
554 Old Spanish Trail
Slidell, LA 70461

#	DESCRIPTION	DATE

REVISIONS

SEAL:

PRELIMINARY NOT FOR CONSTRUCTION

SPORTSMAN'S LODGE

LOT #1 LA HWY 27
HACKBERRY, LA 70645

JOB No: 2141 DATE: JUNE 5, 2015

SHEET TITLE:
ARCHITECTURAL FLOOR PLAN - LEVEL 3

DRAWING NUMBER:
A103

SHEET No: Value of #