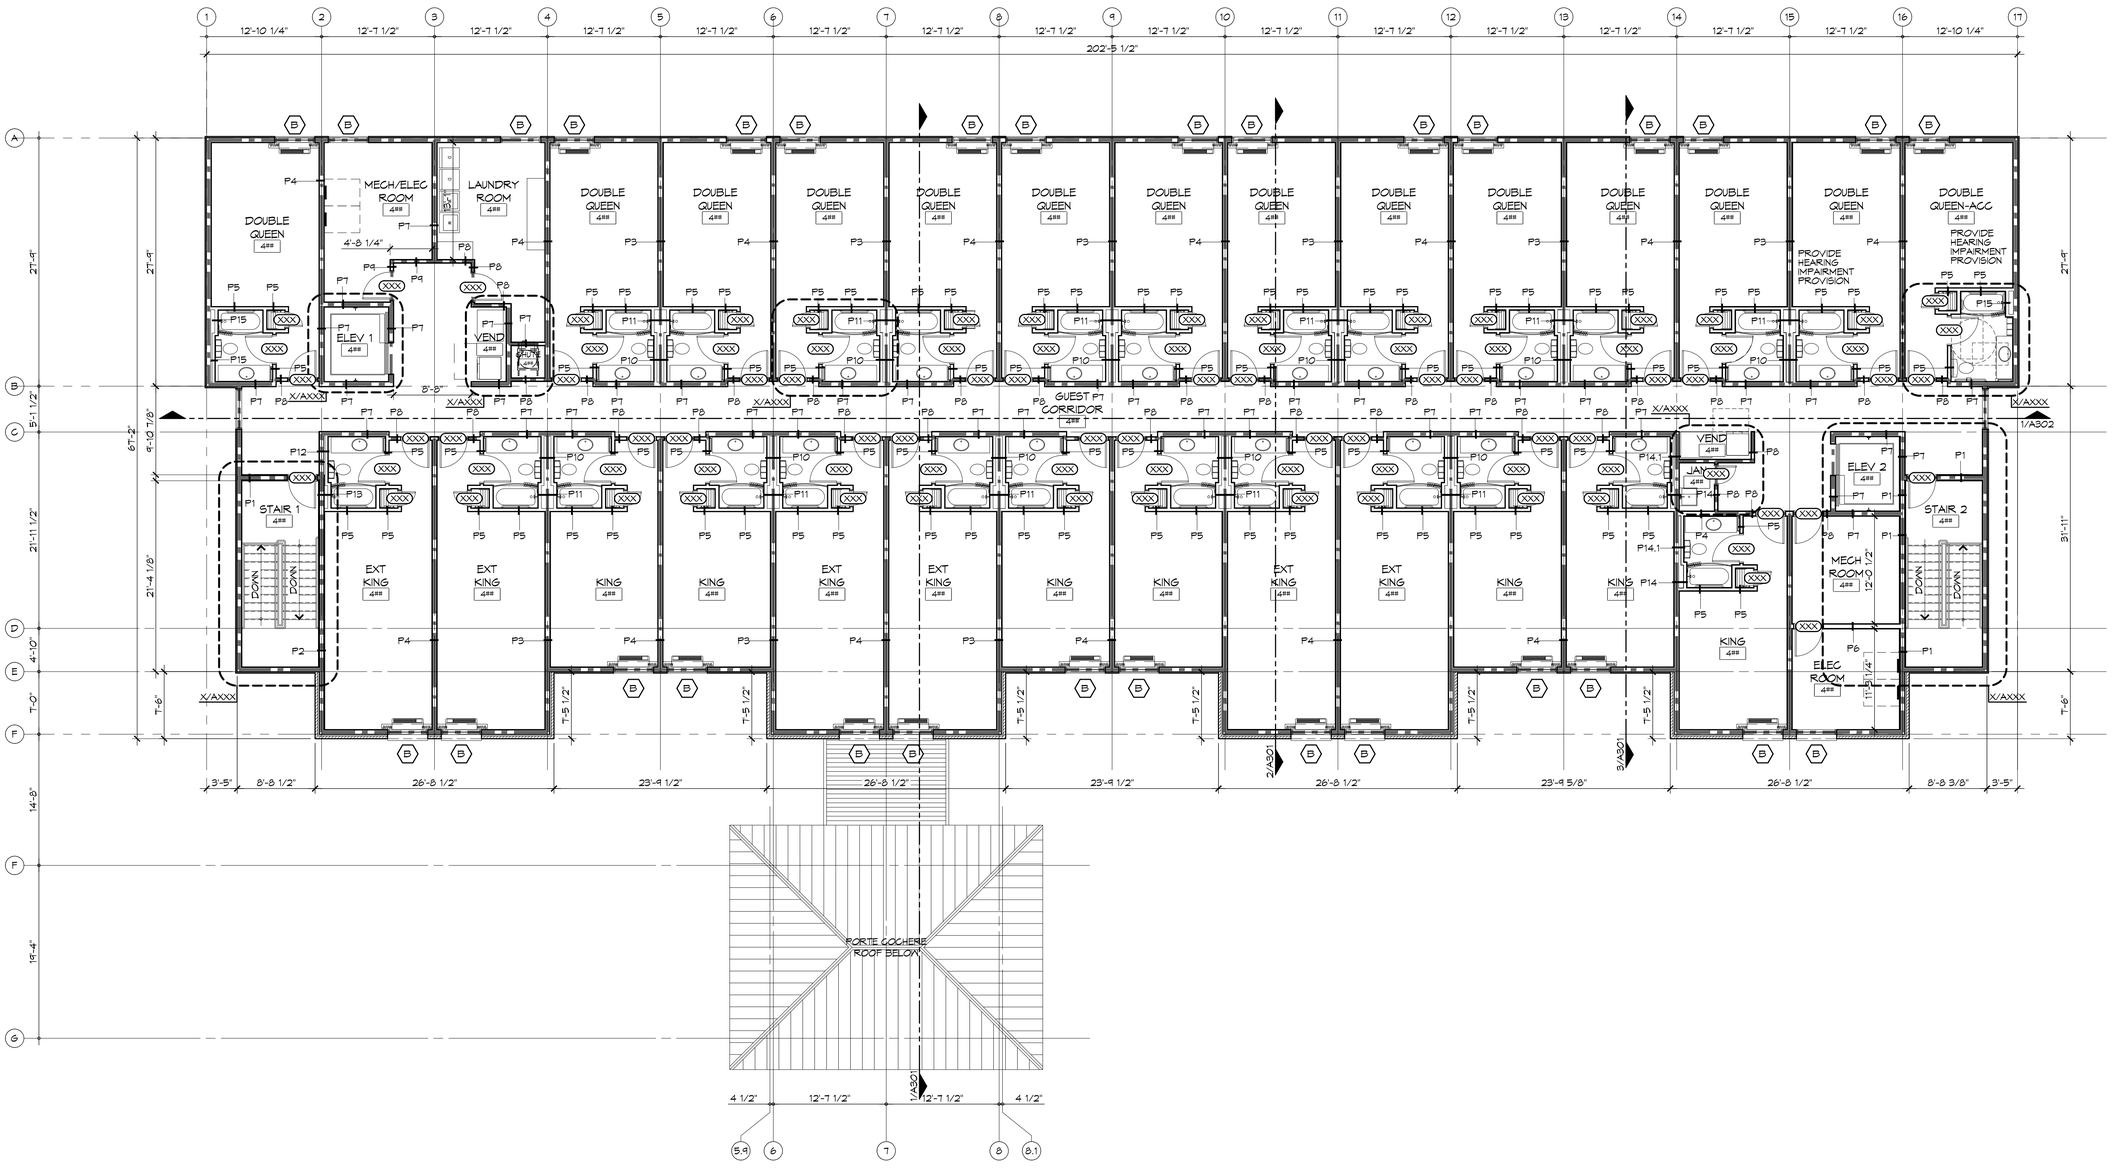

1 ARCHITECTURAL FLOOR PLAN - LEVEL 4

SCALE: 1/8" = 1'-0"

DAMMON ENGINEERING, INC.
Architects & Engineers
www.dammonengineering.com
info@dammonengineering.com
PH: 985.649.9822
FX: 985.644.5822
Chief Architect: Kevin J. Kinchen, NCARB
Chief Engineer: Brian Mistich, PE
554 Old Spanish Trail
Slidell, LA 70461

REVISIONS

#	DESCRIPTION	DATE

SEAL:

PRELIMINARY NOT FOR CONSTRUCTION

SPORTSMAN'S LODGE

LOT #1 LA HWY 21
HACKBERRY, LA 70645

JOB No: 2141 DATE: JUN05,2015

These drawings and specifications, including electronic media, are instruments of service and shall remain the property of Dammon Engineering, Inc. They are to be used only for the project for which they have been prepared and shall not be reproduced without written consent of Dammon Engineering, Inc.

SHEET TITLE:
ARCHITECTURAL FLOOR PLAN - LEVEL 4

DRAWING NUMBER:

A104

SHEET No: Value of #