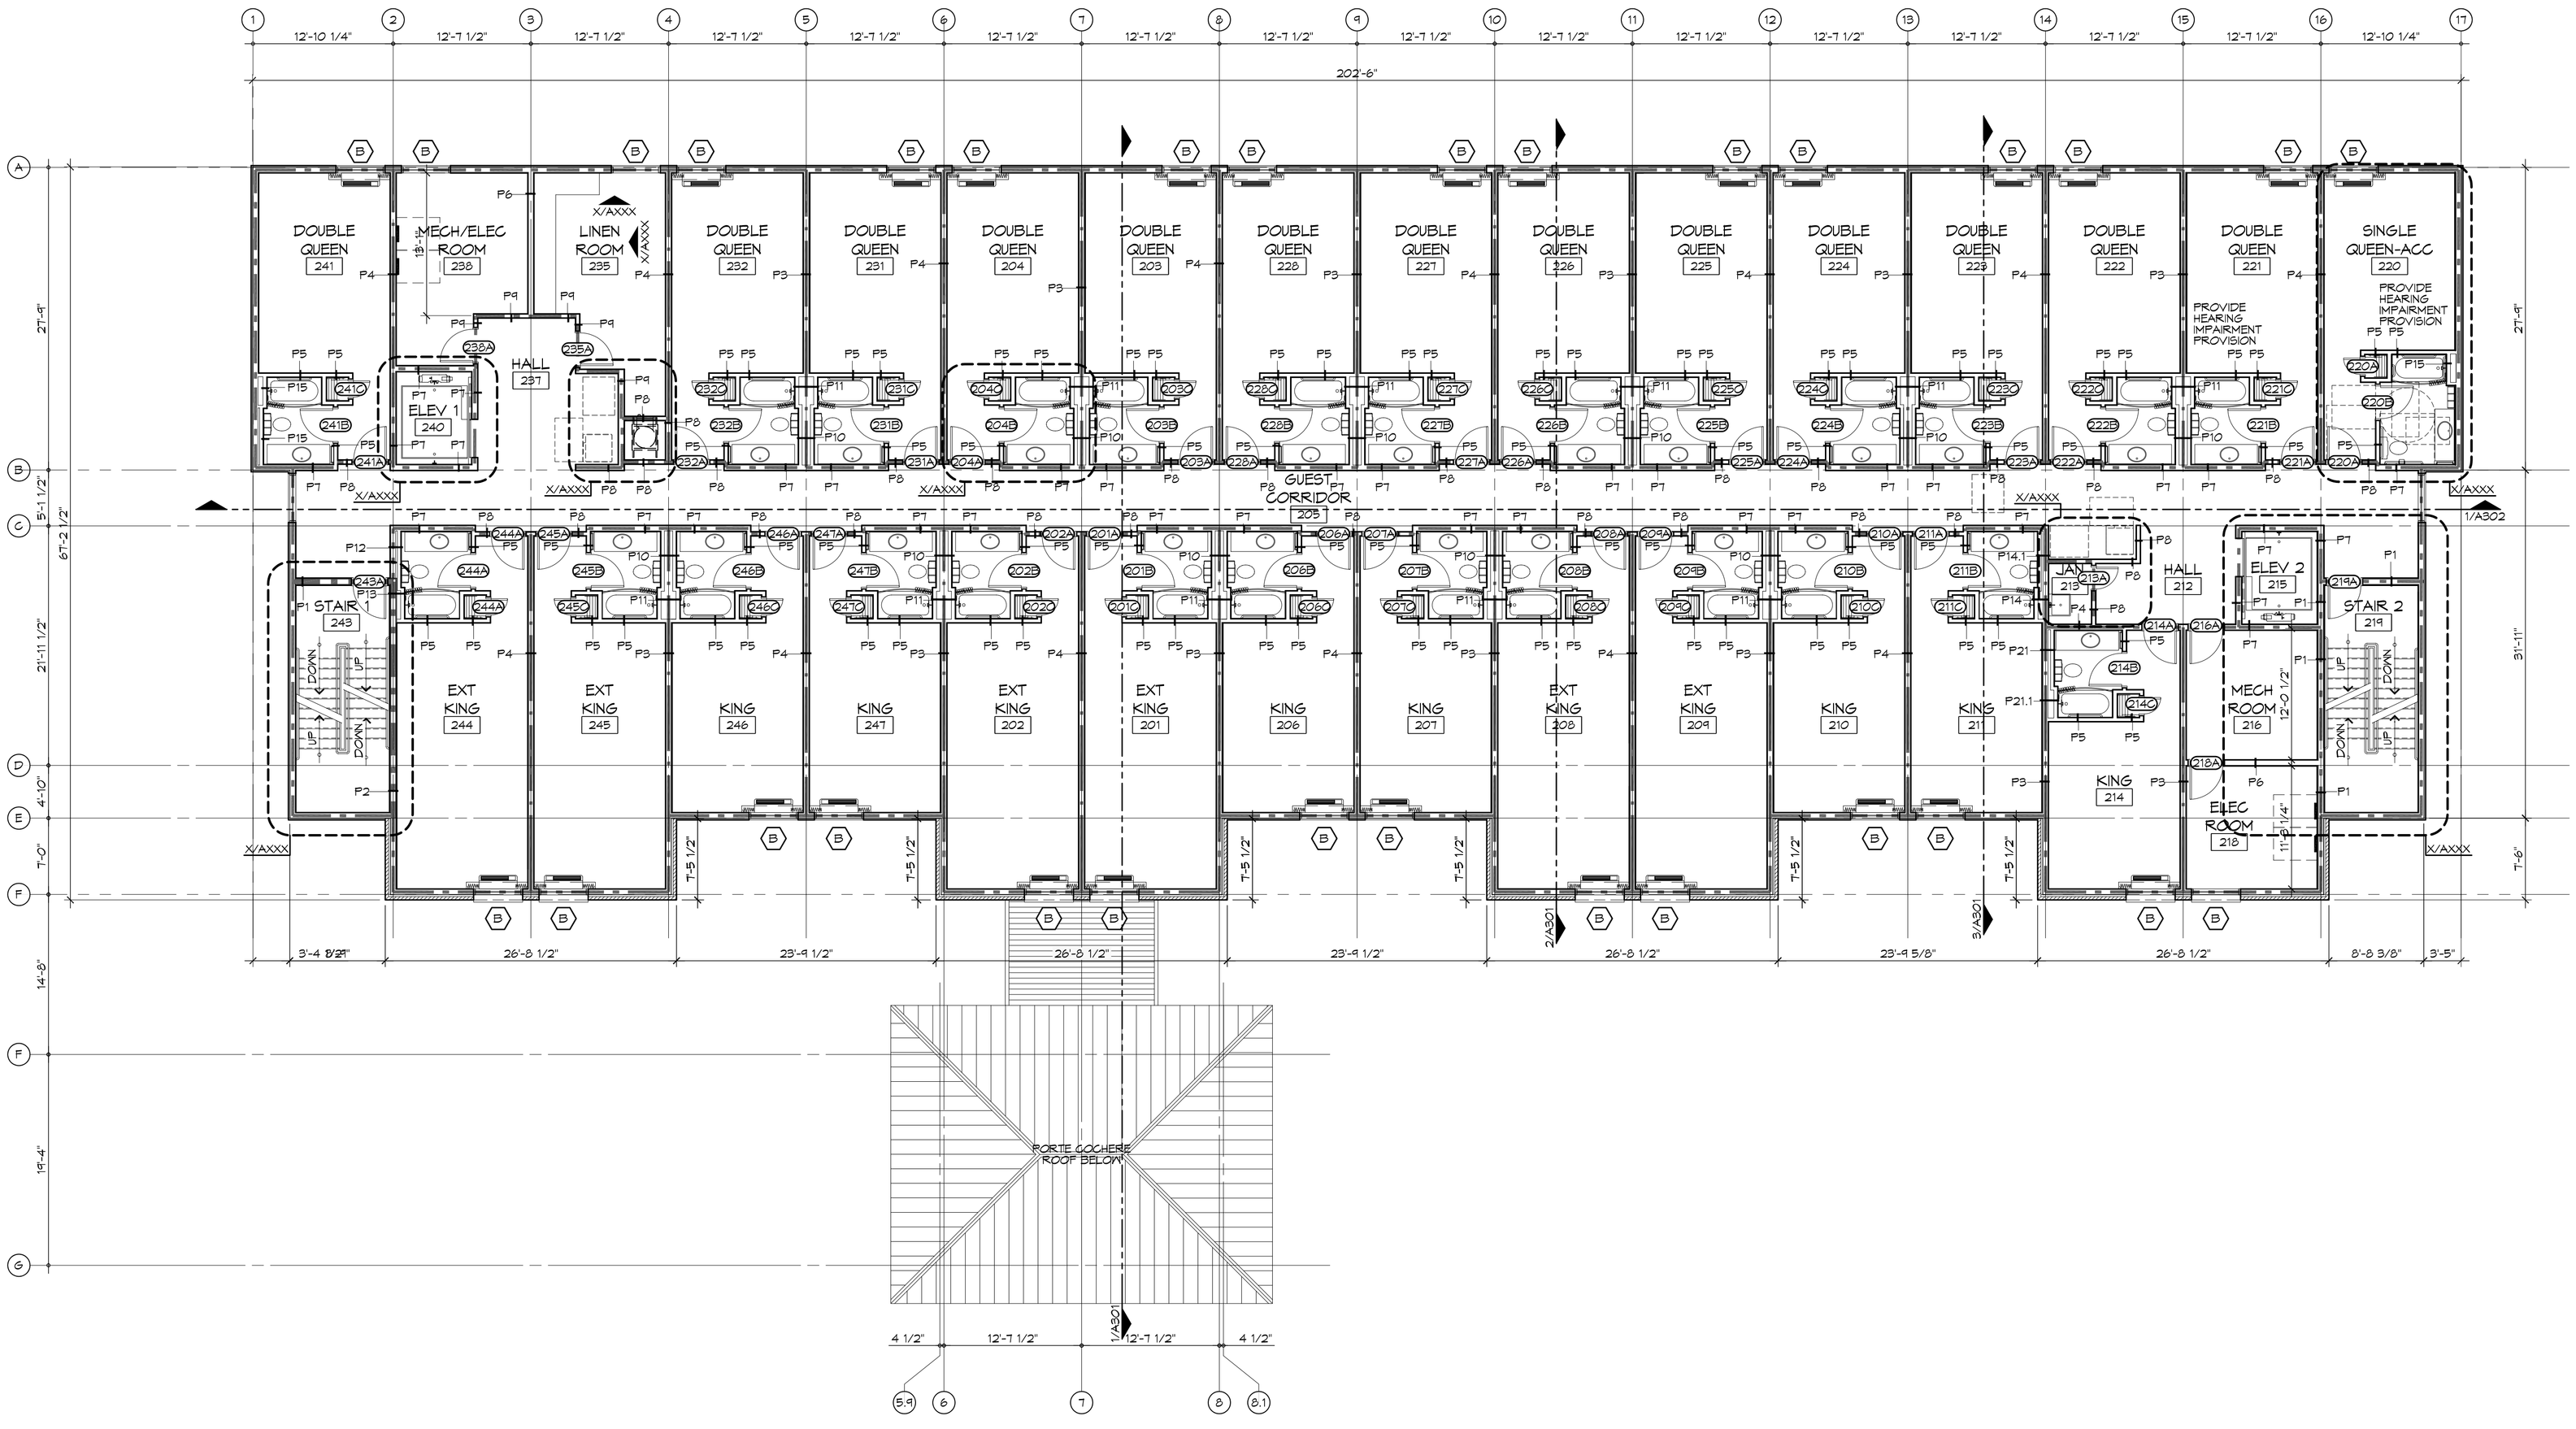

1 ARCHITECTURAL FLOOR PLAN - LEVEL 2
SCALE: 1/8" = 1'-0"

DAMMON ENGINEERING, INC.
Architects & Engineers
www.dammonengineering.com
info@dammonengineering.com
P: 985.641.5322
F: 985.641.5950
Chief Architect: Kevin J. Kinchen, NCARB
Chief Engineer: Brian Mistich, PE
5500 Cleary Ave
Suite 100
Metairie, LA 70003
Slidell, LA 70458

#	DESCRIPTION	DATE
	REVISIONS	

SEAL:

PRELIMINARY NOT FOR CONSTRUCTION

SPORTSMAN'S LODGE
LOT #1 LA HWY 21
HACKBERRY, LA 70645

JOB No: 2141 | DATE: JUNE 25, 2015
DRAWN BY: CAD/JTL | CHECKED BY: KJK

These drawings and specifications are the property and copyright of Dammon Engineering, and shall not be used on any other project without the written consent of Dammon Engineering. Visual contact with these drawings and specifications shall constitute conclusive evidence of acceptance of these restrictions.

SHEET TITLE:
ARCHITECTURAL FLOOR PLAN - LEVEL 2

DRAWING NUMBER:
A102

SHEET No: Value of #