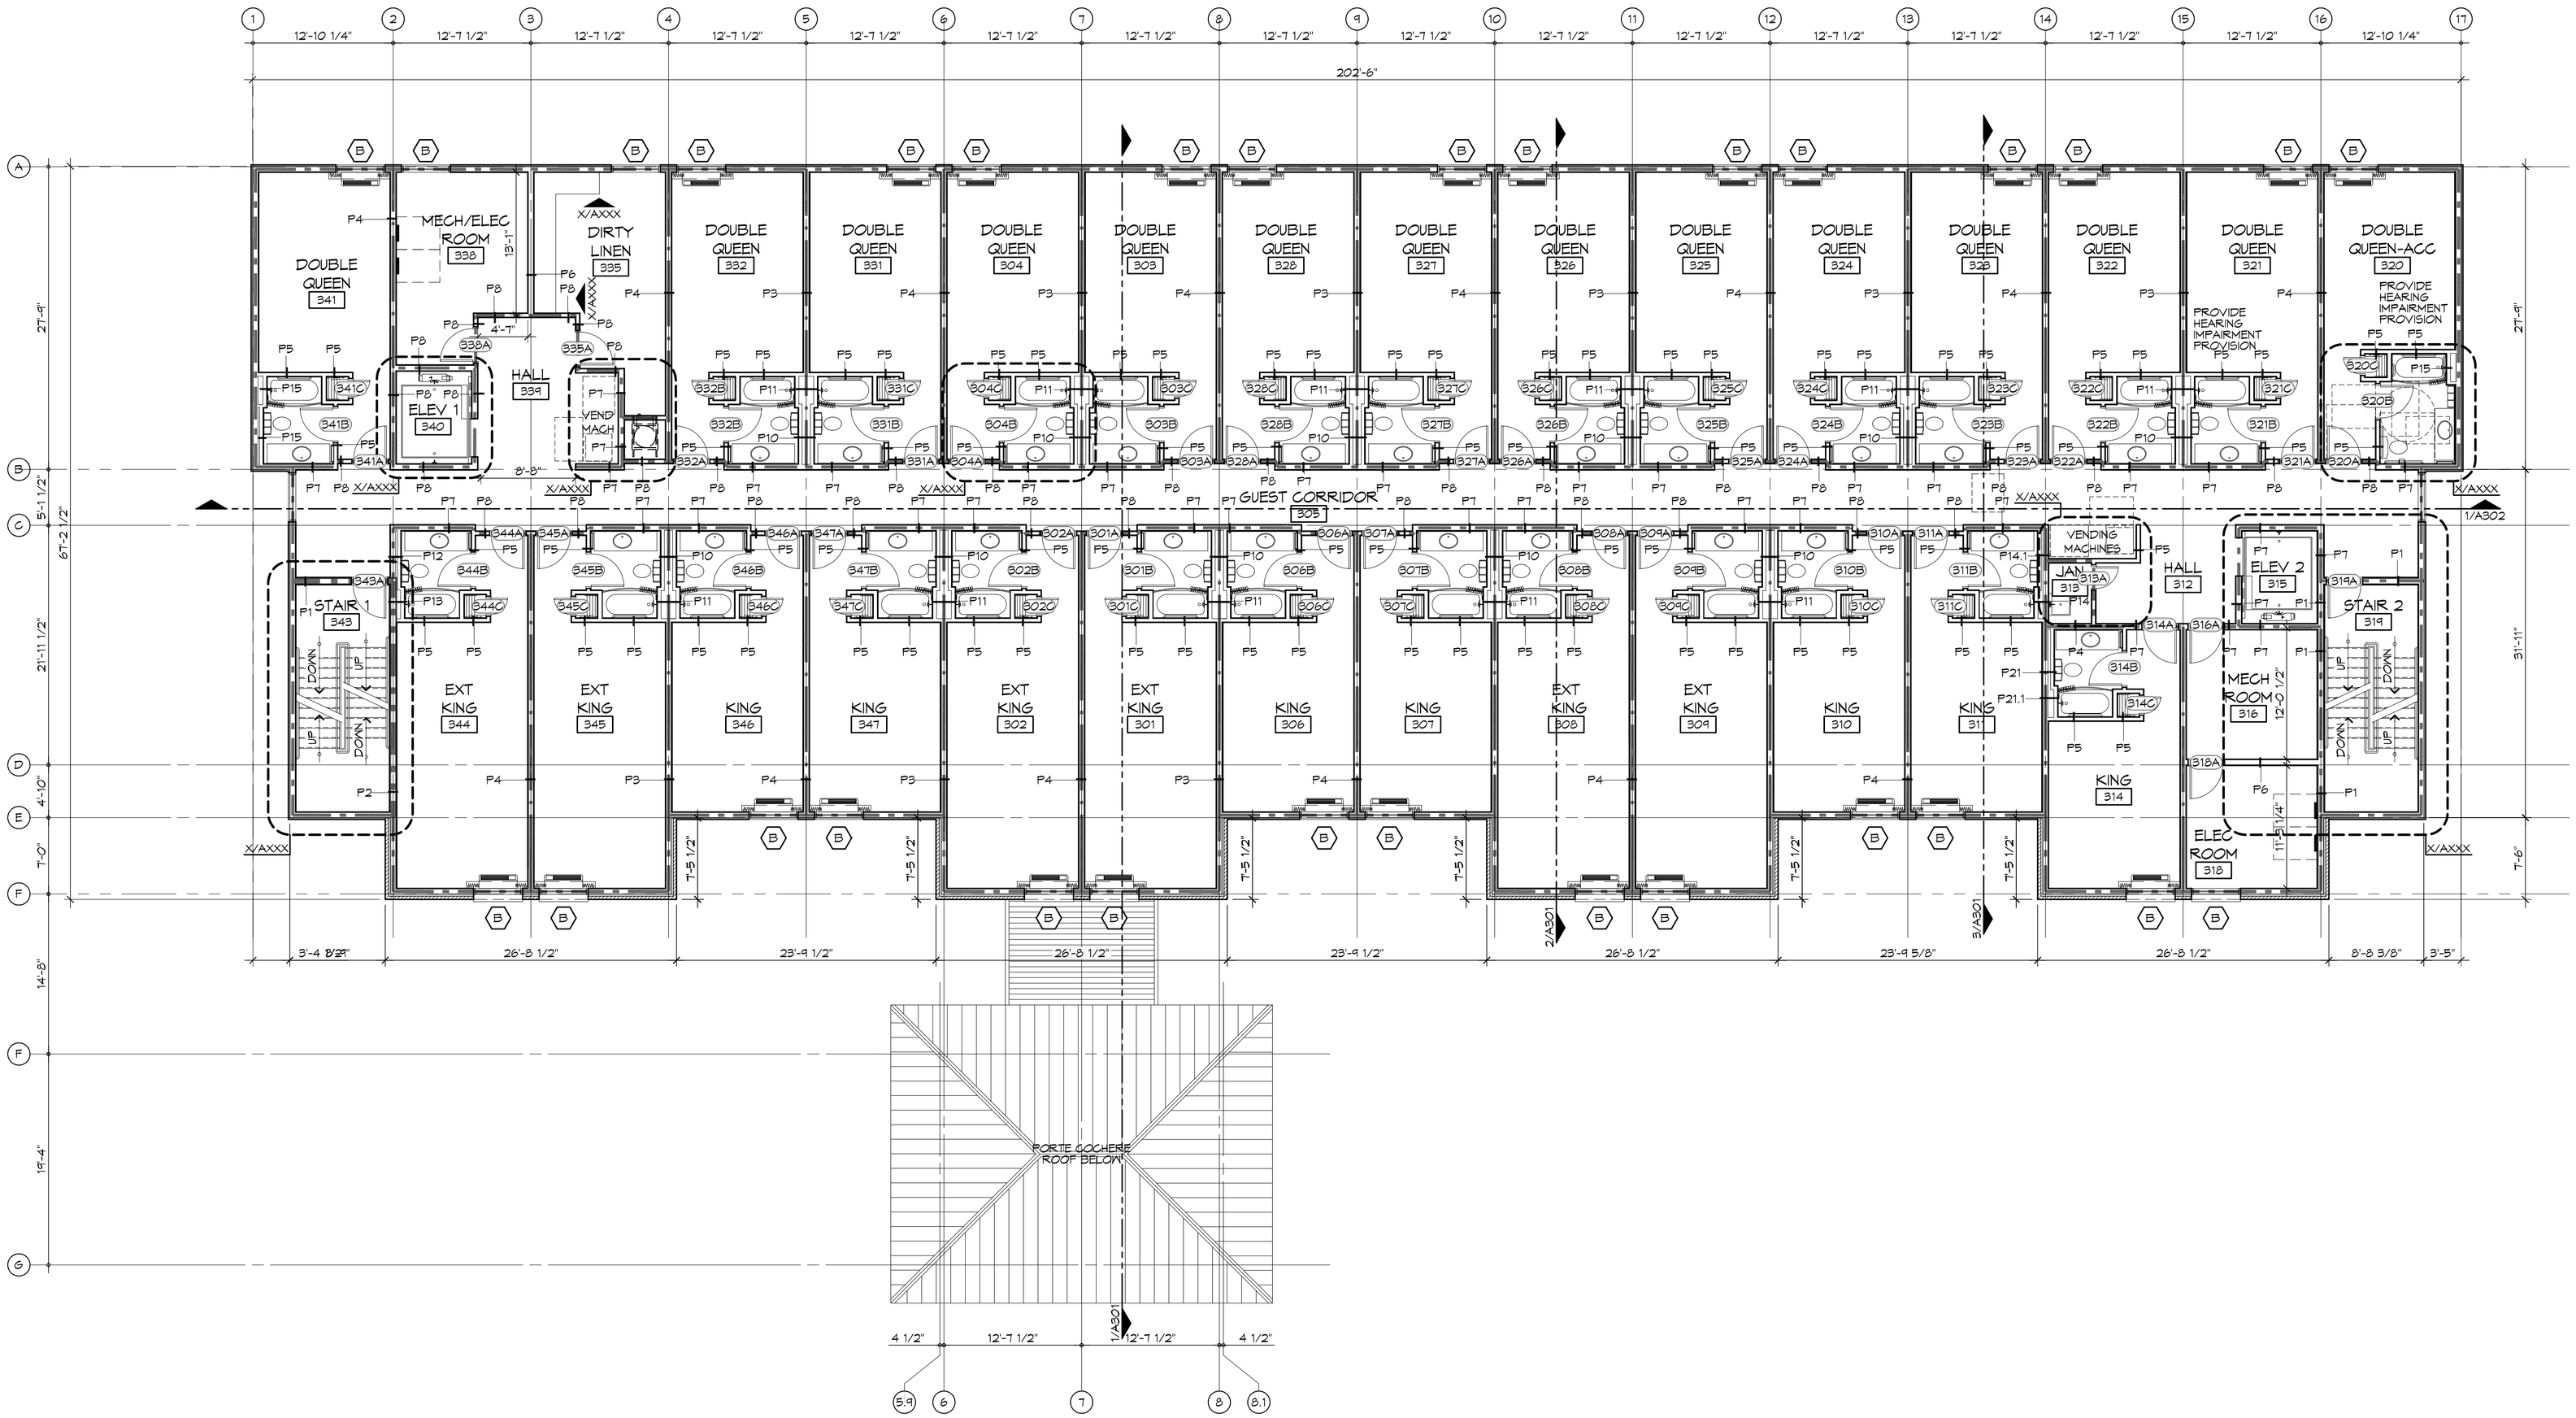


1 ARCHITECTURAL FLOOR PLAN - LEVEL 3
SCALE: 1/8" = 1'-0"

DAMMON ENGINEERING, INC.
Architects & Engineers


www.dammonengineering.com
info@dammonengineering.com
P: 985.641.5321
F: 985.641.5950
Chief Architect: Kevin J. Kinchen, NCARB
Chief Engineer: Brian Mistich, PE
5500 Clearwater Trail
Slidell, LA 70458


| # | DESCRIPTION | REVISIONS | DATE |
|---|---|---|---|

SEAL:

**PRELIMINARY NOT FOR CONSTRUCTION**

SPORTSMAN'S LODGE

LOT #1 LA HWY 21
HACKBERRY, LA 70645

JOB No: 2141 DATE: JUNE 25, 2015
DRAWN BY: CRD/JTL CHECKED BY: KJK


The data, drawings, specifications, and other documents prepared by Dammon Engineering, Inc. for this project are instruments of service and shall remain the property of Dammon Engineering, Inc. and shall be returned upon completion of the project. Reproduction of these documents for other projects or for others to complete this project, in whole or in part, is not allowed without the written consent of Dammon Engineering, Inc.


SHEET TITLE:
ARCHITECTURAL FLOOR PLAN - LEVEL 3

DRAWING NUMBER:

A103

SHEET No: Value of #