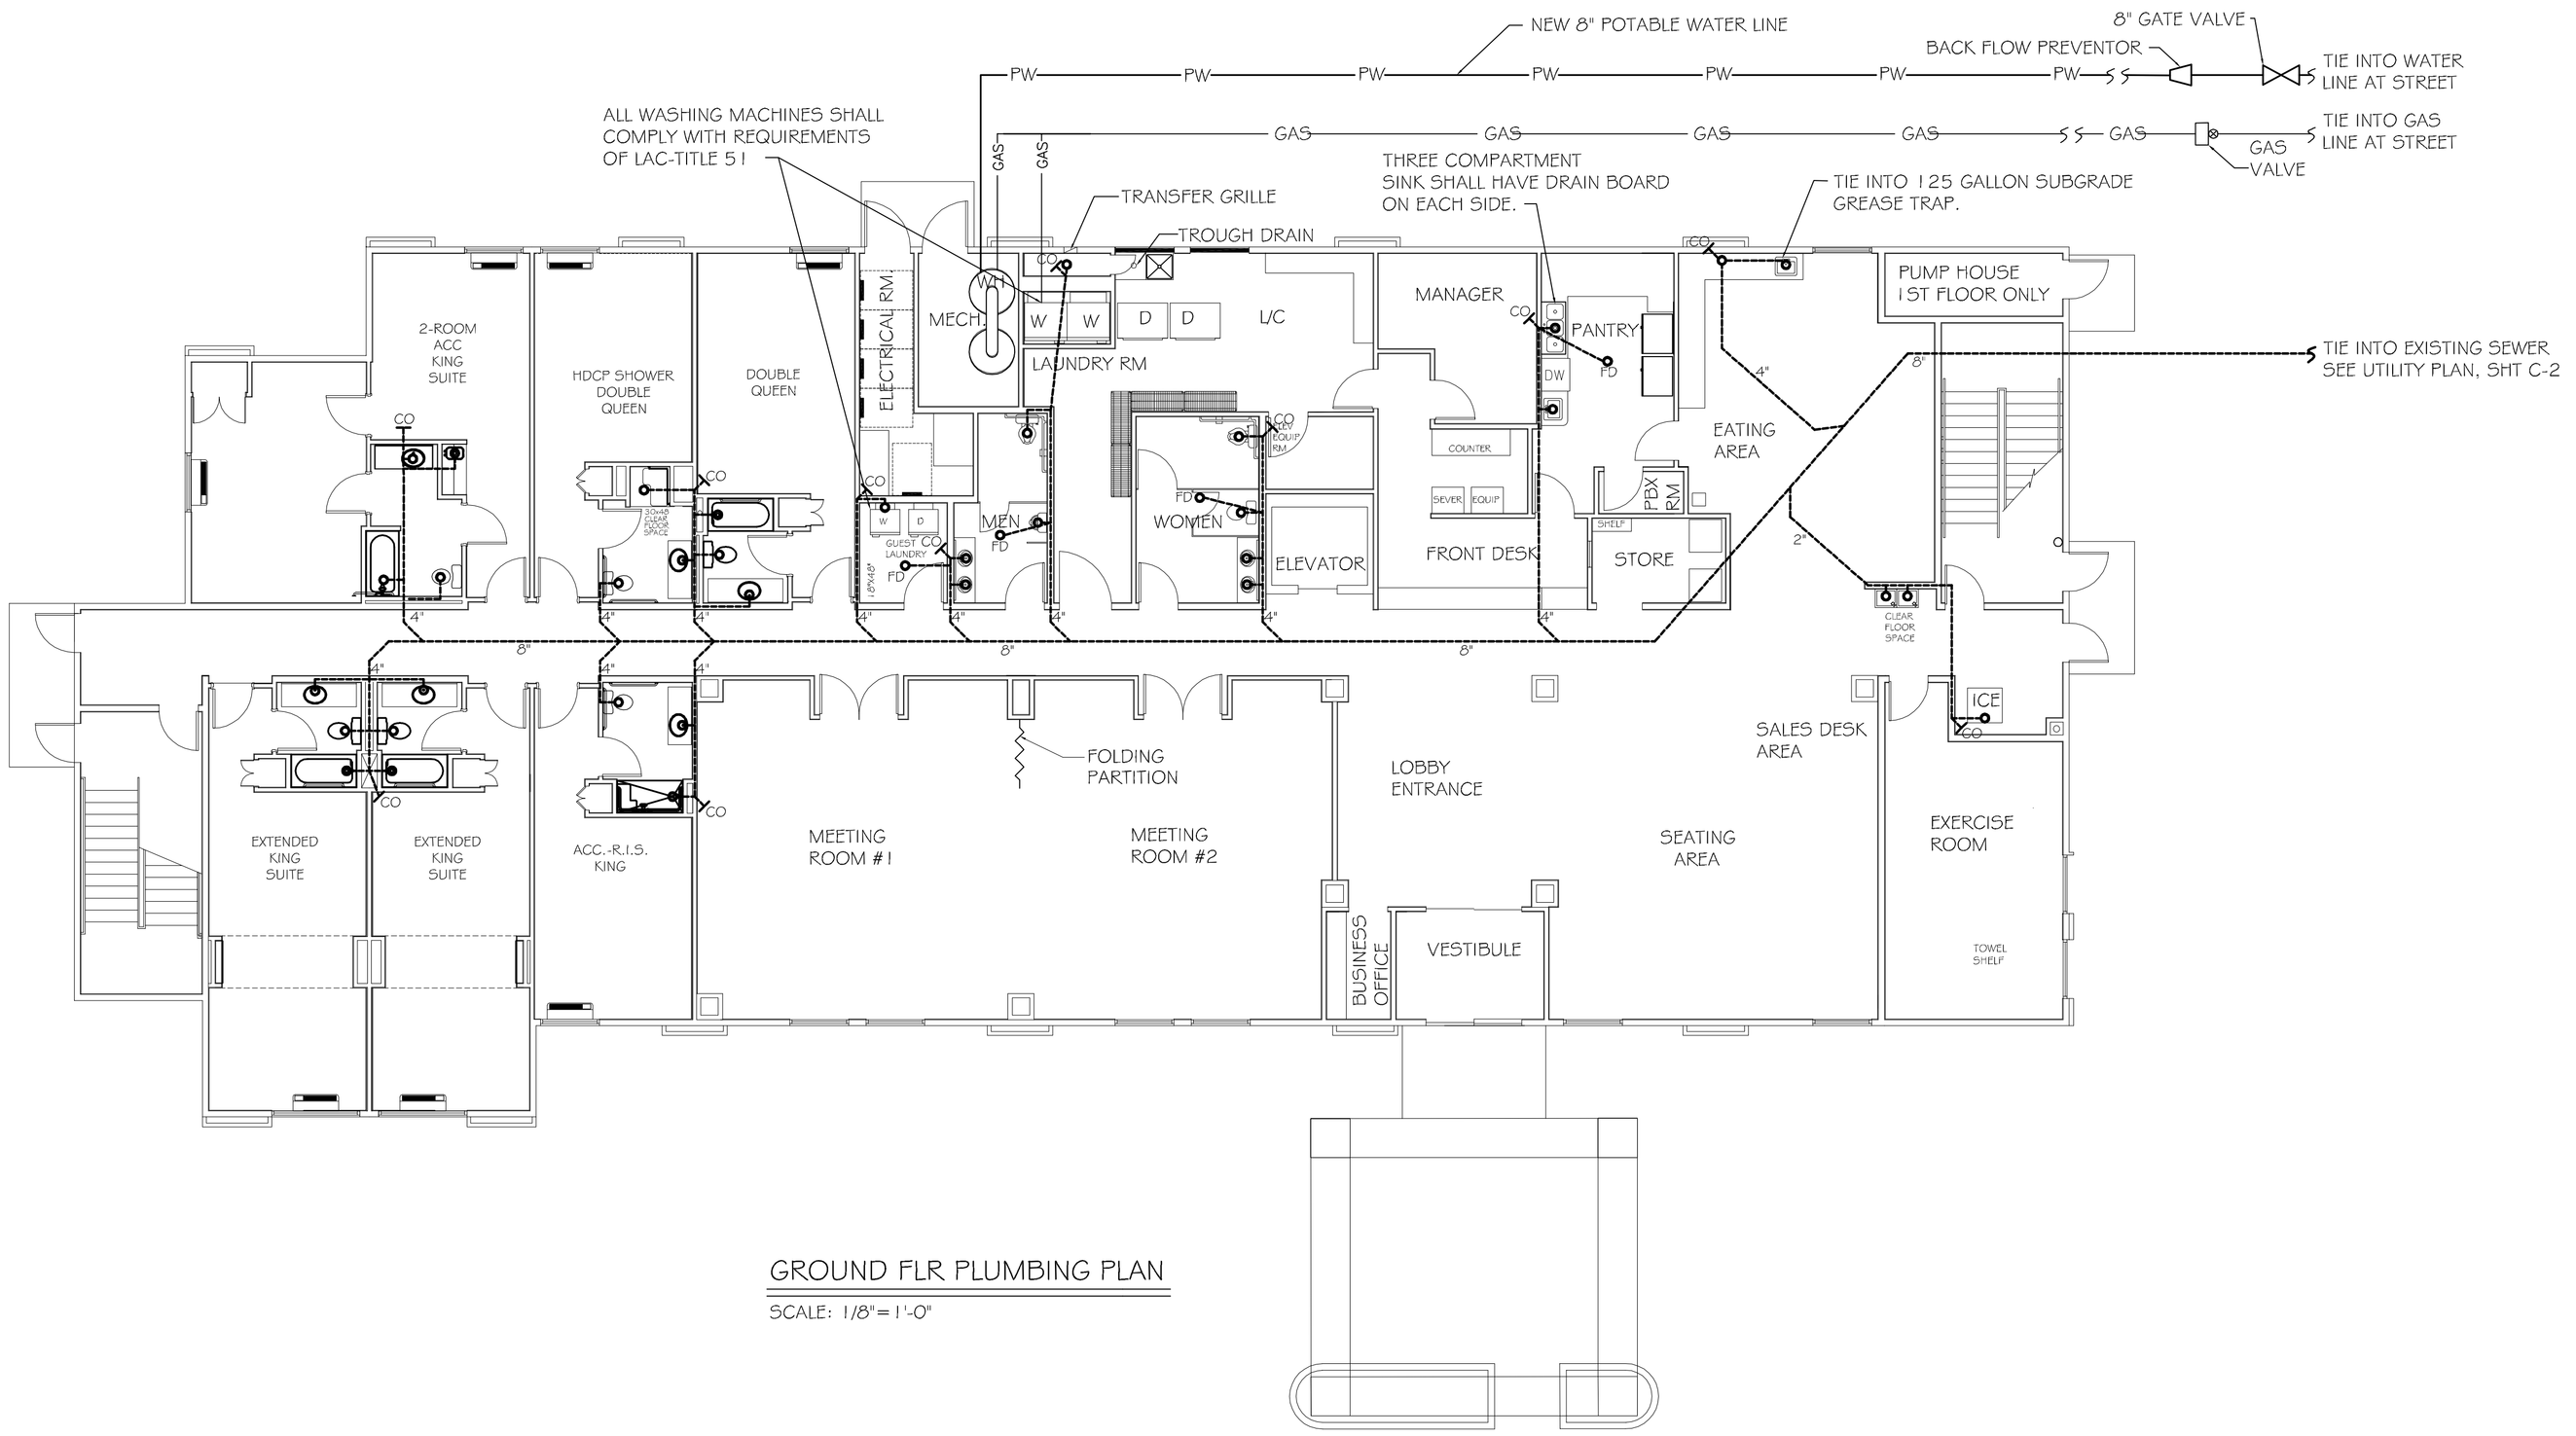

GROUND FLR PLUMBING PLAN

SCALE: 1/8"=1'-0"

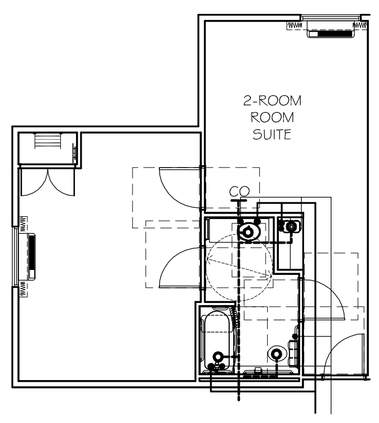

PLUMBING PLAN
2- ROOM ACC- TWO RM SUITE

SCALE: 1/8"=1'-0"

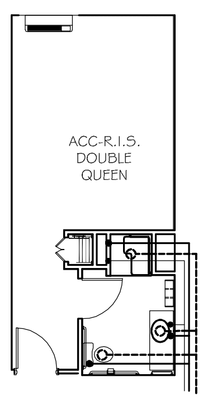

PLUMBING PLAN
DOUBLE QUEEN
HANDICAP SHOWER

SCALE: 1/8"=1'-0"

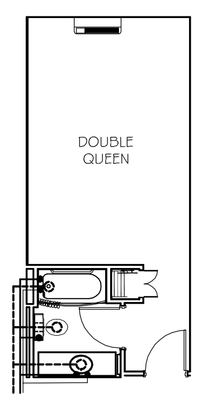

PLUMBING PLAN
DOUBLE QUEEN

SCALE: 1/8"=1'-0"

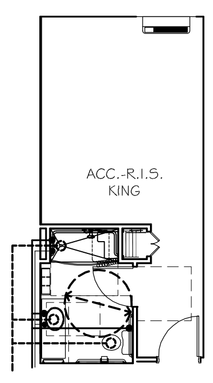

PLUMBING PLAN
ACC-RIS - KING

SCALE: 1/8"=1'-0"

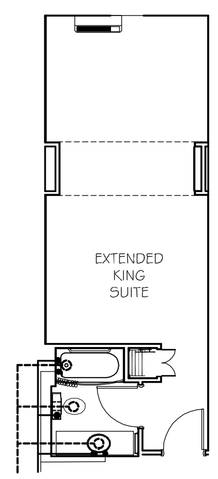

PLUMBING PLAN
EXTENDED KING SUITE

SCALE: 1/8"=1'-0"

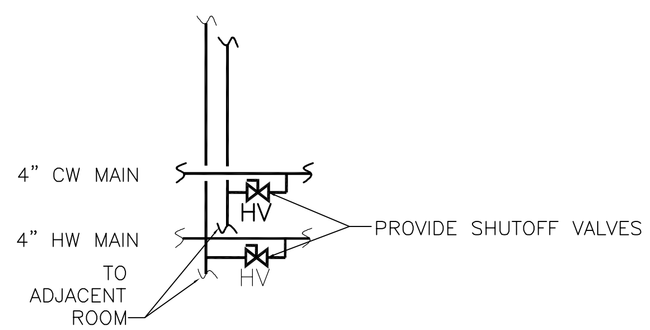

TYPICAL SUITE
SHUTOFF WALVE DETAIL

N.T.S.

DAMMON
ENGINEERING, INC.

CHIEF ENGINEER
EMMETT
DAMMON, P.E.

CHIEF ARCHITECT
ROBERT
WILTSE

554 OLD SPANISH TRAIL
SLIDELL, LA. 70458
OFFICE: 985-649-5832
FAX: 985-641-5950

WEBSITE:
WWW.DAMMONENGINEERING.COM

EMAIL:
DAMMONENG@BELLSOUTH.NET

ARCHITECTURE

ENGINEERING

STUDIES

PLANNING

INVESTIGATION

EXPERT WITNESS

LA QUINTA
INN & SUITES

SPORTSMAN PARK
LOT 14
CABLEA'S PARKWAY
GONZALES
LOUISIANA

GROUND FLOOR
PLUMBING PLAN

REV:

SCALE: AS NOTED

JOB#: 2141

DATE: 07-03-12

SHEET 34

P-1

OF 36