PANEL: P11 (FOURTH FLOOR)
LOCATION: ELECTRICAL CLOSET NEAR ELEVATOR
FEEDER SOURCE: MDP PANEL (ENTERGY)

VOLTAGE: 208/120V, 200A 3Ø, 4W MLO LOAD CENTER
ENCLOSURE: SURFACE MOUNTED W/EQUIPMENT GND BAR
WITH BOLT-ON BREAKERS

CKT. NO.	THHN WIRE SIZE	LOAD DESCRIPTION / LOCATION	BREAKER AMP	BREAKER POLE	LOAD (VA)	AØ BØ CØ	LOAD (VA)	BREAKER POLE	BREAKER AMP	LOAD DESCRIPTION / LOCATION	THHN WIRE SIZE	CKT. NO.
1	#12	DOUBLE QUEEN SUITE - PTAC 208V RECEPTACLE	20	2	1410		2000	1	20	DOUBLE QUEEN SUITE RECEPTACLES (MICROWAVE & REFRIGERATOR)	#12	2
3					1410		1370	1	20	DOUBLE QUEEN SUITE RECEPTACLES, LIGHTS, & BATHROOM EXHAUST	#12	4
5	#12	DOUBLE QUEEN SUITE - PTAC 208V RECEPTACLE	20	2	1410		2000	1	20	DOUBLE QUEEN SUITE RECEPTACLES (MICROWAVE & REFRIGERATOR)	#12	6
7					1410		1370	1	20	DOUBLE QUEEN SUITE RECEPTACLES, LIGHTS, & BATHROOM EXHAUST	#12	8
9	#12	DOUBLE QUEEN SUITE - PTAC 208V RECEPTACLE	20	2	1410		2000	1	20	DOUBLE QUEEN SUITE RECEPTACLES (MICROWAVE & REFRIGERATOR)	#12	10
11					1410		1370	1	20	DOUBLE QUEEN SUITE RECEPTACLES, LIGHTS, & BATHROOM EXHAUST	#12	12
13	#12	DOUBLE QUEEN SUITE - PTAC 208V RECEPTACLE	20	2	1410		2000	1	20	DOUBLE QUEEN SUITE RECEPTACLES (MICROWAVE & REFRIGERATOR)	#12	14
15					1410		1370	1	20	DOUBLE QUEEN SUITE RECEPTACLES, LIGHTS, & BATHROOM EXHAUST	#12	16
17	#12	DOUBLE QUEEN SUITE - PTAC 208V RECEPTACLE	20	2	1410		2000	1	20	DOUBLE QUEEN SUITE RECEPTACLES (MICROWAVE & REFRIGERATOR)	#12	18
19					1410		1370	1	20	DOUBLE QUEEN SUITE RECEPTACLES, LIGHTS, & BATHROOM EXHAUST	#12	20
21	#12	DOUBLE QUEEN SUITE - PTAC 208V RECEPTACLE	20	2	1410		2000	1	20	DOUBLE QUEEN SUITE RECEPTACLES (MICROWAVE & REFRIGERATOR)	#12	22
23					1410		1370	1	20	DOUBLE QUEEN SUITE RECEPTACLES, LIGHTS, & BATHROOM EXHAUST	#12	24
25	#12	DOUBLE QUEEN SUITE - PTAC 208V RECEPTACLE	20	2	1410		2000	1	20	DOUBLE QUEEN SUITE RECEPTACLES (MICROWAVE & REFRIGERATOR)	#12	26
27					1410		1370	1	20	DOUBLE QUEEN SUITE RECEPTACLES, LIGHTS, & BATHROOM EXHAUST	#12	28
29	#12	DOUBLE QUEEN SUITE - PTAC 208V RECEPTACLE	20	2	1410		2000	1	20	DOUBLE QUEEN SUITE RECEPTACLES (MICROWAVE & REFRIGERATOR)	#12	30
31					1410		1370	1	20	DOUBLE QUEEN SUITE RECEPTACLES, LIGHTS, & BATHROOM EXHAUST	#12	32
33	#12	DOUBLE QUEEN SUITE - PTAC 208V RECEPTACLE	20	2	1410		2000	1	20	DOUBLE QUEEN SUITE RECEPTACLES (MICROWAVE & REFRIGERATOR)	#12	34
35					1410		1370	1	20	DOUBLE QUEEN SUITE RECEPTACLES, LIGHTS, & BATHROOM EXHAUST	#12	36
37	-	SPARE	20	1	-		-	1	20	SPARE	-	38
39	-	SPARE	20	1	-		-	1	20	SPARE	-	40
41	-	SPACE	-	-	-		-	-	-	SPACE	-	42

SOLID NEUTRAL
NEUTRAL WIRE (W)

TOTAL CONNECTED LOAD (VA) = 55,710
AØ= 18,570 BØ= 18,570 CØ= 18,570

GROUND BUS
GROUND WIRE (G)

PANEL: P12 (FOURTH FLOOR)
LOCATION: ELECTRICAL CLOSET NEAR ELEVATOR
FEEDER SOURCE: MDP PANEL (ENTERGY)

VOLTAGE: 208/120V, 200A 3Ø, 4W MLO LOAD CENTER
ENCLOSURE: SURFACE MOUNTED W/EQUIPMENT GND BAR
WITH BOLT-ON BREAKERS

CKT. NO.	THHN WIRE SIZE	LOAD DESCRIPTION / LOCATION	BREAKER AMP	BREAKER POLE	LOAD (VA)	AØ BØ CØ	LOAD (VA)	BREAKER POLE	BREAKER AMP	LOAD DESCRIPTION / LOCATION	THHN WIRE SIZE	CKT. NO.
1	#12	DOUBLE QUEEN SUITE - PTAC 208V RECEPTACLE	20	2	1410		2000	1	20	DOUBLE QUEEN SUITE RECEPTACLES (MICROWAVE & REFRIGERATOR)	#12	2
3					1410		1370	1	20	DOUBLE QUEEN SUITE RECEPTACLES, LIGHTS, & BATHROOM EXHAUST	#12	4
5	#12	DOUBLE QUEEN SUITE - PTAC 208V RECEPTACLE	20	2	1410		2000	1	20	DOUBLE QUEEN SUITE RECEPTACLES (MICROWAVE & REFRIGERATOR)	#12	6
7					1410		1370	1	20	DOUBLE QUEEN SUITE RECEPTACLES, LIGHTS, & BATHROOM EXHAUST	#12	8
9	#12	DOUBLE QUEEN SUITE - PTAC 208V RECEPTACLE	20	2	1410		2000	1	20	DOUBLE QUEEN SUITE RECEPTACLES (MICROWAVE & REFRIGERATOR)	#12	10
11					1410		1370	1	20	DOUBLE QUEEN SUITE RECEPTACLES, LIGHTS, & BATHROOM EXHAUST	#12	12
13	#12	ACCESSIBLE DOUBLE QUEEN SUITE - PTAC 208V RECEPTACLE	20	2	1410		2000	1	20	ACCESSIBLE DOUBLE QUEEN SUITE (MICROWAVE & REFRIGERATOR)	#12	14
15					1410		1360	1	20	ACCESSIBLE DOUBLE QUEEN SUITE RECEPTACLES, LIGHTS, & EXHAUST	#12	16
17	#12	EXTENDED KING SUITE - PTAC 208V RECEPTACLE	20	2	1410		2000	1	20	EXTENDED KING SUITE RECEPTACLES (MICROWAVE & REFRIGERATOR)	#12	18
19					1410		1630	1	20	KING SUITE RECEPTACLES AND ENTRY LIGHTS	#12	20
21	#12	EXTENDED KING SUITE - PTAC 208V RECEPTACLE	20	2	1410		2000	1	20	EXTENDED KING SUITE RECEPTACLES (MICROWAVE & REFRIGERATOR)	#12	22
23					1410		1630	1	20	KING SUITE RECEPTACLES AND ENTRY LIGHTS	#12	24
25	#12	KING SUITE - PTAC 208V RECEPTACLE	20	2	1410		2000	1	20	KING SUITE RECEPTACLES (MICROWAVE & REFRIGERATOR)	#12	26
27					1410		1470	1	20	KING SUITE RECEPTACLES, LIGHTS, & BATHROOM EXHAUST	#12	28
29	#12	KING SUITE - PTAC 208V RECEPTACLE	20	2	1410		2000	1	20	KING SUITE RECEPTACLES (MICROWAVE & REFRIGERATOR)	#12	30
31					1410		1470	1	20	KING SUITE RECEPTACLES, LIGHTS, & BATHROOM EXHAUST	#12	32
33	#12	KING SUITE - PTAC 208V RECEPTACLE	20	2	1410		2000	1	20	KING SUITE RECEPTACLES (MICROWAVE & REFRIGERATOR)	#12	34
35					1410		1470	1	20	KING SUITE RECEPTACLES, LIGHTS, & BATHROOM EXHAUST	#12	36
37	-	SPARE	20	1	-		-	1	20	SPARE	-	38
39	-	SPARE	20	1	-		-	1	20	SPARE	-	40
41	-	SPACE	-	-	-		-	-	-	SPACE	-	42

SOLID NEUTRAL
NEUTRAL WIRE (W)

TOTAL CONNECTED LOAD (VA) = 56,520
AØ= 18,930 BØ= 18,660 CØ= 18,930

GROUND BUS
GROUND WIRE (G)

PANEL: P13 (FOURTH FLOOR)
LOCATION: ELECTRICAL CLOSET NEAR ELEVATOR
FEEDER SOURCE: MDP PANEL (ENTERGY)

VOLTAGE: 208/120V, 200A 3Ø, 4W MLO LOAD CENTER
ENCLOSURE: SURFACE MOUNTED W/EQUIPMENT GND BAR
WITH BOLT-ON BREAKERS

CKT. NO.	THHN WIRE SIZE	LOAD DESCRIPTION / LOCATION	BREAKER AMP	BREAKER POLE	LOAD (VA)	AØ BØ CØ	LOAD (VA)	BREAKER POLE	BREAKER AMP	LOAD DESCRIPTION / LOCATION	THHN WIRE SIZE	CKT. NO.
1	#12	ADA ACCESSIBLE KING SUITE - PTAC 208V RECEPTACLE	20	2	1410		1360	1	20	ADA ACCESSIBLE KING SUITE RECEPTACLES, LIGHTS, & EXHAUST	#12	2
3					1410		2000	1	20	ADA ACCESSIBLE KING SUITE (MICROWAVE & REFRIGERATOR)	#12	4
5	#12	KING SUITE - PTAC 208V RECEPTACLE	20	2	1410		2000	1	20	KING SUITE RECEPTACLES (MICROWAVE & REFRIGERATOR)	#12	6
7					1410		1470	1	20	KING SUITE RECEPTACLES, LIGHTS, & BATHROOM EXHAUST	#12	8
9	#12	KING SUITE - PTAC 208V RECEPTACLE	20	2	1410		2000	1	20	KING SUITE RECEPTACLES (MICROWAVE & REFRIGERATOR)	#12	10
11					1410		1470	1	20	KING SUITE RECEPTACLES, LIGHTS, & BATHROOM EXHAUST	#12	12
13	#12	KING SUITE - PTAC 208V RECEPTACLE	20	2	1410		2000	1	20	KING SUITE RECEPTACLES (MICROWAVE & REFRIGERATOR)	#12	14
15					1410		1470	1	20	KING SUITE RECEPTACLES, LIGHTS, & BATHROOM EXHAUST	#12	16
17	#12	KING SUITE - PTAC 208V RECEPTACLE	20	2	1410		2000	1	20	KING SUITE RECEPTACLES (MICROWAVE & REFRIGERATOR)	#12	18
19					1410		1470	1	20	KING SUITE RECEPTACLES, LIGHTS, & BATHROOM EXHAUST	#12	20
21	#12	ICE MACHINE RECEPTACLE	20	1	720		720	1	20	VENDING MACHINE RECEPTACLE	#12	22
23	#12	CORRIDOR RECEPTACLES	20	1	800		800	1	20	LIGHTS FOR CORRIDOR, STAIRS, & GUEST LAUNDRY	#12	24
25	#12	CORRIDOR, ELECTRICAL CLOSET, & LINEN /STORAGE ROOM RECEPTACLES	20	1	960		1100	1	20	LINEN ROOM, CLOSETS, CORRIDOR, STORAGE ROOM, & STAIRS LIGHTS	#12	26
27	#12	LINEN/STORAGE ROOM PTAC 208V RECEPTACLE	20	2	1410		1410	2	20	END OF CORRIDOR PTAC 208V RECEPTACLE	#12	28
29					1410		1410					30
31	#12	END OF CORRIDOR PTAC 208V RECEPTACLE	20	2	1410		-	1	20	SPARE	-	32
33					1410		-	1	20	SPARE	-	34
35	#12	EXIT LIGHTS & EMERGENCY LIGHTS FOR CORRIDOR, STAIRS, STORAGE	20	1	220		1000	1	20	SMOKE DETECTORS, 4TH FLOOR	#12	36
37	-	SPARE	20	1	-		-	1	20	SPARE	-	38
39	-	SPARE	20	1	-		-	1	20	SPARE	-	40
41	-	SPACE	-	-	-		-	-	-	SPACE	-	42

SOLID NEUTRAL
NEUTRAL WIRE (W)

TOTAL CONNECTED LOAD (VA) = 46,120
AØ= 15,410 BØ= 15,370 CØ= 15,340

GROUND BUS
GROUND WIRE (G)

PANEL: P14 (FOURTH FLOOR)
LOCATION: ELECTRICAL CLOSET NEAR ELEVATOR
FEEDER SOURCE: MDP PANEL (ENTERGY)

VOLTAGE: 208/120V, 200A 3Ø, 4W MLO LOAD CENTER
ENCLOSURE: SURFACE MOUNTED W/EQUIPMENT GND BAR
WITH BOLT-ON BREAKERS

CKT. NO.	THHN WIRE SIZE	LOAD DESCRIPTION / LOCATION	BREAKER AMP	BREAKER POLE	LOAD (VA)	AØ BØ CØ	LOAD (VA)	BREAKER POLE	BREAKER AMP	LOAD DESCRIPTION / LOCATION	THHN WIRE SIZE	CKT. NO.
1	#12	GUEST WASHER RECEPTACLE	20	1	1500		2750	2	30	GUEST LAUNDRY 208V DRYER RECEPTACLE	#10	2
3	#12	GUEST LAUNDRY - PTAC 208V RECEPTACLE	20	2	1410		2750					4
5					1410		3150	1	20	ELEVATOR CONTROLS POWER	#12	6
7	#10	GUEST LAUNDRY 208V DRYER RECEPTACLE	30	2	2750		1500	1	20	GUEST WASHER RECEPTACLE	#12	8
9					2750		270	2	30	ELEVATOR EQUIPMENT ROOM 208V RECEPTACLE	#10	10
11	#8	ELEVATOR MOTOR POWER	50	3	9949		270					12
13					9950		-	1	20	SPARE	-	14
15					9949		1500	1	20	ELECTRIC SPACE HEATER RECEPTACLE IN ATTIC ABOVE 4TH FLOOR	#12	16
17	#12	ELECTRIC SPACE HEATER RECEPTACLE IN ATTIC ABOVE 4TH FLOOR	20	1	1500		1800	1	20	TOWER SIGNS & LIGHTING	#12	18
19	#12	ELECTRIC SPACE HEATER RECEPTACLE IN ATTIC ABOVE 4TH FLOOR	20	1	1500		-	1	20	SPARE	-	20
21	-	SPARE	20	1	-		500	1	20	ELEVATOR EQUIPMENT ROOM EXHAUST FAN	#12	22
23	-	SPARE	20	1	-		1500	1	20	ELECTRIC SPACE HEATER RECEPTACLE IN ATTIC ABOVE 4TH FLOOR	#12	24
25	-	SPARE	20	1	-		-	1	20	SPARE	-	26
27	-	SPARE	20	1	-		-	1	20	SPARE	-	28
29	-	SPARE	20	1	-		-	1	20	SPARE	-	30
31	-	SPARE	20	1	-		-	1	20	SPARE	-	32
33	-	SPARE	20	1	-		-	1	20	SPARE	-	34
35												36
37												38
39	-	SPACE	-	-	-		-	-	-	SPACE	-	40
41	-	SPACE	-	-	-		-	-	-	SPACE	-	42

SOLID NEUTRAL
NEUTRAL WIRE (W)

TOTAL CONNECTED LOAD (VA) = 58,658
AØ= 19,950 BØ= 19,129 CØ= 19,579

GROUND BUS
GROUND WIRE (G)

ENTERGY POWER COMPANY - Electrical Load Summary

Project Name: LAQUINTA INNS & SUITES
Project Address: 507 Constitution Drive
City / Town: West Monroe, Louisiana 71292

Intended Use: HOTEL
Requested Service: 208/120 Volts 3 Ø Phase 4 Wires
Service Entrance Size: 2000 Amps
HVAC Tonnage: 95.50 Tons
Largest Motor: N/A HP

Total Building Square Footage: 46,860 Square Feet
Individual Unit Square Footage: VARIES Square Feet (Multiple Occupancy)
Individual Unit Designation: GUESTROOM (Multiple Occupancy)

LOAD SOURCE	1Ø - kVA	3Ø - kVA	or	1Ø - kW	3Ø - kW
Building Lighting	-	39540	or	-	-
Electric Water Heating	-	1500	or	-	-
Ductless A/C & Heat Pump	-	2704	or	-	-
Air Conditioning Condensing Units	-	45142	or	-	-
Air Conditioning Air Handling Units	-	105837	or	-	-
PTAC Cooling & Heating Units	-	248160	or	-	-
Refrigeration (House & Guestrooms)	-	80600	or	-	-
Microwaves (House & Guestrooms)	-	77000	or	-	-
Receptacles & Exhaust Fans	-	112800	or	-	-
Total Motors (Exclude HVAC) - Elevator	-	29848	or	-	-
Exterior Lighting	-	7940	or	-	-
Other (Specify) Water Booster Pump	-	2500	or	-	-
House & Guest Laundry Dryers	-	31000	or	-	-
House & Guest Laundry Washers	-	8500	or	-	-
Pool & Spa Equipment	-	4000	or	-	-
Dishwasher	-	1000	or	-	-
Automatic Doors	-	2000	or	-	-
Ice & Vending Machines	-	5040	or	-	-
Video Cameras	-	300	or	-	-
Elevator Controls & Exhaust	-	3650	or	-	-
Attic Space Heaters	-	6000	or	-	-
Signs	-	1800	or	-	-
Smoke Detectors	-	4000	or	-	-
Intercom System	-	1000	or	-	-
Exterior Door Card Readers	-	500	or	-	-

GENERAL NOTES:

1. FOR ALL POWER AND LIGHTING LOCATIONS IN GUESTROOM SUITES SEE SHEETS A-13, A-14, A-15, A-16, A-17, A-18, A-19, A-20, A-21 & A-22 FOR REFERENCE. VERIFY ALL LOCATIONS WITH OWNER.
2. VERIFY POWER SUPPLY & TIE-IN LOCATION WITH UTILITY COMPANY'S FIELD ENGINEER PRIOR TO COMMENCING ANY ELECTRICAL WORK.

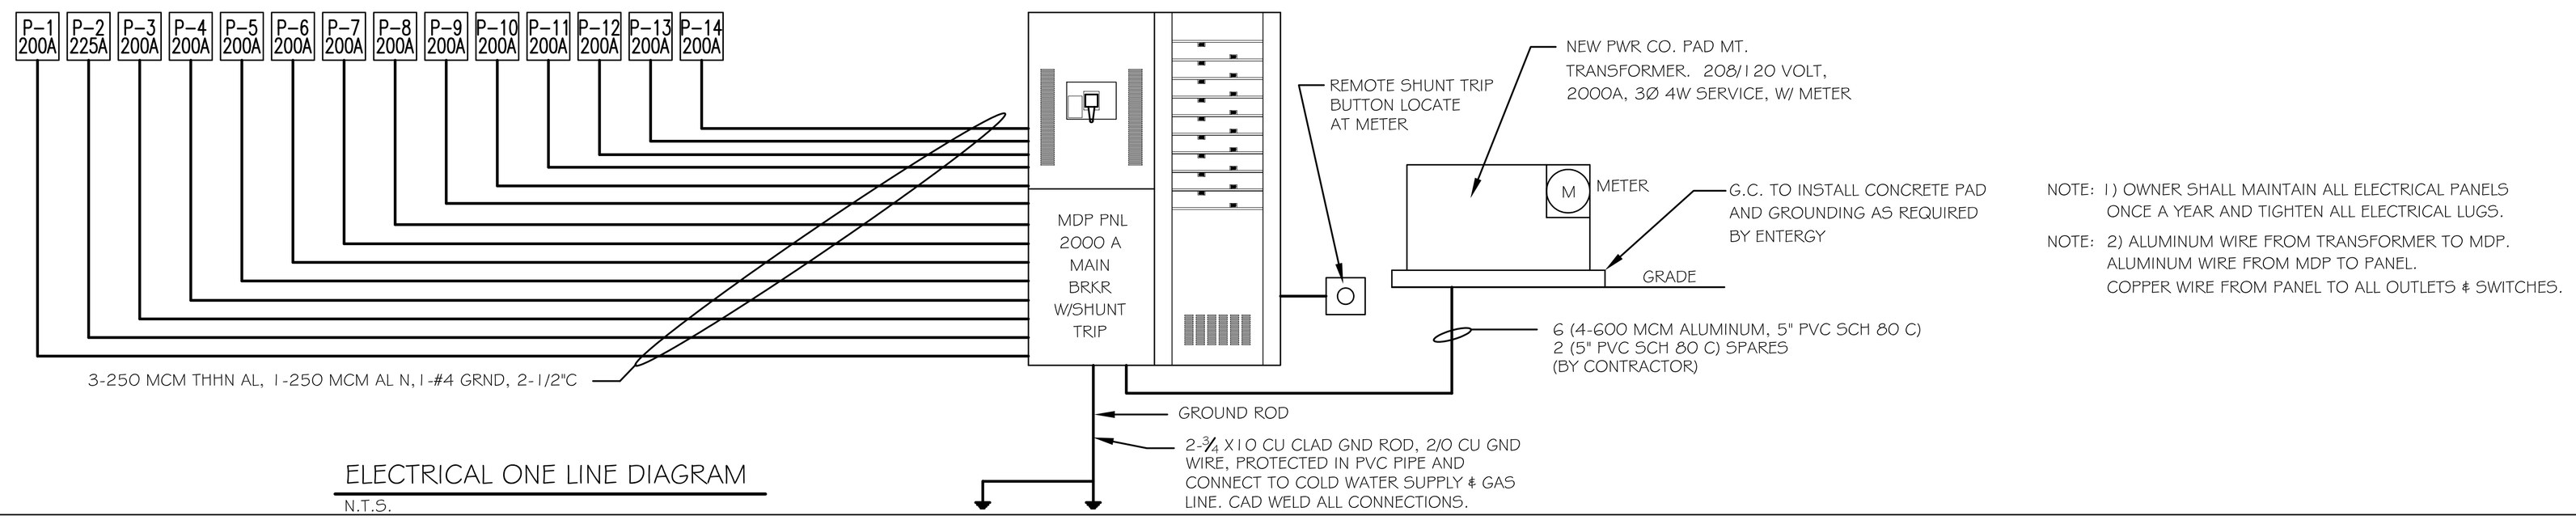

ELECTRICAL ONE LINE DIAGRAM

N.T.S.

NOTE: 1) OWNER SHALL MAINTAIN ALL ELECTRICAL PANELS ONCE A YEAR AND TIGHTEN ALL ELECTRICAL LUGS.

NOTE: 2) ALUMINUM WIRE FROM TRANSFORMER TO MDP. ALUMINUM WIRE FROM MDP TO PANEL. COPPER WIRE FROM PANEL TO ALL OUTLETS & SWITCHES.

DAMMON ENGINEERING, INC.
Architects & Engineers
dammoneng@aol.com
dammoneng.com
PHONE: 985-649-5832
FAX: 985-641-5950

CHIEF ENGINEER: BRIAN MISTICH, P.E.
CHIEF ARCHITECT: KEVIN RINCHEN
1544 SOUTHERN OAKS TRAIL
SLIDELL, LA 70458

The above drawings and specifications, designs and arrangements thereof hereby are and shall remain the property of Dammon Engineering, Inc. and are not to be used in whole or in part for any other project without written consent of Dammon Engineering, Inc. Visual contact with these drawings and specifications shall constitute conclusive evidence of acceptance of these restrictions.

LAQUINTA INNS & SUITES
507 CONSTITUTION DRIVE
WEST MONROE, LOUISIANA 71292

JOB No: 2196 DATE: 04-15-2014
DRAWN BY: JTL CHECKED BY: CKD

#	DESCRIPTION	DATE
	REVISIONS	

ELECTRICAL CIRCUIT PANEL SCHEDULES

SHEET No: 51 OF 53

E5