WINDOW SCHEDULE

WINDOW (A)		TYPE: FIXED	TYPE: VERTICAL SLIDE	TYPE: HORIZ SLIDE	FRAME: STEEL	FRAME: ALUMINUM	FRAME: WOOD	GLASS: TINTED	GLASS: PLAIN	GLASS: INSULATED	LITES: 2/2	LITES: 4/4	LITES: 3 X 3	LITES: 8/8	LITES: 12 X 12	ACCESSORIES: NONE	ACCESSORIES: SCREEN	ACCESSORIES: SHUTTER	ACCESSORIES: NONE	ACCESSORIES: ALARM	REMARKS
A	6/9 X 6/0			●		●				●					●				●		
B	4/6 X 4/10			●		●				●			●						●		
C	VARIES X 4/10			●		●				●			●						●		
D	VARIES X 4/10			●		●				●			●						●		

NOTE: WINDOW FRAME- BAKED WHITE ENAMEL, GLASS- INSULATED, TEMPERED GLAZING

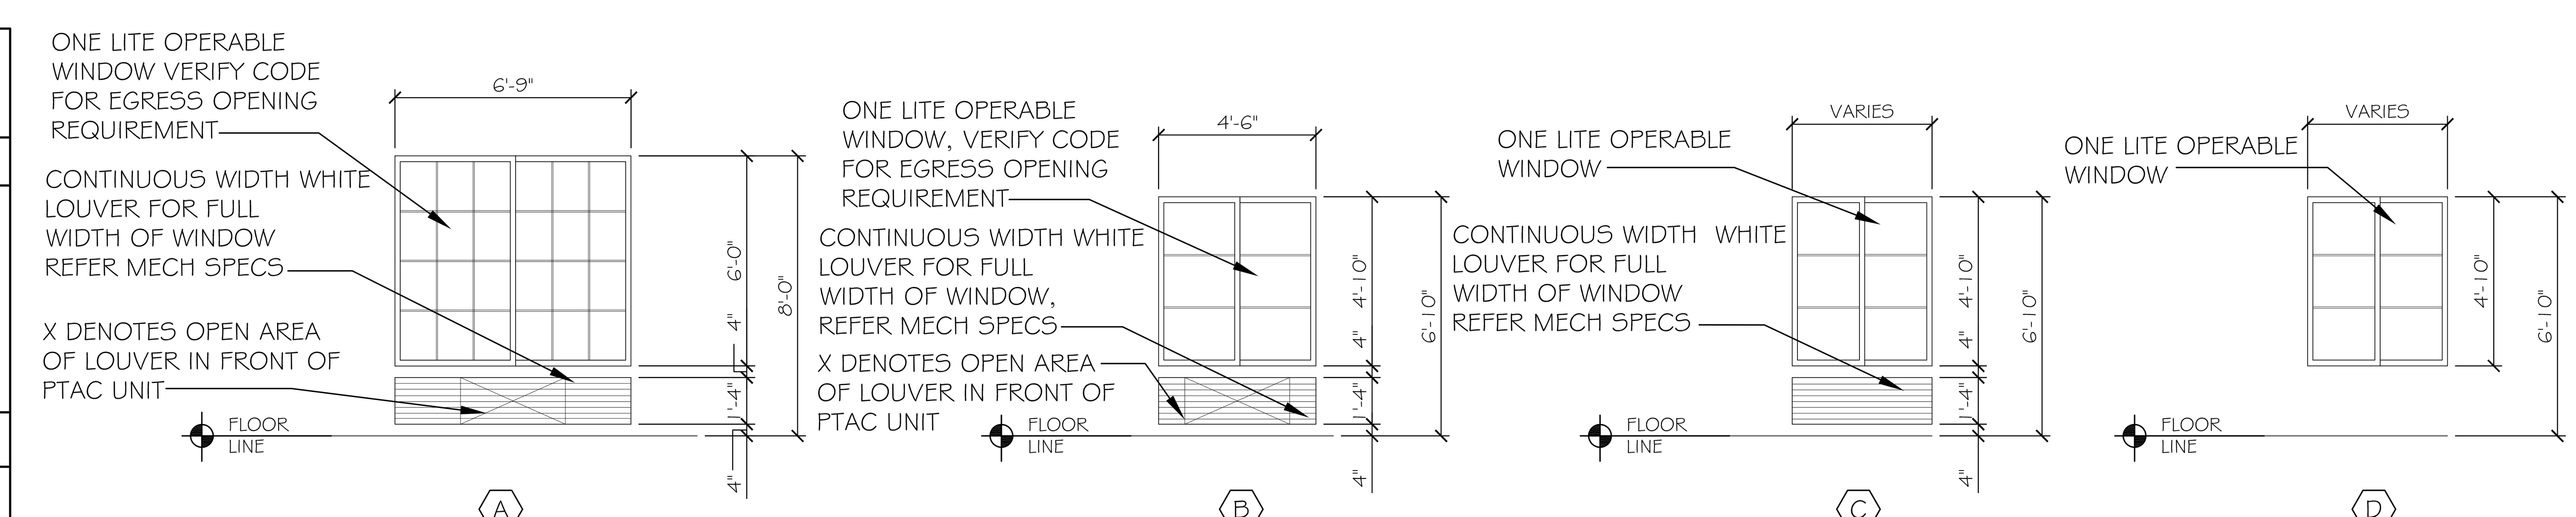

(A) OPERABLE WINDOW AT PEDIMENT

(B) OPERABLE WINDOW

(C) OPERABLE WINDOW

(D) OPERABLE WINDOW

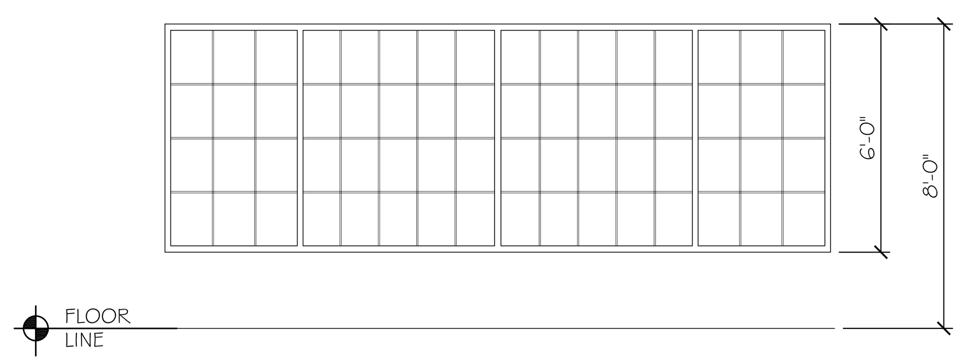

(E) FIXED WINDOW

DOOR & HARDWARE SCHEDULE

	DOOR (1)	TYPE: SOLID WOOD	TYPE: HOLLOW CORE	TYPE: ALUM/GLASS	TYPE: STEEL/GLASS	TYPE: STEEL	TYPE: 2 PNL STEEL	FRAME: STEEL	FRAME: ALUMINUM	FRAME: WOOD	FRAME: DBL SWING	HINGE: BUTT	HINGE: BURGLERPRF	LOCK: NONE	LOCK: KEY CARD	LOCK: PRIVACY	LOCK: KEYED HANDLE	LOCK: PUSH PULL	ACCESSORIES: PANIC BAR	ACCESSORIES: THRESHOLD	ACCESSORIES: WEATHERSTRIP	ACCESSORIES: DOOR STOP	ACCESSORIES: ALARM	ACCESSORIES: VIEW GLASS	ACCESSORIES: CLOSER / SPRING HINGE	ACCESSORIES: SIDE LITE(S)	ACCESSORIES: PASSAGE	REMARKS
1	3/0x6/8x1 3/4						●	●				●			●					●		●			●			20 MIN RATED
2	3/0x6/8x1 3/4		●					●				●			●							●			●			90 MIN RATED
3	3/0x6/8x1 3/4		●							●		●				●												PROVIDE 1 DOOR STOP @ TWO ROOM SUITES
4	3/0x6/8x1 3/4		●							●		●						●										
5	3/0x6/8x1 3/4					●		●				●		●					●	●	●			●	●			45 MIN RATED
6	VARIES									●																		
7	3/0x6/8x1 3/4					●		●				●					●		●	●	●	●			●			20 MIN RATED
8	3/0x6/8x1 3/4					●		●				●					●		●	●	●							PROVIDE 24"x12" LOUVER IN DOOR
9	3/0x6/8x1 3/4					●		●				●					●					●						20 MIN RATED
10	7/0			●				●																				4 LITES
11	3/0x6/8x1 3/4			●				●				●			●				●	●	●	●	●		●	●		FULL LITE
12	3/6x6/8x1 3/4						●	●				●					●			●		●			●			PROVIDE 24"x12" LOUVER W/DAMPER IN DOOR (90M)
13	3/0x6/8x1 3/4					●		●				●		●														SLIDING "POCKET" DOOR SEE FLOOR PLAN
14	5/10x6/8x1 3/4					●		●				●					●											SLIDING "POCKET" DOOR SEE FLOOR PLAN
15	2/6x6/8x1 3/4						●	●				●								●		●					●	
16	3/0x6/8x1 3/4						●	●				●		●								●			●			90 MIN RATED

NOTE: EGRESS DOORS SHALL BE READILY OPERABLE FROM THE EGRESS SIDE WITHOUT THE USE OF A KEY OR SPECIAL KNOWLEDGE OR EFFORT.

NOTES:
1. DIMENSIONS SHOWN ON THIS DRAWING ARE FOR PROTOTYPE DESIGN ONLY. VERIFY JOB CONDITION AND LOCAL CODE REQUIREMENT FOR WINDOW AND DOOR SIZES.
2. VERIFY ROUGH OPENING DIMENSION PER JOB CONDITION.
3. VERIFY EGRESS AND ANY OTHER REQUIREMENT PER JOB SPECIFIC CONDITION.

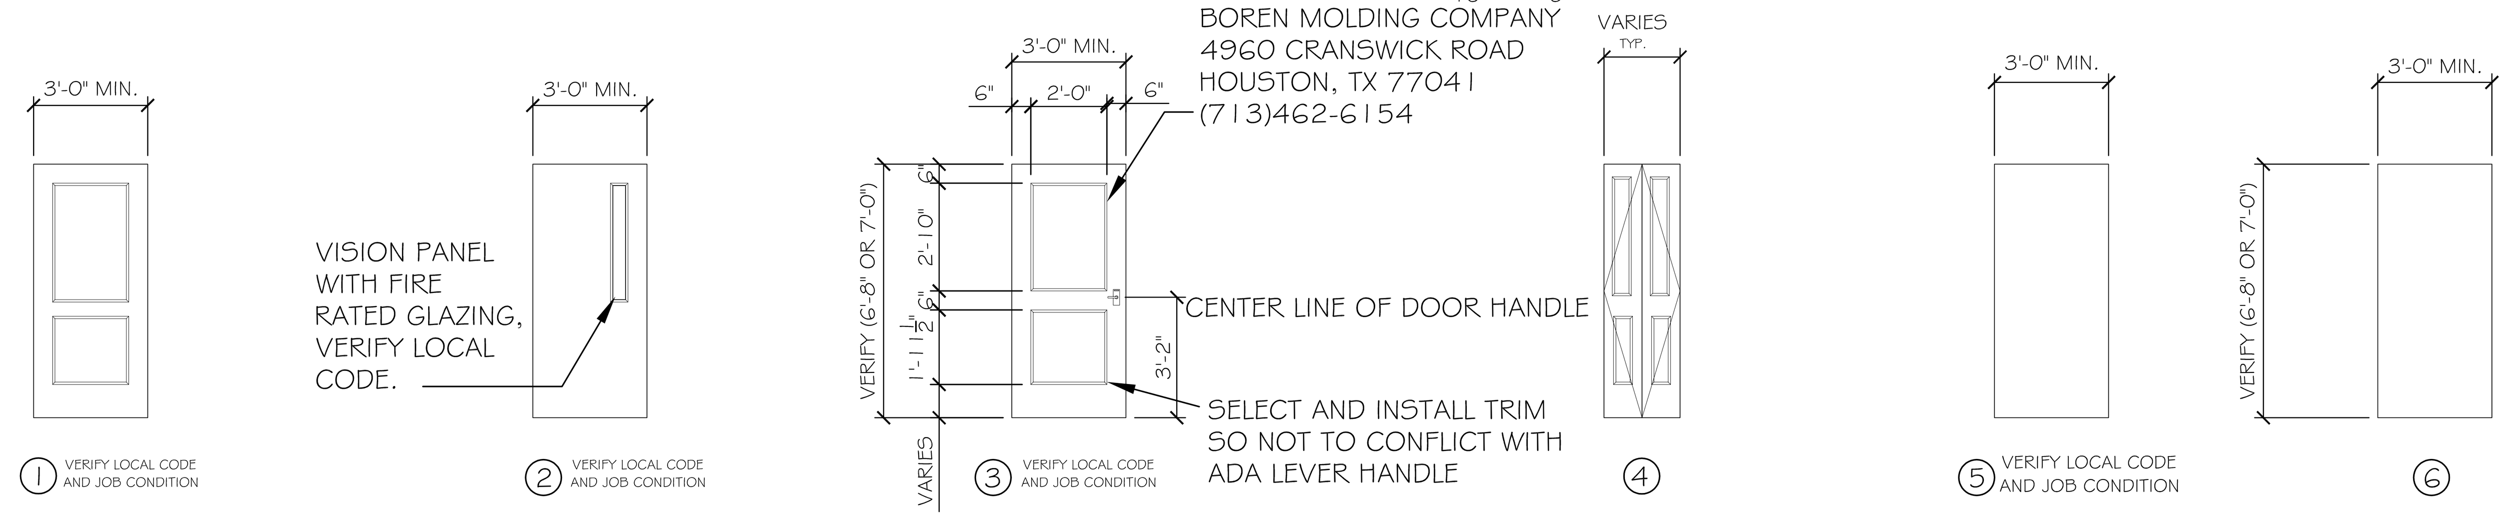

(1) STEEL (2 PANEL) FIRE RATED
LOCATION: FROM CORRIDOR TO GUEST ROOMS, STORAGE ROOMS, LINEN ROOMS, REGISTRATION/WORK ROOM, SALES OFFICE, LAUNDRY, MEN'S AND WOMEN'S TOILETS, ELECTRICAL ROOMS, FROM BREAKFAST TO PANTRY (3'-6" WIDE DOOR @ LAUNDRY)

(2) FIRE RATED STEEL DOOR WITH WIRE GLASS PANEL
LOCATION: FROM CORRIDOR TO STAIRCASES AND GUEST LAUNDRY

(3) HOLLOW CORE 2 PANEL COLONIST
LOCATION: FROM GUEST ROOM TO GUEST BATH

(4) HOLLOW CORE 2 PANEL COLONIST
LOCATION: FROM GUEST ROOM TO CLOSETS (4'-0" WIDE AT 2-ROOM SUITE)

(5) FLUSH STEEL FIRE RATED
LOCATION: EXTERIOR DOOR AT PANTRY, STAIRCASE, CORRIDOR (AS APPLICABLE) REFER FLOOR PLAN AND EXTERIOR ELEVATIONS

(6) CASED OPENING
LOCATION: STORE, FRONT DESK & BUSINESS OFFICE

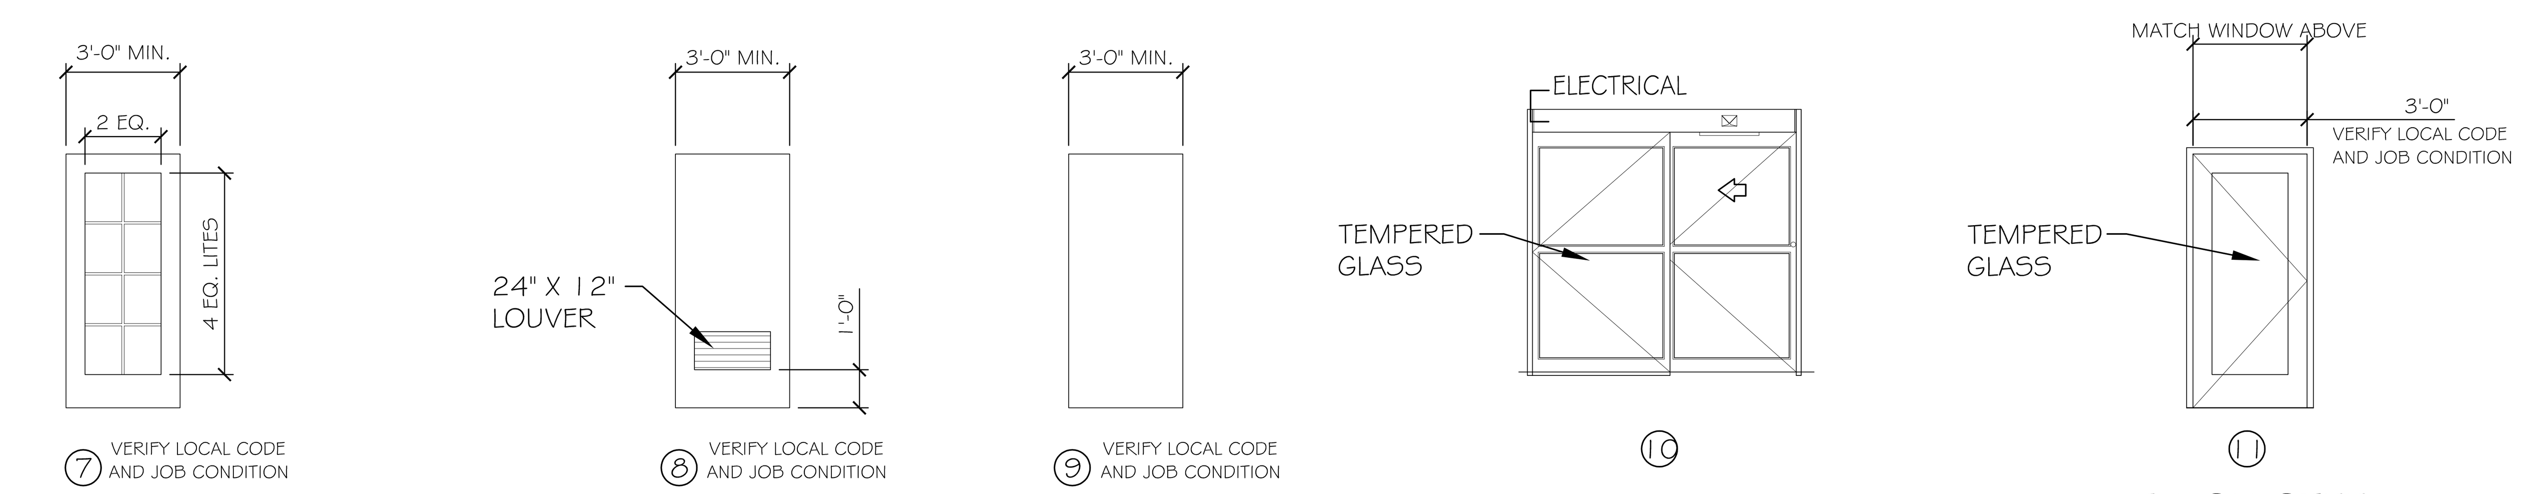

(7) STEEL W/ GLAZED INSERT T.D.L. FIRE RATED GLAZING
LOCATION: FROM CORRIDOR TO BUSINESS CENTER AND EXERCISE ROOM AND BETWEEN ROOMS IN TWO-ROOM SUITE (PAIR OF DOORS AT MEETING ROOM)

(8) FLUSH STEEL WITH LOUVER
LOCATION: AT EXTERIOR STORAGE BUILDING, MAINTENANCE & POOL EQUIPMENT AREA

(9) FLUSH STEEL
LOCATION: FROM CORRIDOR TO SUPPLIES OR ELECTRICAL, PANTRY TO EATING AREA OR PBX ROOM, FRONT DESK AREA TO MANAGER OR LAUNDRY RM.

(10) ENTRY DOOR
LOCATION: FRONT ENTRANCE & VESTIBULE STANLEY DURA GLIDE, 3000 SEE SPECIFICATIONS

(11) FLUSH STEEL THERMAL GLAZING FULL PANEL
LOCATION: EXTERIOR AT CORRIDORS OVERALL WIDTH TO MATCH THE STACK OF WINDOWS ABOVE

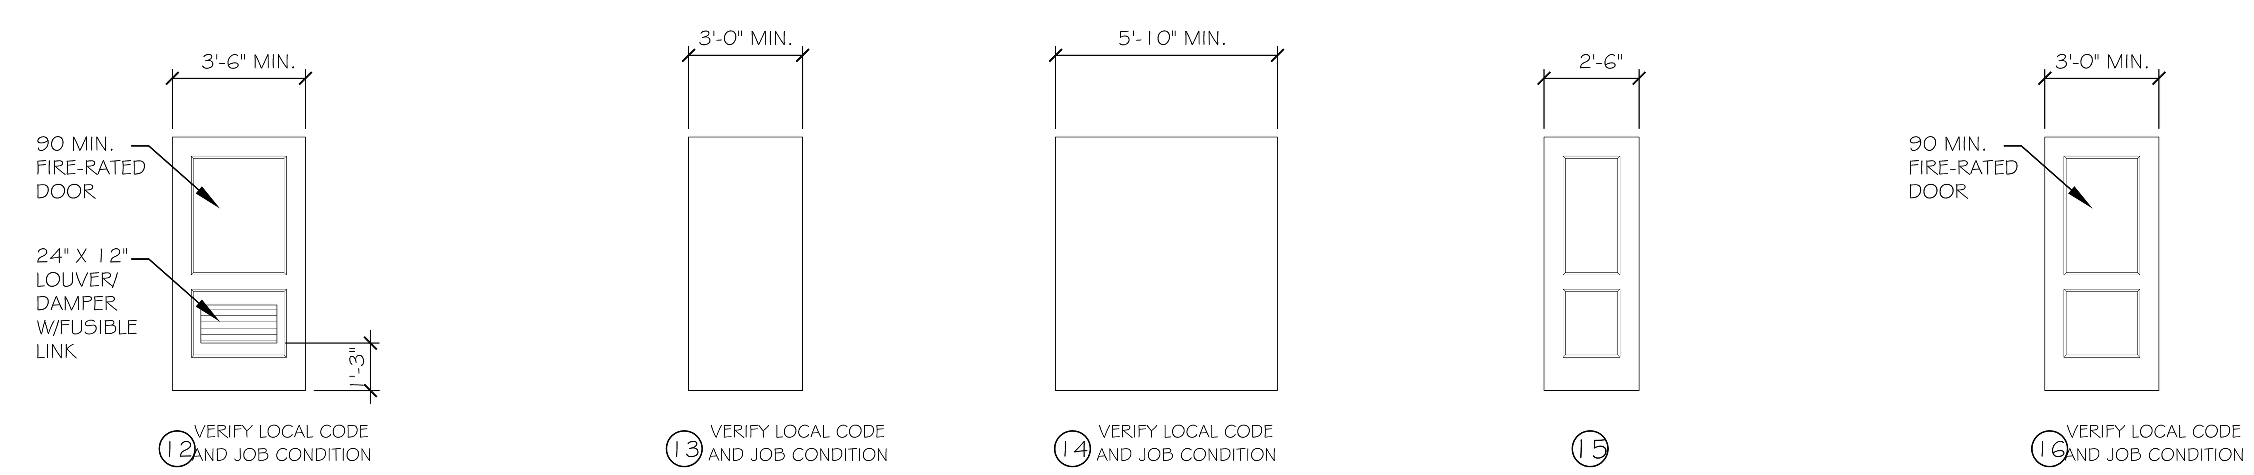

(12) STEEL (2 PANEL) FIRE RATED
LOCATION: FROM CORRIDOR TO ELEVATOR EQUIPMENT ROOM ON FOURTH FLOOR

(13) FLUSH STEEL
LOCATION: FROM VESTIBULE TO LUGGAGE STORAGE CLOSET- SLIDING POCKET DOOR

(14) FLUSH STEEL
LOCATION: FROM BREAKFAST BAR/SERVING AREA TO BREAKFAST EATING AREA- SLIDING POCKET DOOR

(15) HOLLOW CORE 2 PANEL
LOCATION: FROM MEETING ROOM TO CLOSETS

(16) STEEL (2 PANEL) FIRE RATED
LOCATION: FROM LAUNDRY CHUTE TO LAUNDRY ROOM NEAR ELEVATOR & ELECTRIC CLOSET ON FIRST FLOOR

REVISIONS		
#	DESCRIPTION	DATE

LAQUINTA INNS & SUITES
507 CONSTITUTION DRIVE
WEST MONROE, LOUISIANA 71292

JOB No: 2196 | DATE: 04-15-2014
DRAWN BY: JTL | CHECKED BY: CKD

The above drawings and specifications, designs and arrangements represented thereby are and shall remain the property of Dammon Engineering, and no part thereof shall be copied, disclosed to others, or used in connection with any work or project other than the specific project for which the have been prepared and developed without written consent of Dammon Engineering. Visual contact with these drawings or specifications shall constitute conclusive evidence of acceptance of these restrictions.

DAMMON ENGINEERING, INC.
Architects & Engineers
CHIEF ENGINEER: BRIAN MISTICH, P.E.
CHIEF ARCHITECT: KEVIN KINCHEN
554 OLD SPANISH TRAIL
SLIDELL, LA 70458
dammonengineering.com
dammoneng@bellsouth.net
PHONE: 985-649-5832
FAX: 985-641-5950

DOOR & WINDOW SCHEDULES & ELEVATIONS

SHEET No: 25 OF 53

A17