LANDSCAPE LEGEND

- DD BLANCHARD MAGNOLIA (46 EACH)
ALL CLASS "A" TREES, AT THE TIME OF PLANTING, SHALL HAVE A MINIMUM CALIPER OF AT LEAST TWO AND ONE-HALF (2½) INCHES, MEASURED SIX (6") INCHES ABOVE THE ROOT BALL, AND A MINIMUM HEIGHT OF 10-12 FEET AND A MATURE HEIGHT OF 40' AS PER THE NATIONAL NURSERY ASSOCIATION STANDARDS.

- AZALEA (138 TO 140+/- EACH)
SHRUB: A RELATIVELY LOW-GROWING BUSHY PLANT, USUALLY WITH WOODY STEMS. FOR THE PURPOSES OF THIS DEFINITION, GROUND COVER, TREES AND ANNUALS ARE NOT CONSIDERED SHRUBS. ALL SHRUBS, AT THE TIME OF PLANTING, SHALL HAVE A MINIMUM HEIGHT OF TWO (2) FEET.

- SOD

- TRASH CAN

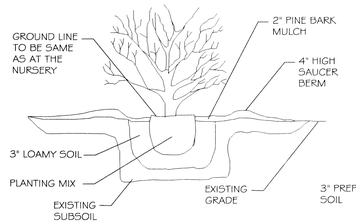

SHRUB DETAIL

N. T. S.

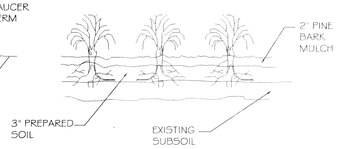

GROUND COVER DETAIL

N. T. S.

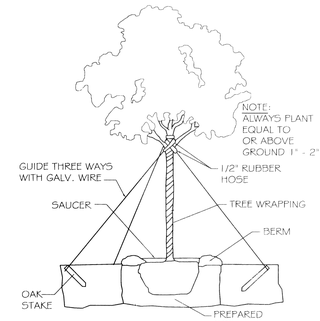

TYPICAL TREE PLANTING DETAIL

N. T. S.

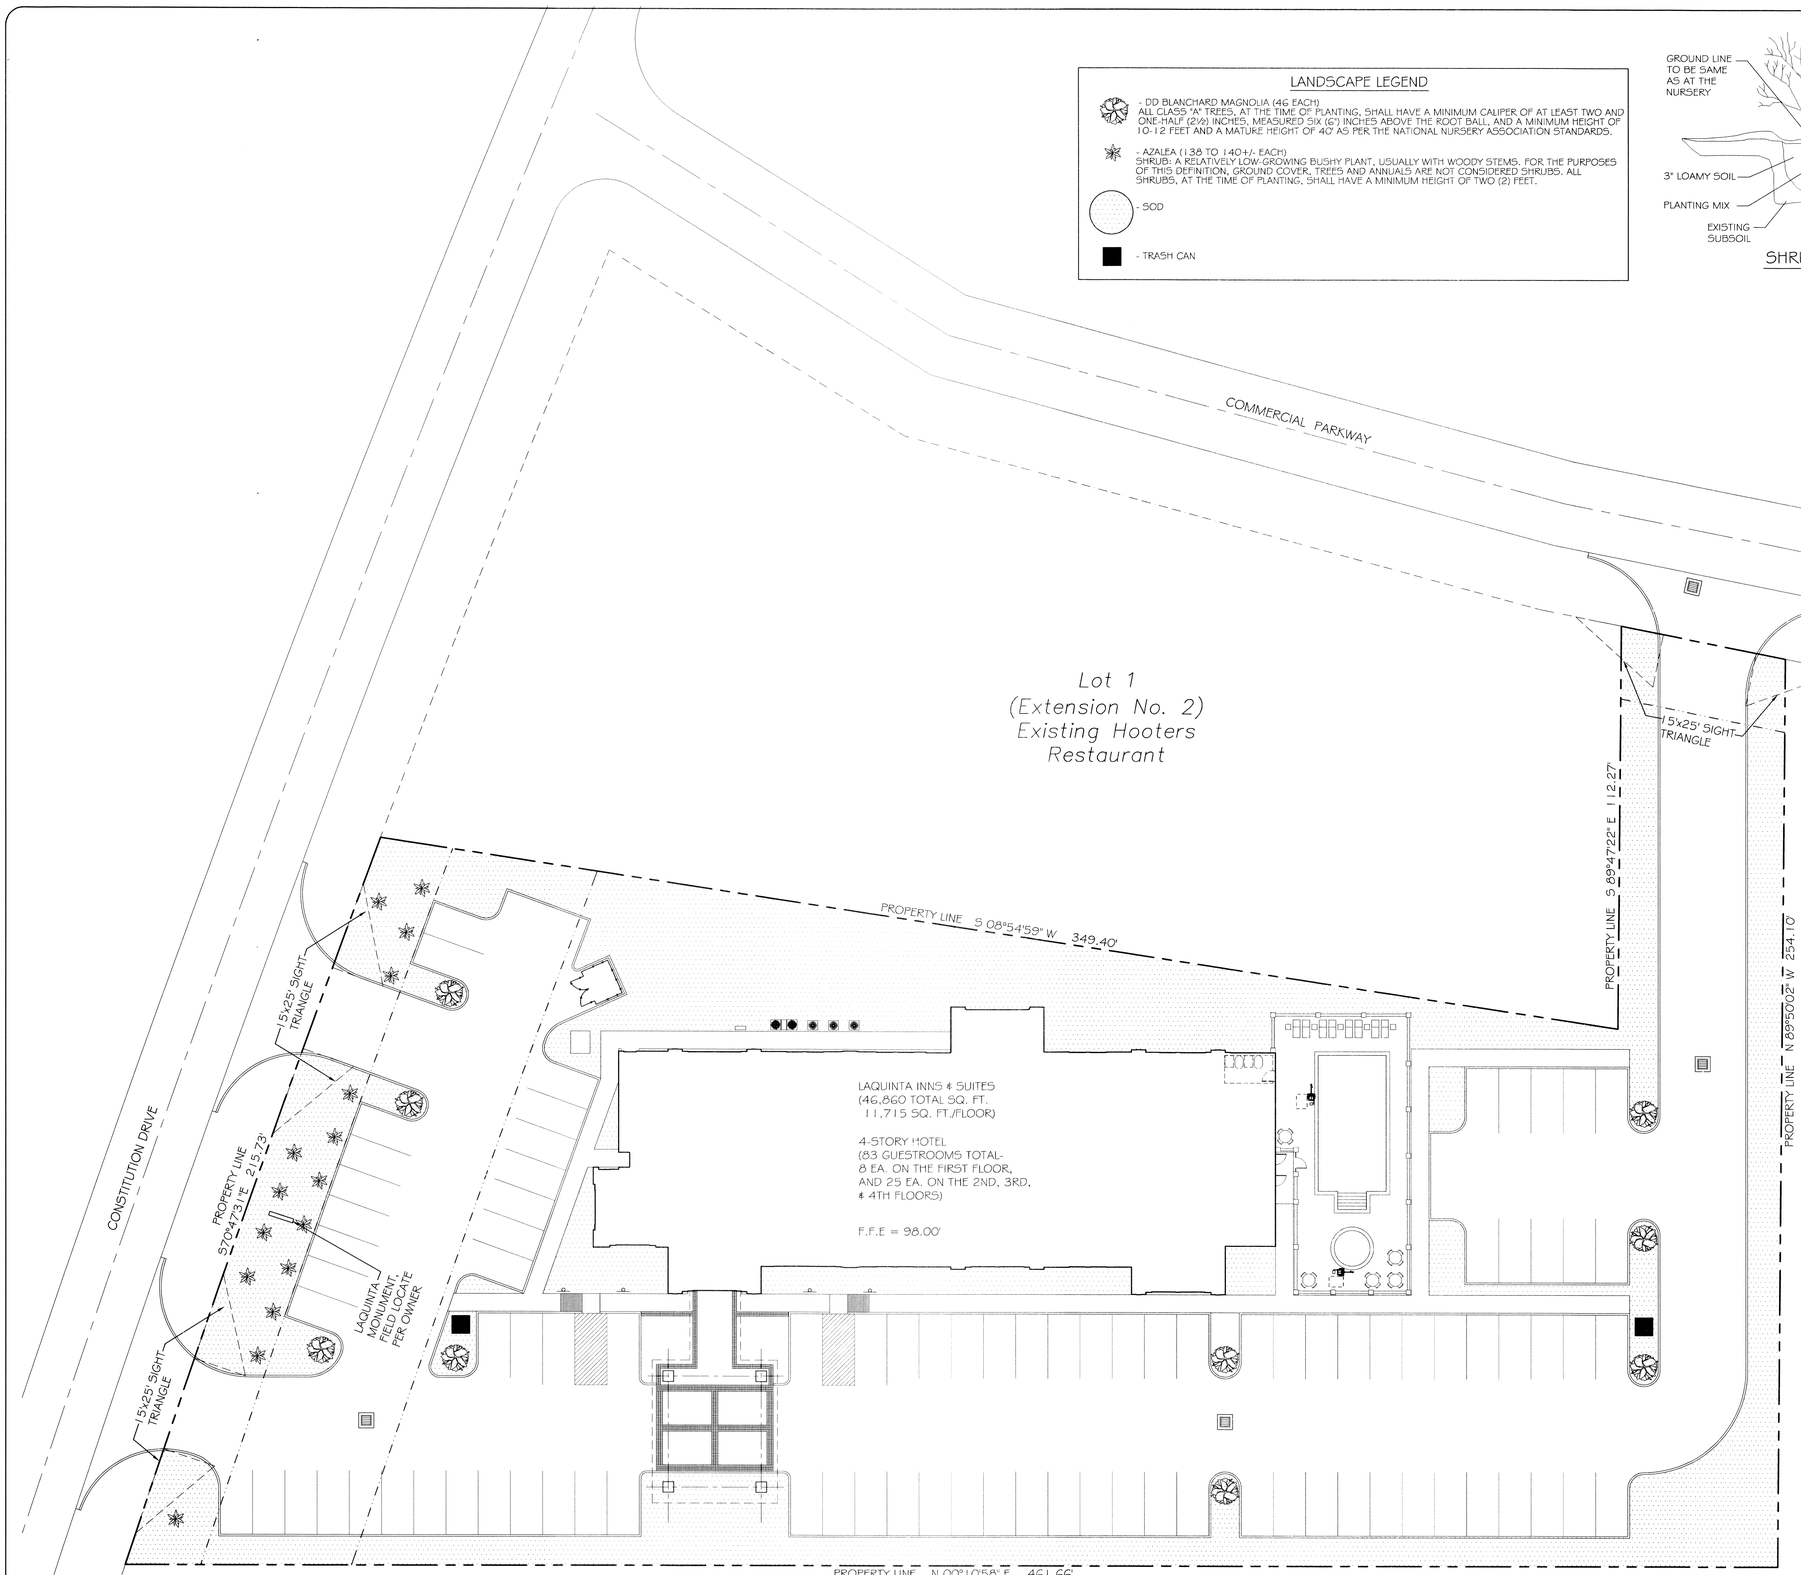

SITE LANDSCAPING PLAN

SCALE: 1"=20'-0"

DAMMON ENGINEERING, INC
Architects & Engineers
dammoneng@earthlink.net
PHONE: 951-694-2332
FAX: 951-694-1999
CHIEF ENGINEER: BRIAN MISTICH, P.E.
CHIEF ARCHITECT: KEVIN KINCHEN
534 OLD SPANISH TRAIL
CORONA, CA 92879

LAQUINTA INNS & SUITES

DJ CONSTRUCTION, INC.
WESTMINSTER, CALIFORNIA 92683

JOB No:	DATE:
2196	02-03-2014
DRAWN BY: JTL	CHECKED BY: CKD

REVISIONS

KEVIN J. KINCHEN
REG. No. 5656
STATE OF CALIFORNIA
REGISTERED ARCHITECT
2/5/14

SITE LANDSCAPING PLAN

SHEET No: 06 OF 53

C5