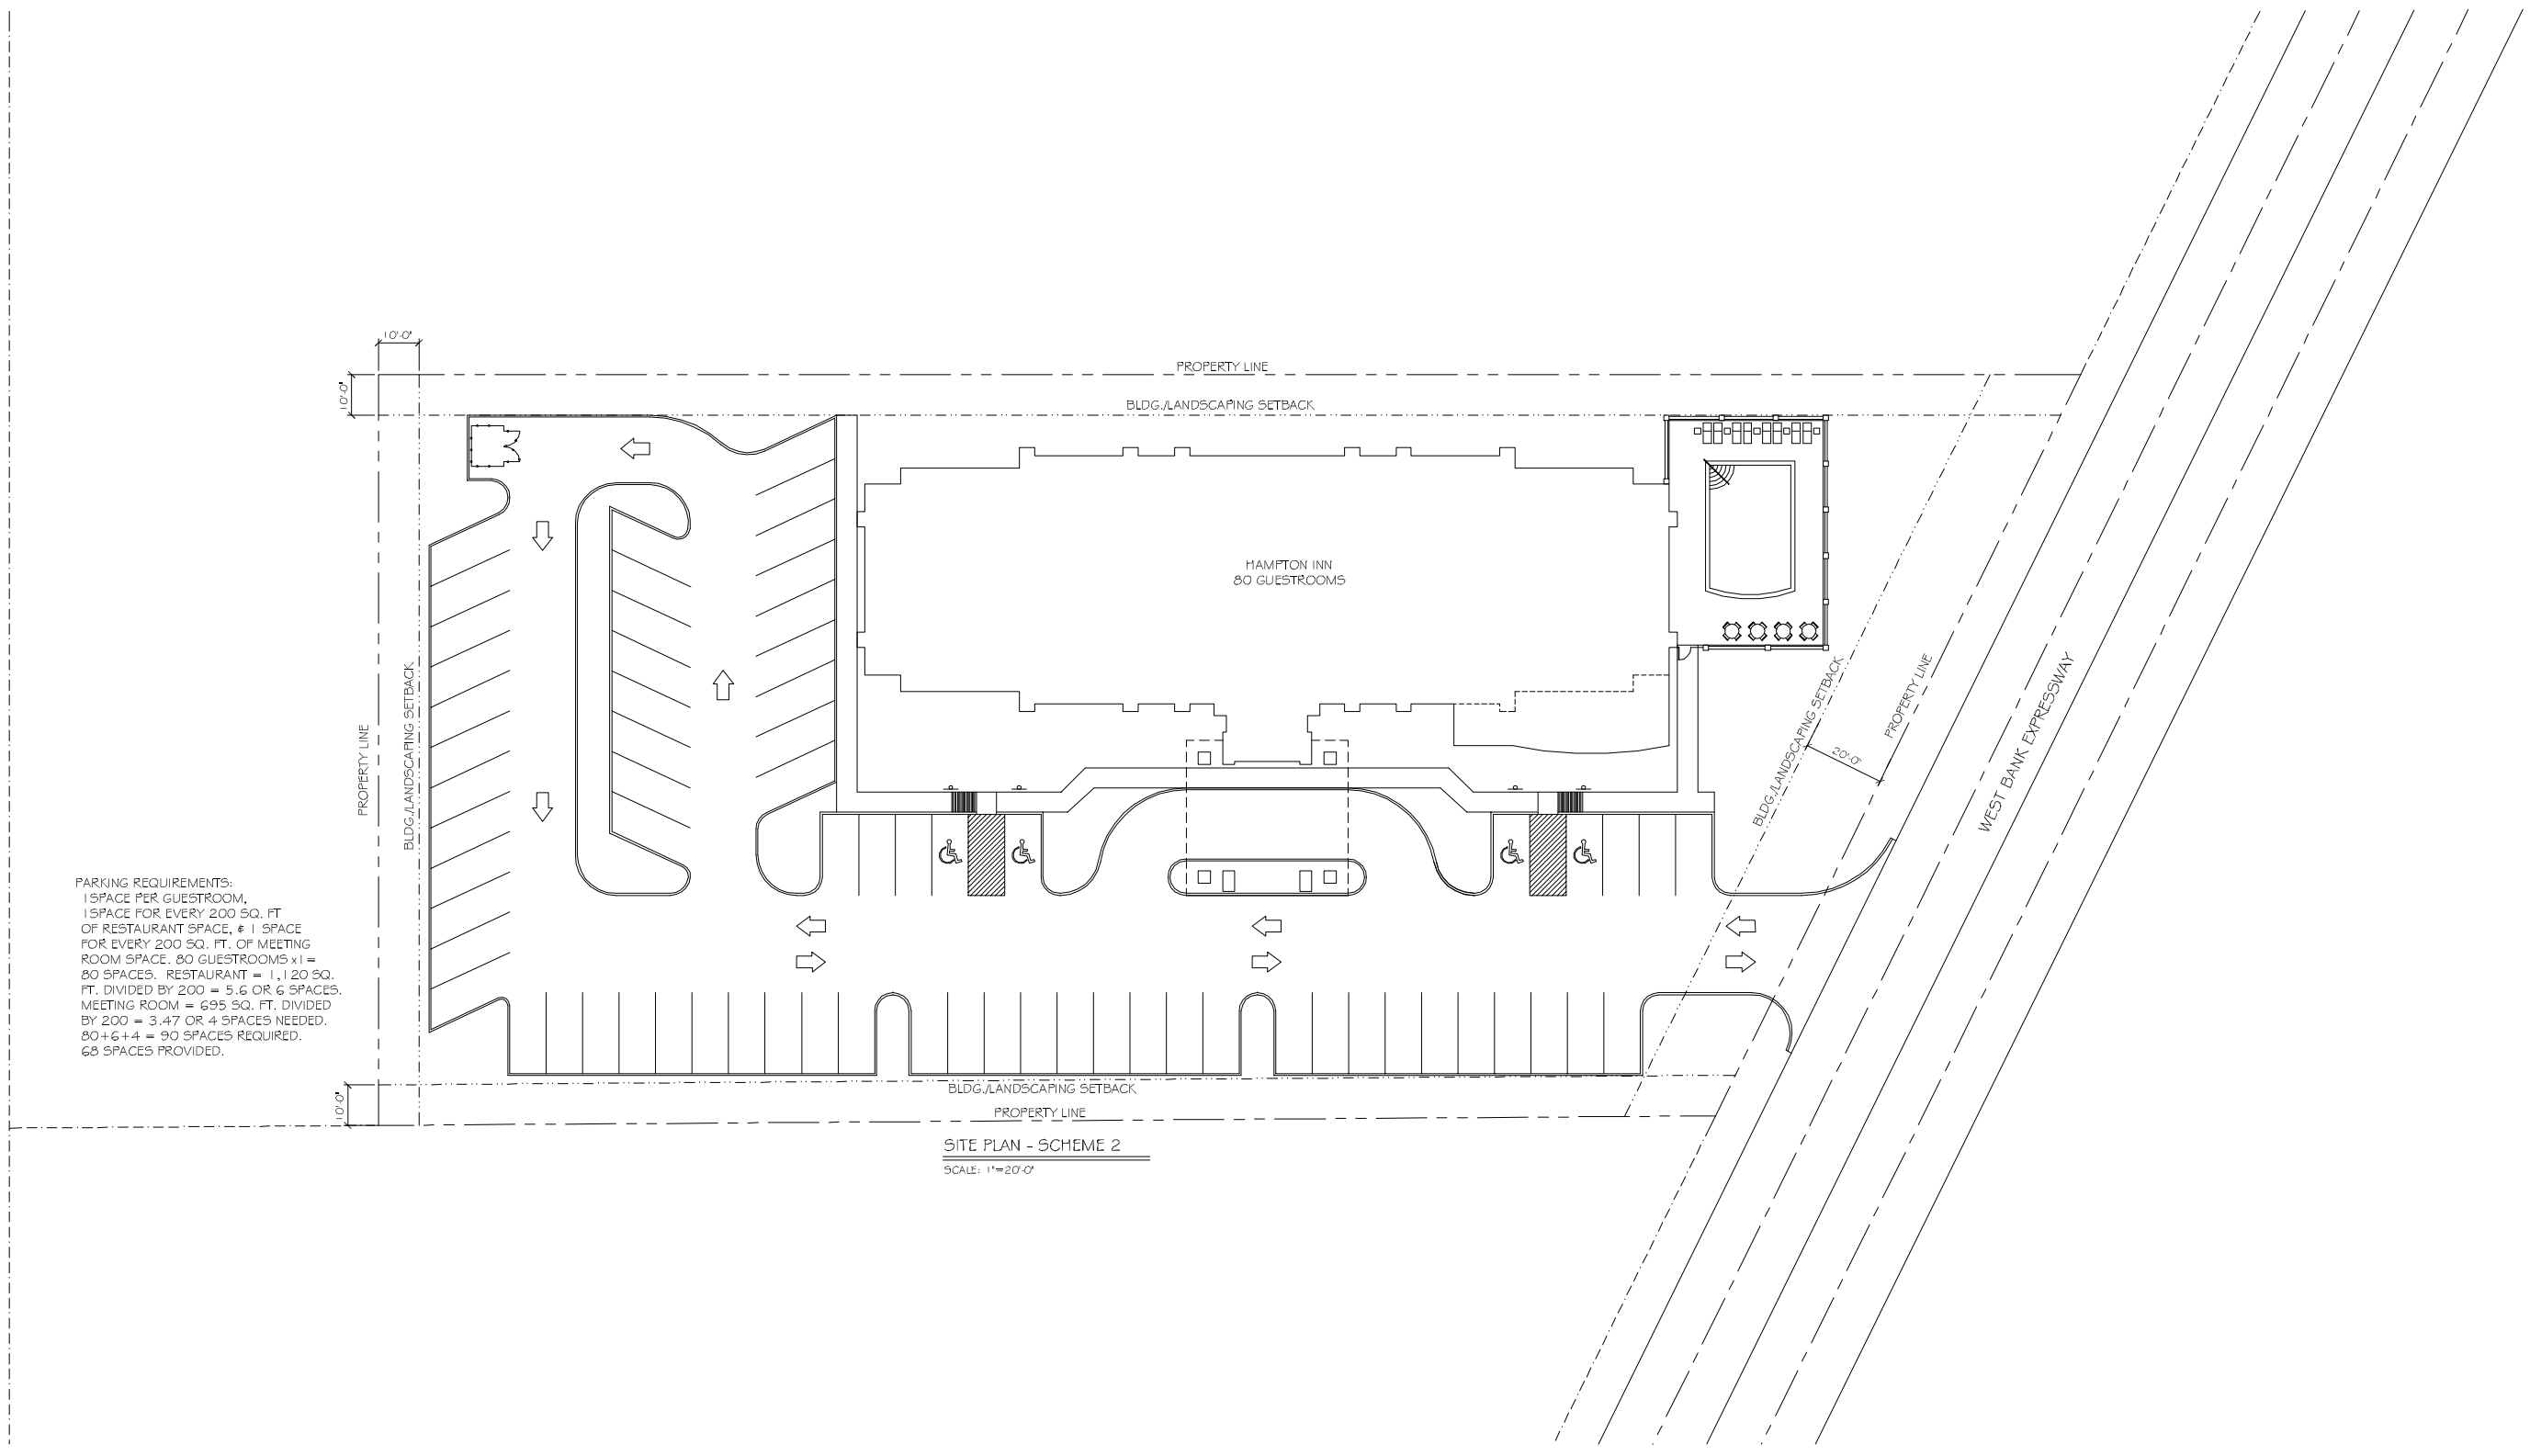

SITE PLAN - SCHEME 2

SCALE: 1"=20'-0"

PRELIMINARY (NOT FOR CONSTRUCTION)

DAMMON ENGINEERING, INC.

CHIEF ENGINEER: EMMETT DAMMON, P.E.
554 OLD SPANISH TRAIL
SLIDELL, LA 70458

dammonengineering.com
dammoneng@bellsouth.net
PHONE: 985-649-5932
FAX: 985-641-5950

HAMPTON INN

WEST BANK EXPRESSWAY
NEW ORLEANS, LOUISIANA

JOB No: -

DRAWN BY: JTL

CHECKED BY: -

DATE: 07-11-2013

#	DESCRIPTION	DATE

REVISIONS

SITE PLAN
SCHEME 2

SHEET No: -

C2