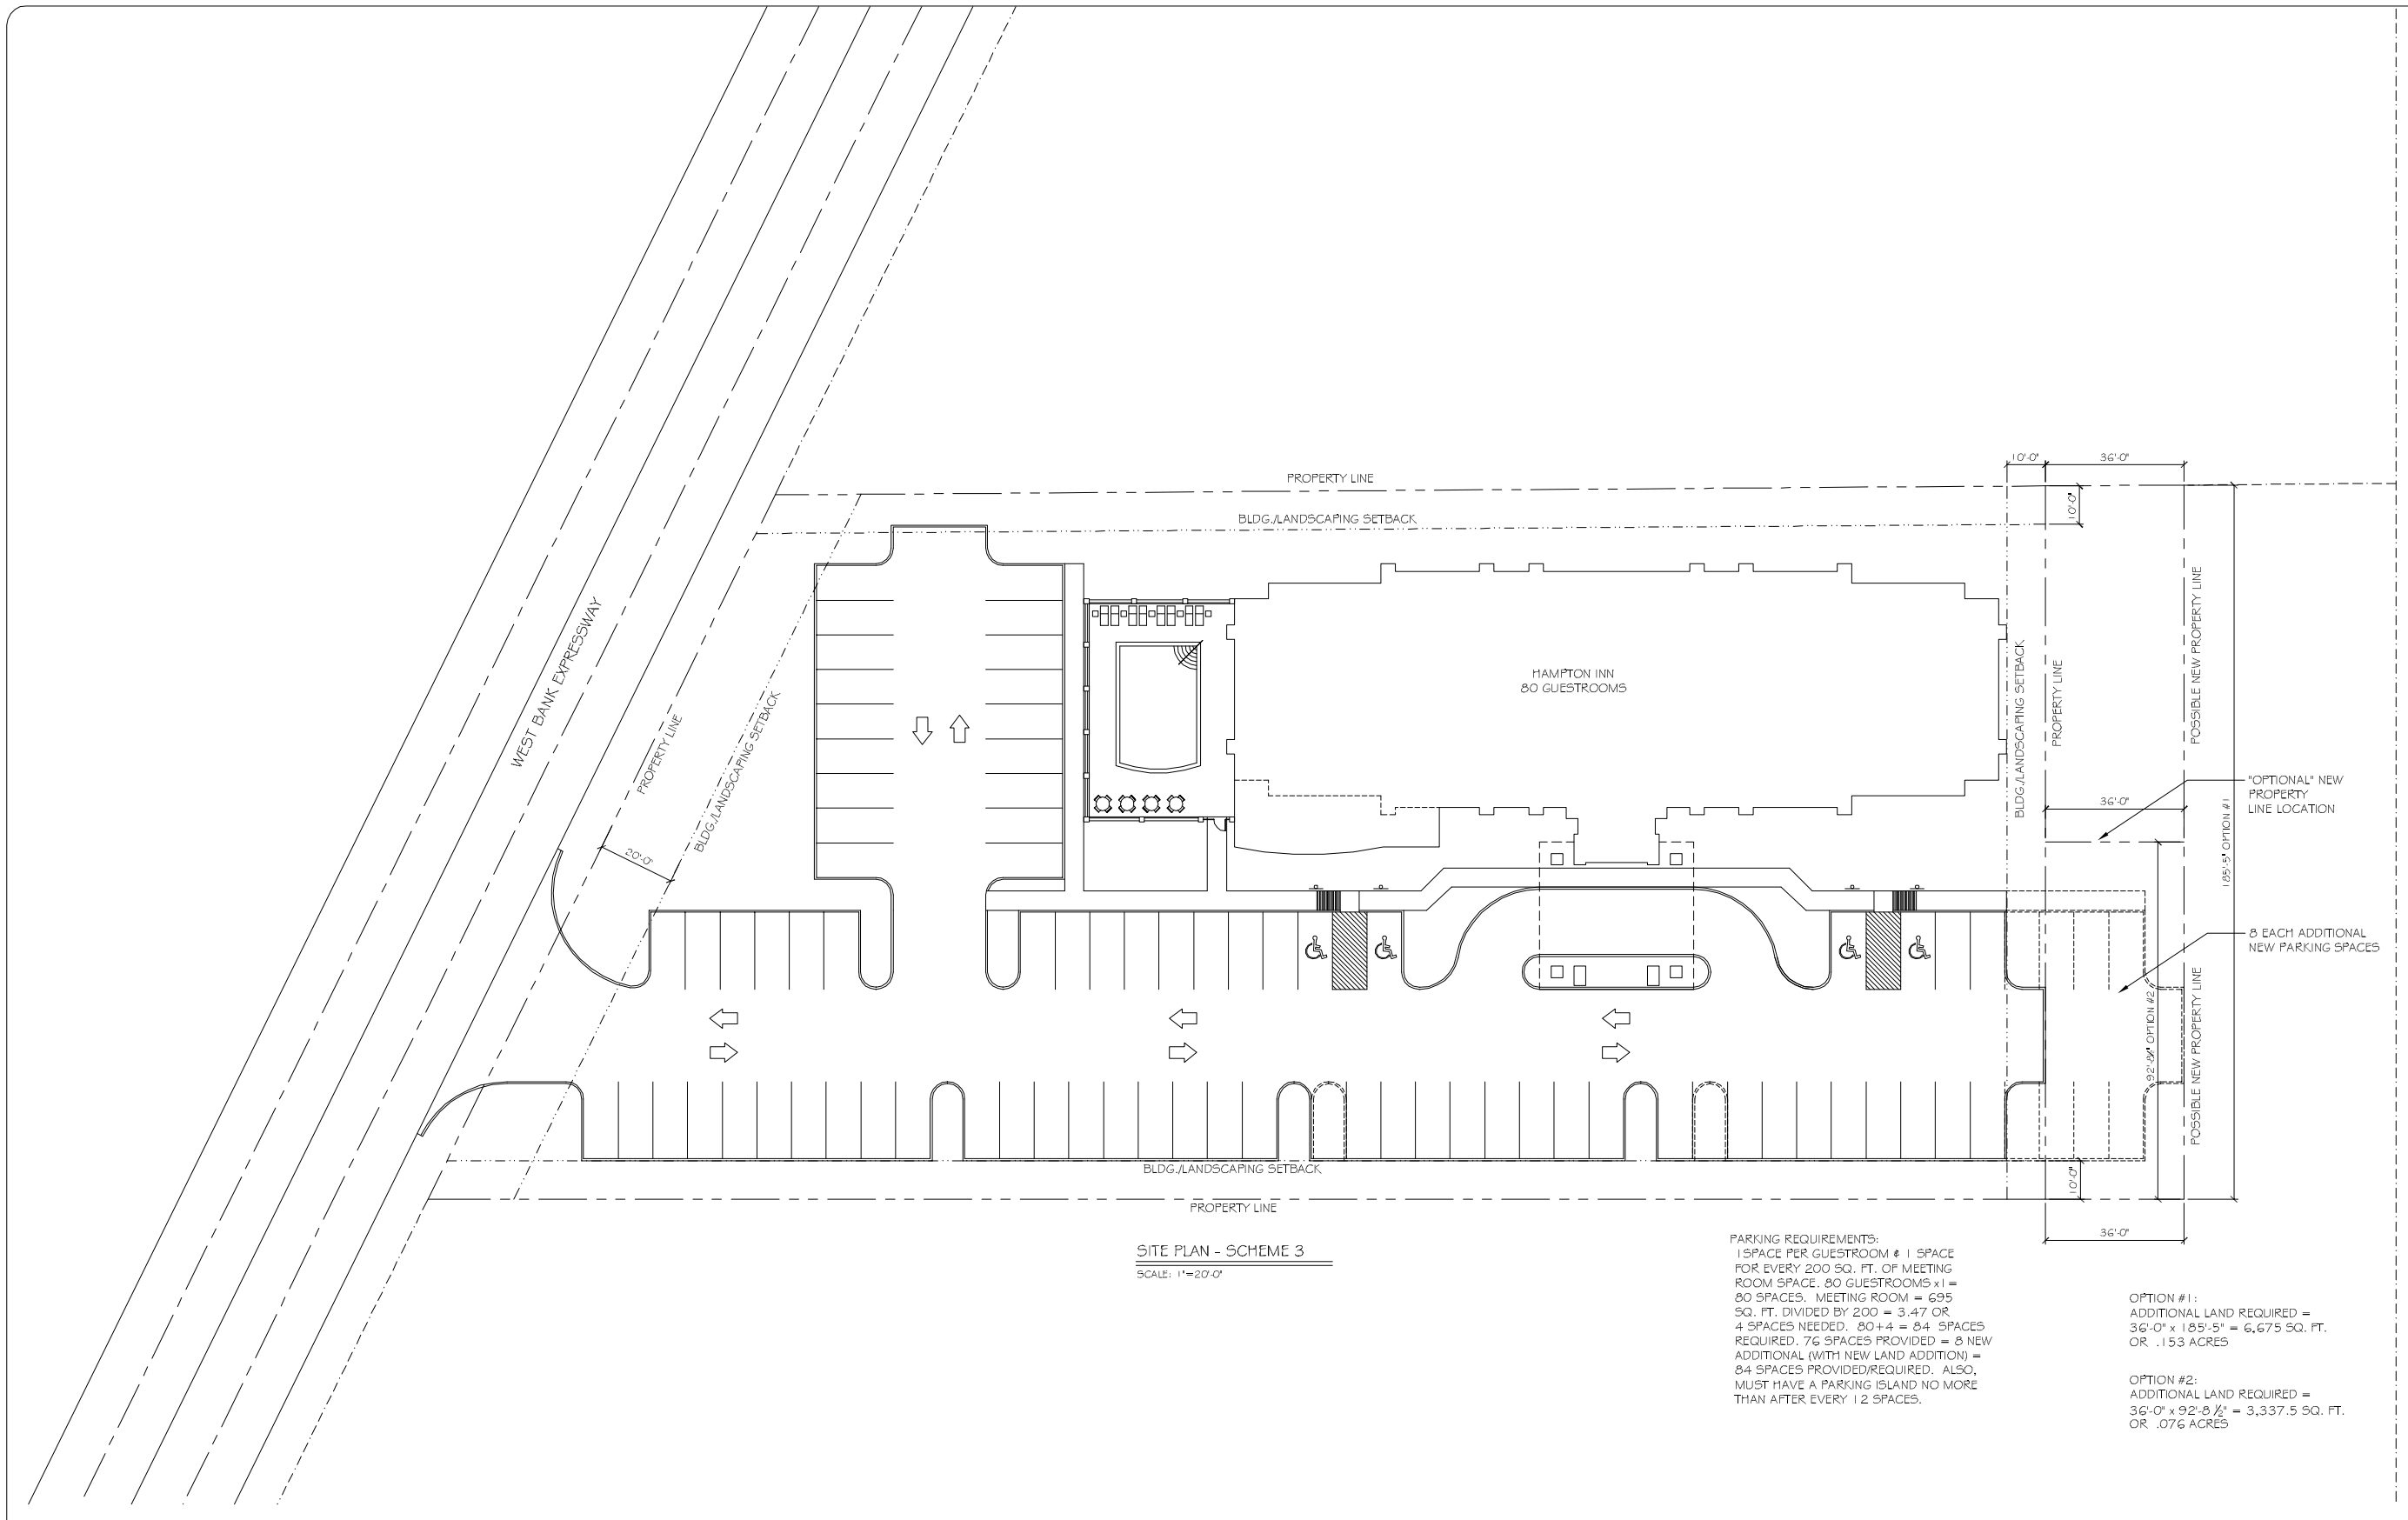

SITE PLAN - SCHEME 3

SCALE: 1"=20'-0"

PARKING REQUIREMENTS:
1 SPACE PER GUESTROOM & 1 SPACE FOR EVERY 200 SQ. FT. OF MEETING ROOM SPACE. 80 GUESTROOMS x 1 = 80 SPACES. MEETING ROOM = 695 SQ. FT. DIVIDED BY 200 = 3.47 OR 4 SPACES NEEDED. 80+4 = 84 SPACES REQUIRED. 76 SPACES PROVIDED = 8 NEW ADDITIONAL (WITH NEW LAND ADDITION) = 84 SPACES PROVIDED/REQUIRED. ALSO, MUST HAVE A PARKING ISLAND NO MORE THAN AFTER EVERY 12 SPACES.

OPTION #1:
ADDITIONAL LAND REQUIRED =
36'-0" x 185'-5" = 6,675 SQ. FT.
OR .153 ACRES

OPTION #2:
ADDITIONAL LAND REQUIRED =
36'-0" x 92'-8 ½" = 3,337.5 SQ. FT.
OR .076 ACRES

PRELIMINARY (NOT FOR CONSTRUCTION)

DAMMON ENGINEERING, INC.
dammoneng@bellsouth.net
dammoneng.com
PHONE: 985-649-8932
FAX: 925-641-5952
CHIEF ENGINEER: EMMETT DAMMON, P.E.
954 OLD SPANISH TRAIL
SLIDELL, LA 70458

HAMPTON INN
WEST BANK EXPRESSWAY
NEW ORLEANS, LOUISIANA

DATE: 07-11-2013
JOB No: -
CHECKED BY: -
DRAWN BY: JTL

#	DESCRIPTION	DATE
	REVISIONS	

SITE PLAN
SCHEME 3

SHEET No: -
C2