FILE NAME: J:\A - Notes-Ideas\XXXX - SLEEP INN - Jackson, MS\Drawings\Current Drawings\A102-Toner Plans & Sections.dwg PLOT DATE & TIME: Wednesday, October 05, 2016 11:53:59 AM

GENERAL NOTES

1. CONTRACTOR TO VERIFY ALL SITE CONDITIONS, BUILDING LOCATIONS, AND DIMENSIONS PRIOR TO CONSTRUCTION.
2. MATERIALS SHALL BE NEW AND U. L. LISTED.
3. NO WORK SHALL BE CONCEALED UNTIL APPROVED BY LOCAL INSPECTORS.
4. CONSTRUCTION SHALL COMPLY WITH ALL COUNTY, STATE, & LOCAL CODES.
5. CONTRACTOR TO GUARANTEE WORK FOR ONE YEAR.
6. PAINT GRADE SHALL BE SHERWIN WILLIAMS OR EQUIVALENT. ALL WORK TO RECEIVE 3 COATS. COLOR SELECTION BY OWNER.
7. PROVIDE CLEANUP ON A REGULAR BASIS. NO TRASH STORED IN BUILDING.
8. ALL WORK SHALL COMPLY WITH THE LATEST EDITION OF ALL LOCAL, STATE, & NATIONAL CODES COVERING THE TYPE OF WORK BEING PERFORMED.
9. REMOVE ENTIRE STANDING SEAM METAL ROOF SYSTEM AND PREFAB METAL TRUSSES AS INDICATED ON DRAWINGS.
10. REMOVE EXISTING EIFS AND SUPPORT SHEATHING WHERE INDICATED ON DRAWINGS.
11. DO NOT REMOVE/LEAVE "AS IS" ANY EXISTING EIFS, SHEATHING, AND SUPPORT FRAMING NOT NOTED FOR REMOVAL ON DRAWINGS.

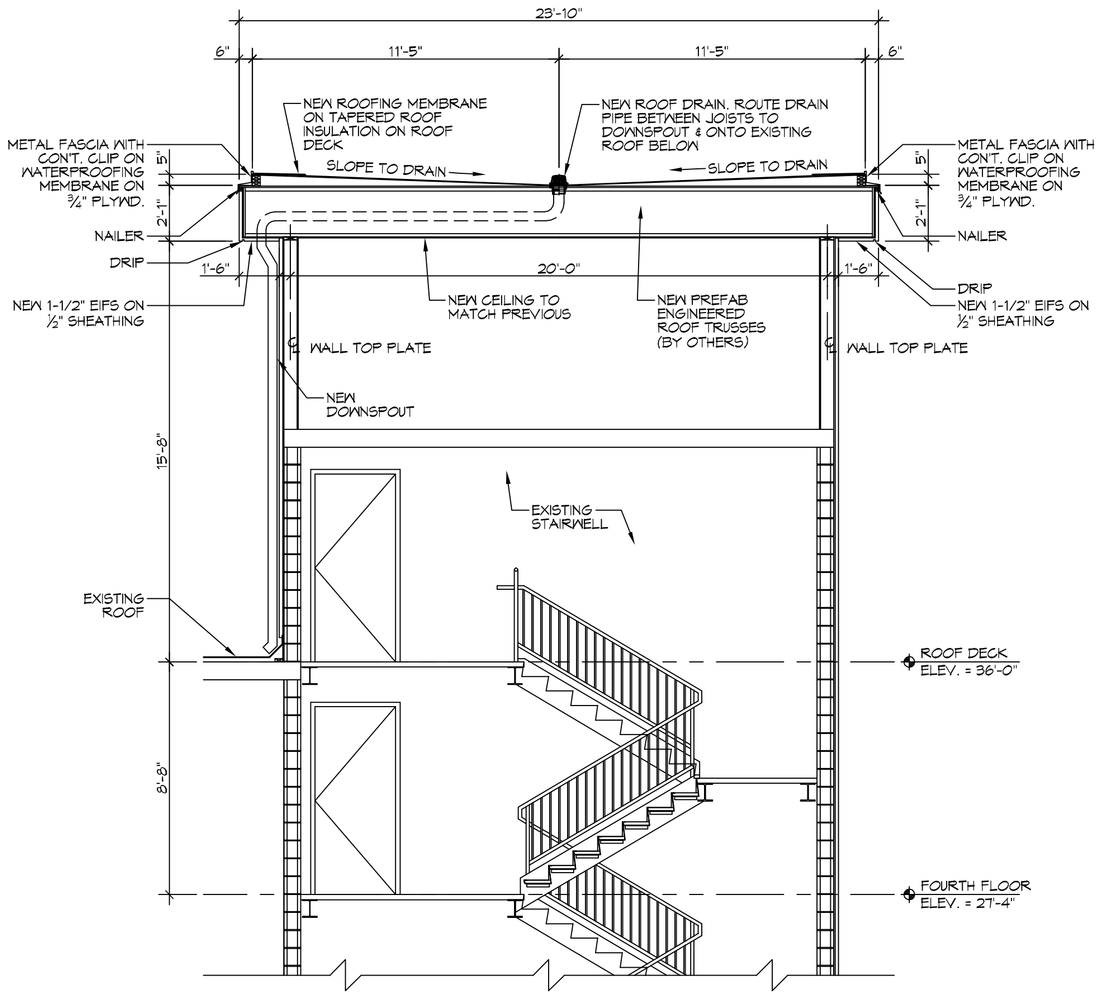

C NEW SECTION
SCALE: 1/4"=1'-0"

NEW TONER ROOF SECTION

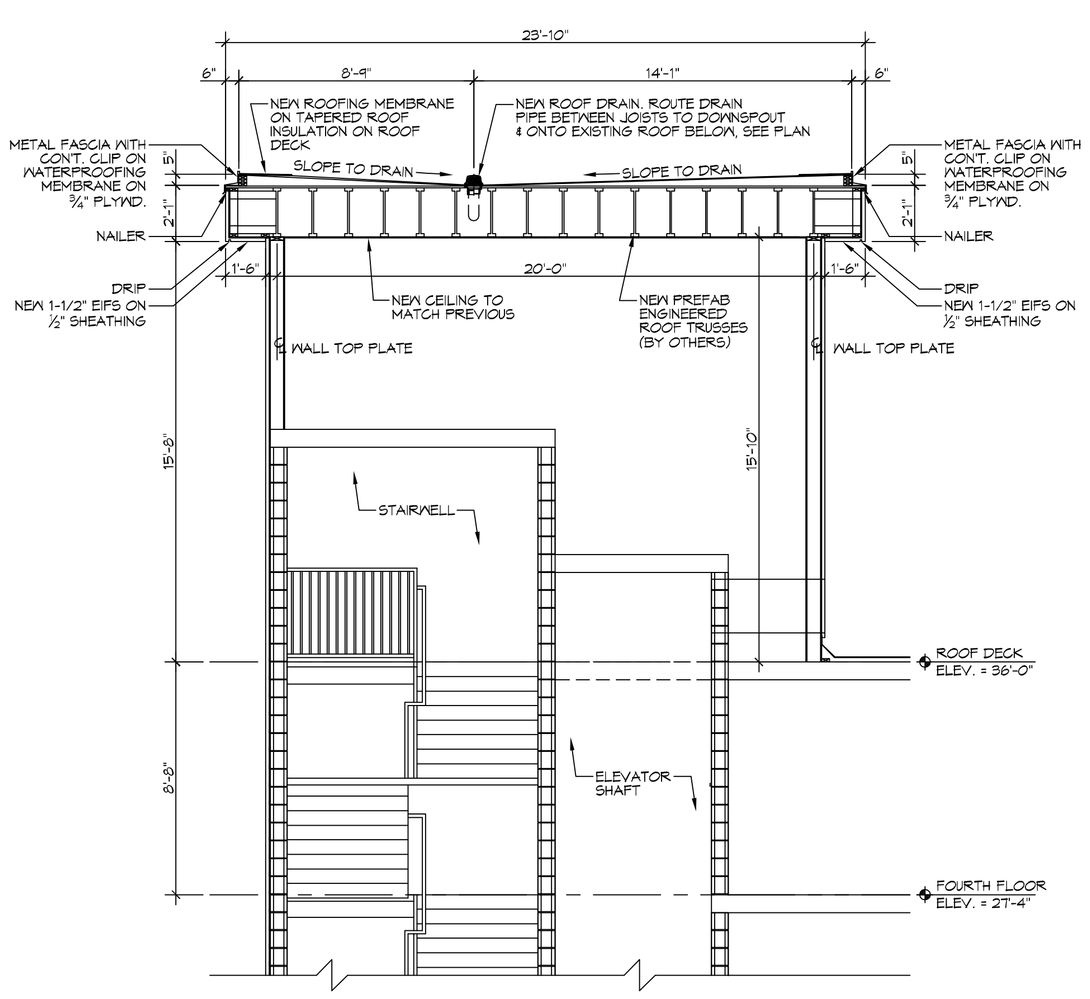

B NEW SECTION
SCALE: 1/4"=1'-0"

NEW TONER ROOF SECTION

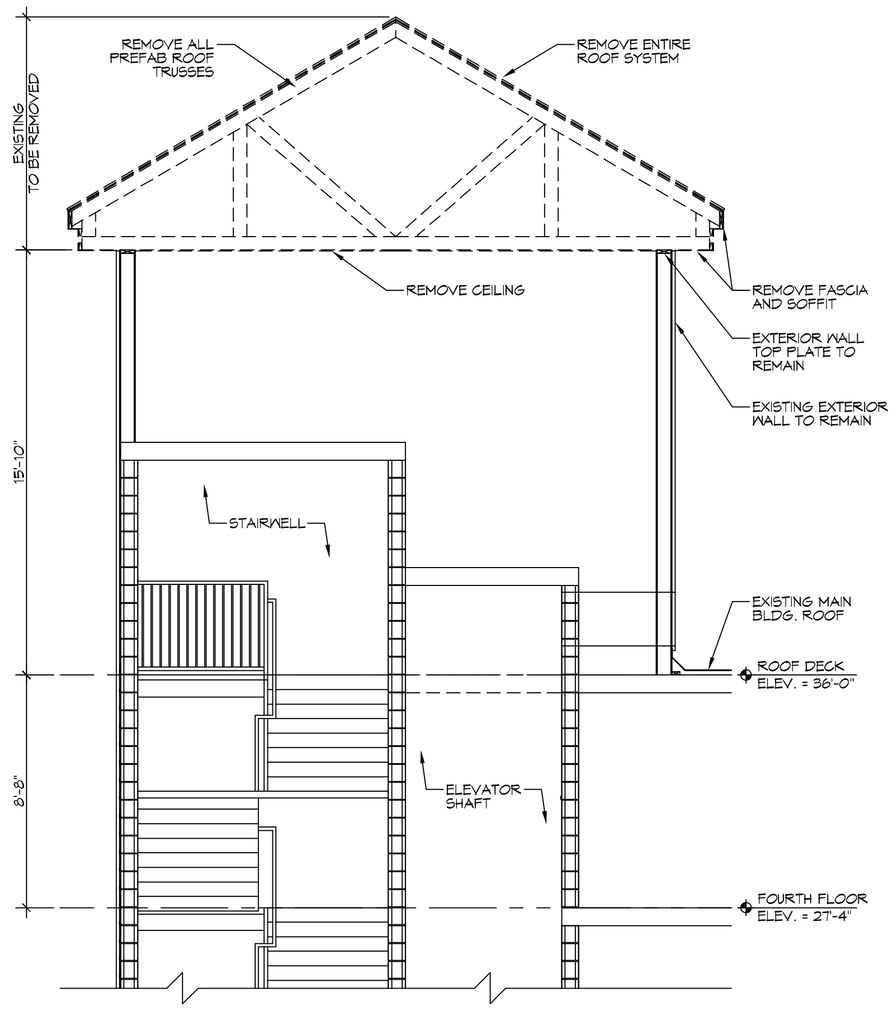

A DEMO SECTION
SCALE: 1/4"=1'-0"

EXISTING TONER ROOF SECTION

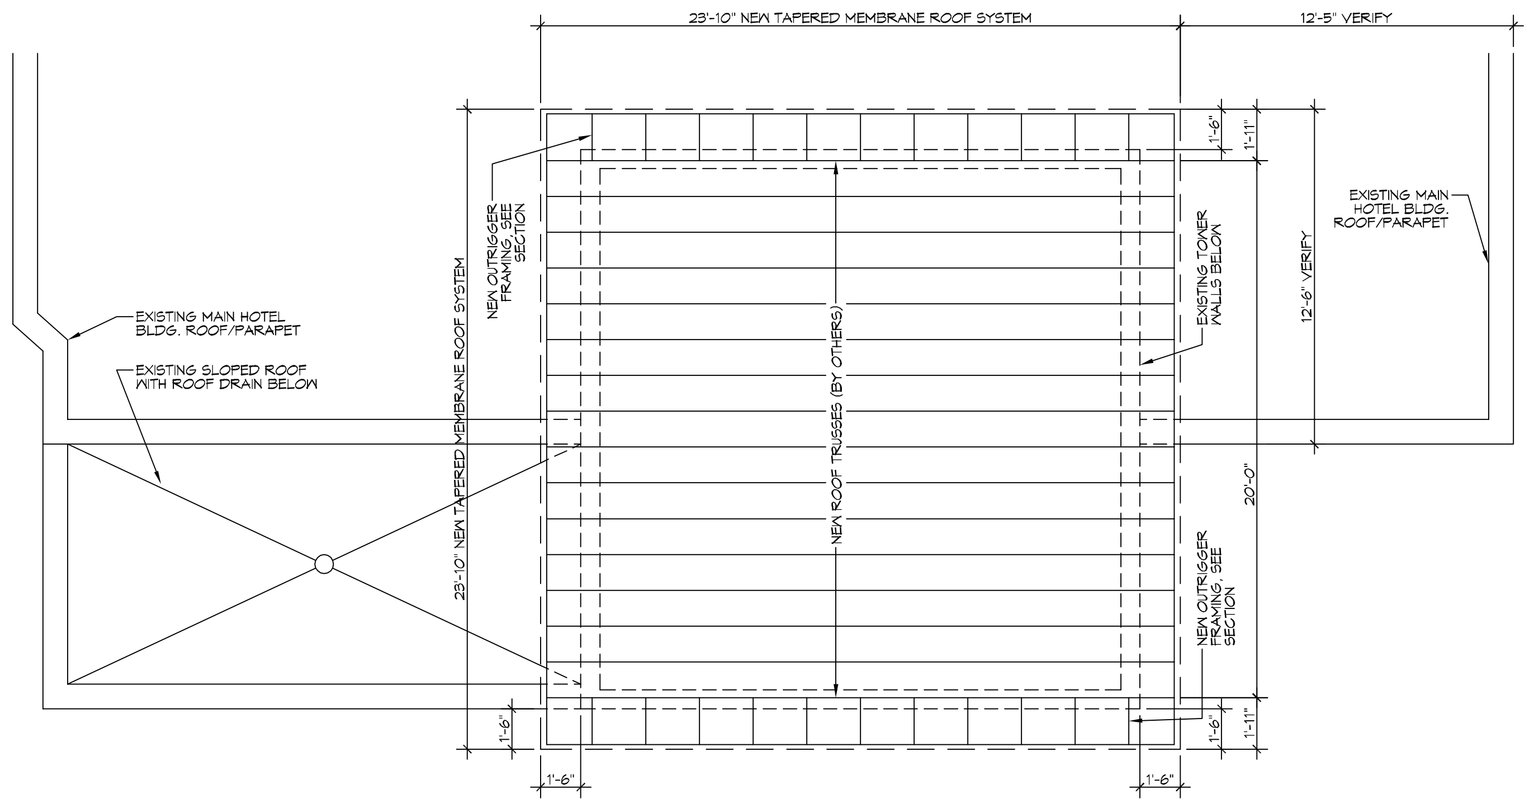

2 NEW FRAMING PLAN
SCALE: 1/4"=1'-0"

NEW TONER ROOF FRAMING PLAN

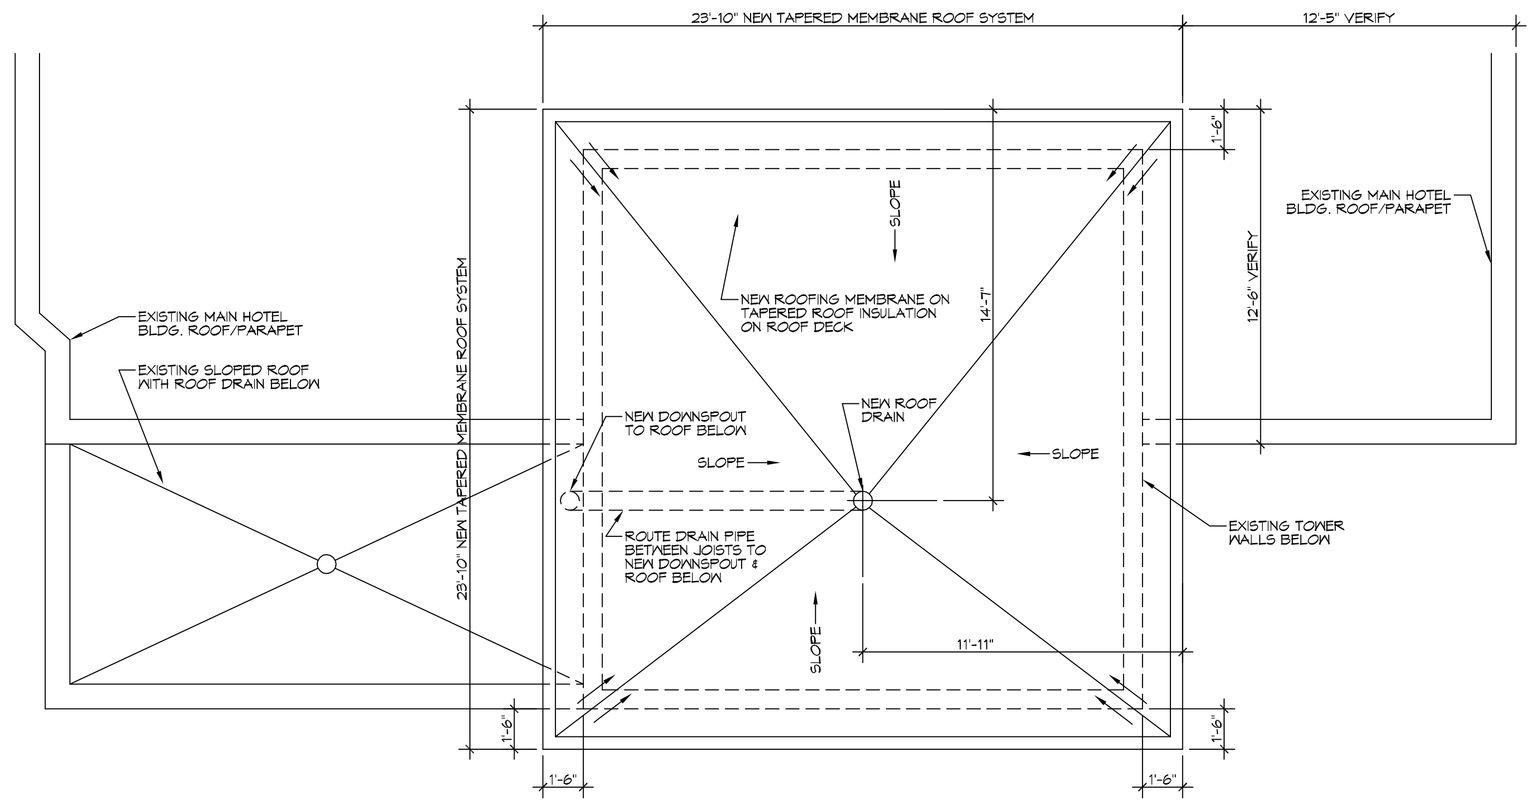

1 NEW ROOF PLAN
SCALE: 1/4"=1'-0"

NEW TONER ROOF PLAN

DAMMON ENGINEERING, INC.
LOUISIANA & MISSISSIPPI
Chief Engineer: Brian Mistich, PE
554 Old Spanish Trail
Slidell, LA 70458
www.dammonengineering.com
info@dammonengineering.com
PH: 985.649.5832 F: 985.641.5950

#	DESCRIPTION	DATE

REVISIONS

SEAL:

BRIAN A. MISTICH LICENSED PROFESSIONAL ENGINEER 20971 STATE OF MISSISSIPPI

NEW ROOFS FOR THE PORTE-COCHERE AND THE TOWER OF THE EXISTING

SLEEP INN HOTEL

JACKSON, MS

JOB No: [####] DATE: 08-29-2016

DRAWN BY: JTL CHECKED BY: CKD

The plans showing are and all ideas, designs and arrangements represented thereon are and shall remain the property of Dammon Engineering, and are not to be used in whole or part, except on the specific project shown and the specific site shown, without the written permission of Dammon Engineering. Any unauthorized use of these plans without the written permission of Dammon Engineering, Inc. shall be at the user's sole risk and without liability to Dammon Engineering. Visual contact with these drawings or specifications shall constitute prima facie evidence of the acceptance of these restrictions.

SHEET TITLE:
TONER: DEMO SECTIONS, NEW ROOF PLAN, NEW ROOF FRAMING PLAN, & ROOF SECTIONS

DRAWING NUMBER:

A102

SHEET No: 2 of #2