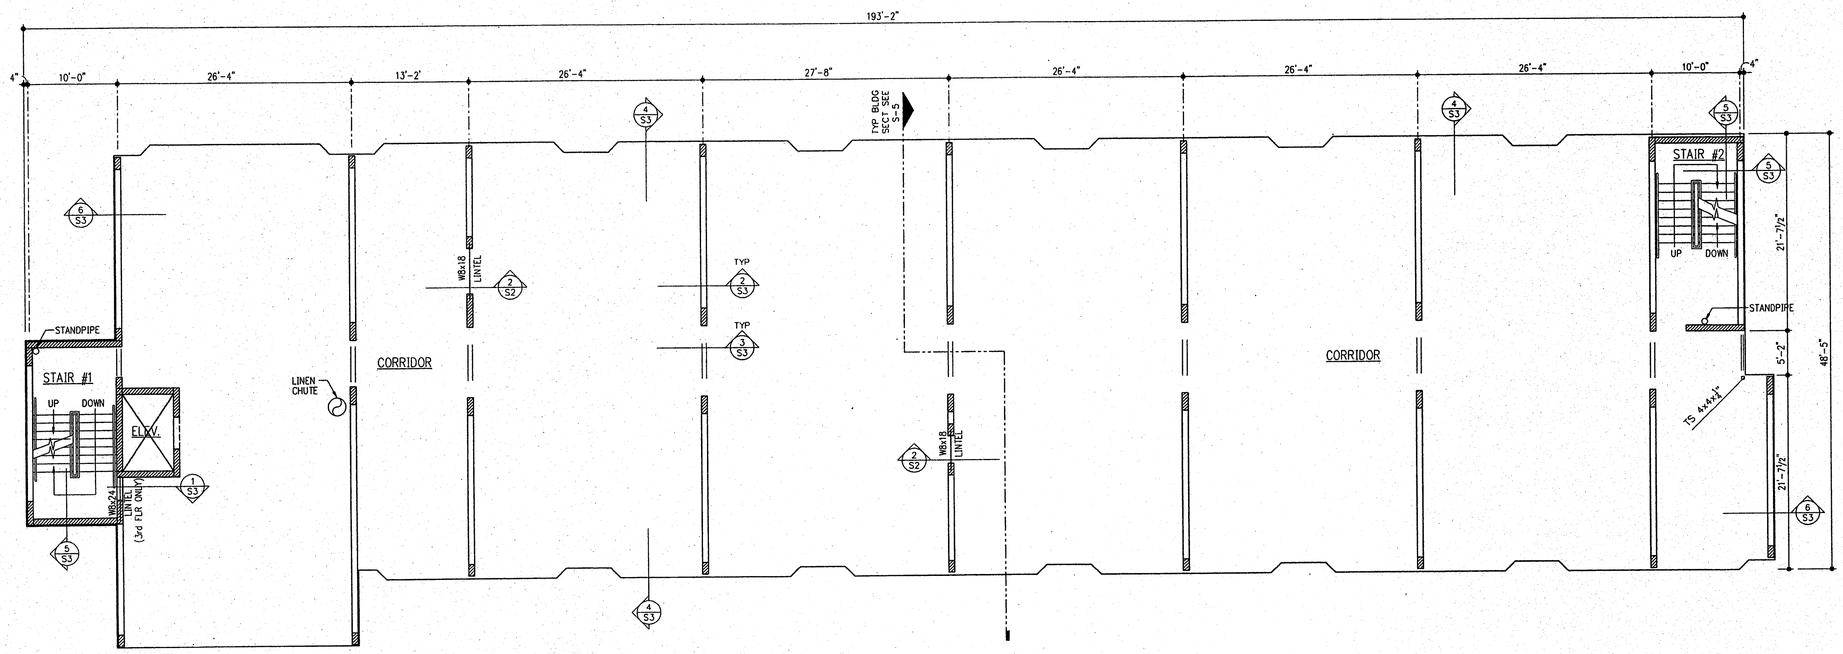

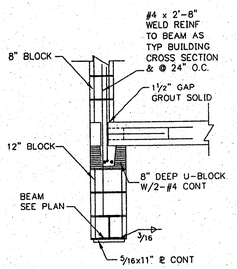

SECTION 1
N.T.S.

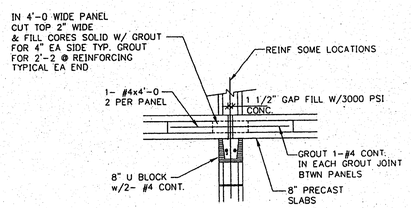

SECTION 2
N.T.S.

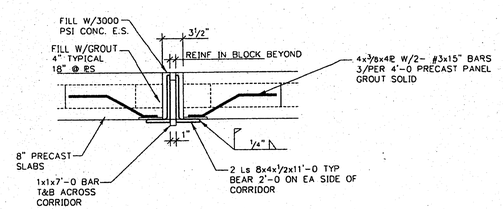

SECTION 3
N.T.S.

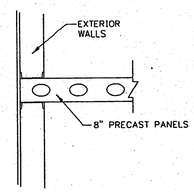

SECTION 4
N.T.S.

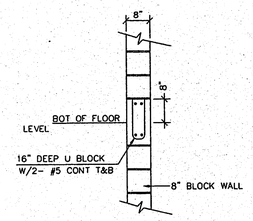

SECTION 5
N.T.S.

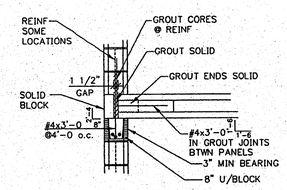

SECTION 6
N.T.S.

THIRD & FOURTH FLOOR PLANS

SCALE: 1/8" = 1'-0"

8" PRECAST CONCRETE SLABS
TOP OF SLAB ELEV 18'-8" 3rd FLOOR ABOVE GROUND FLOOR
TOP OF SLAB ELEV 27'-4" 4th FLOOR ABOVE GROUND FLOOR

LLW, Inc.
803 SOUTH MT. MORIAH, STE. 100B
MEMPHIS, TENNESSEE 38117-5343
901-683-7175/FAX 901-683-2385
LEONARD MESSINA, ARCHITECT

▲ revisions:

▲ seal:

Sleep Inn
Jackson, Mississippi

▲ title:
THIRD & FOURTH FLOOR PLANS

▲ date: 8-22-97
▲ job: 1697
▲ file: 97558-S3
▲ scale: 1/8" = 1'-0"

sheet
S-3