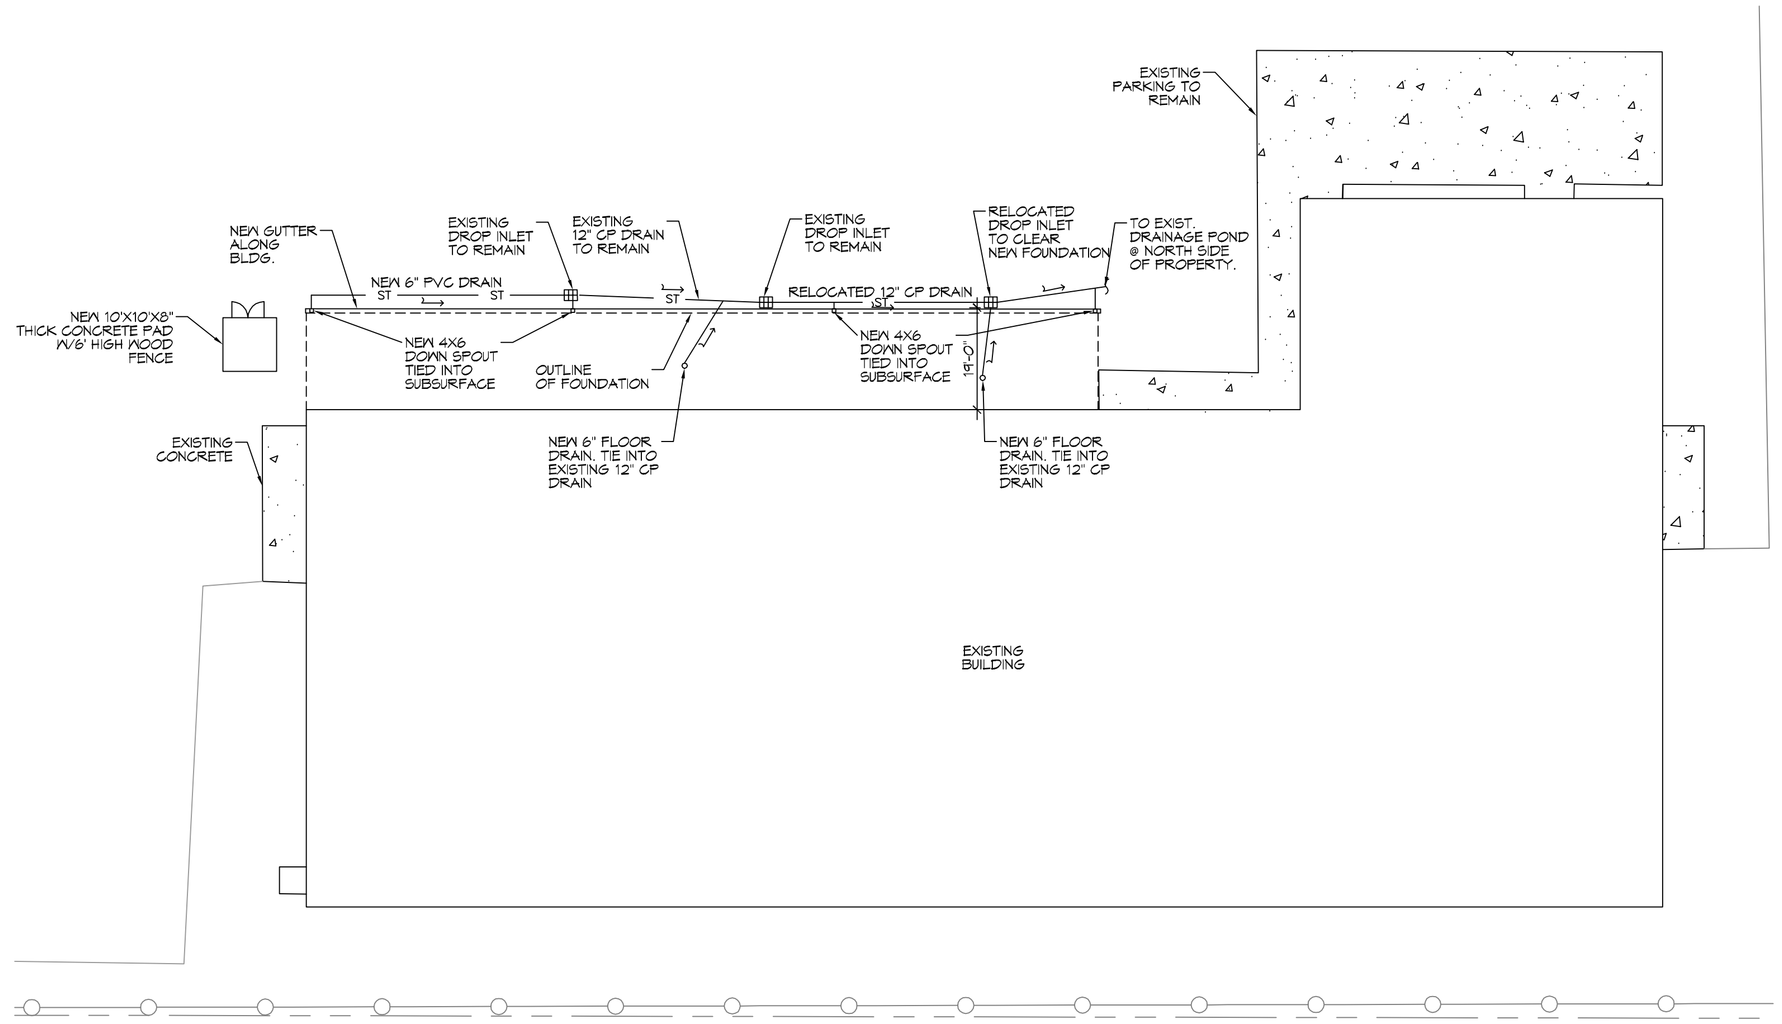

N

1 NEW DRAINAGE PLAN

SCALE: 1" = 20'-0"

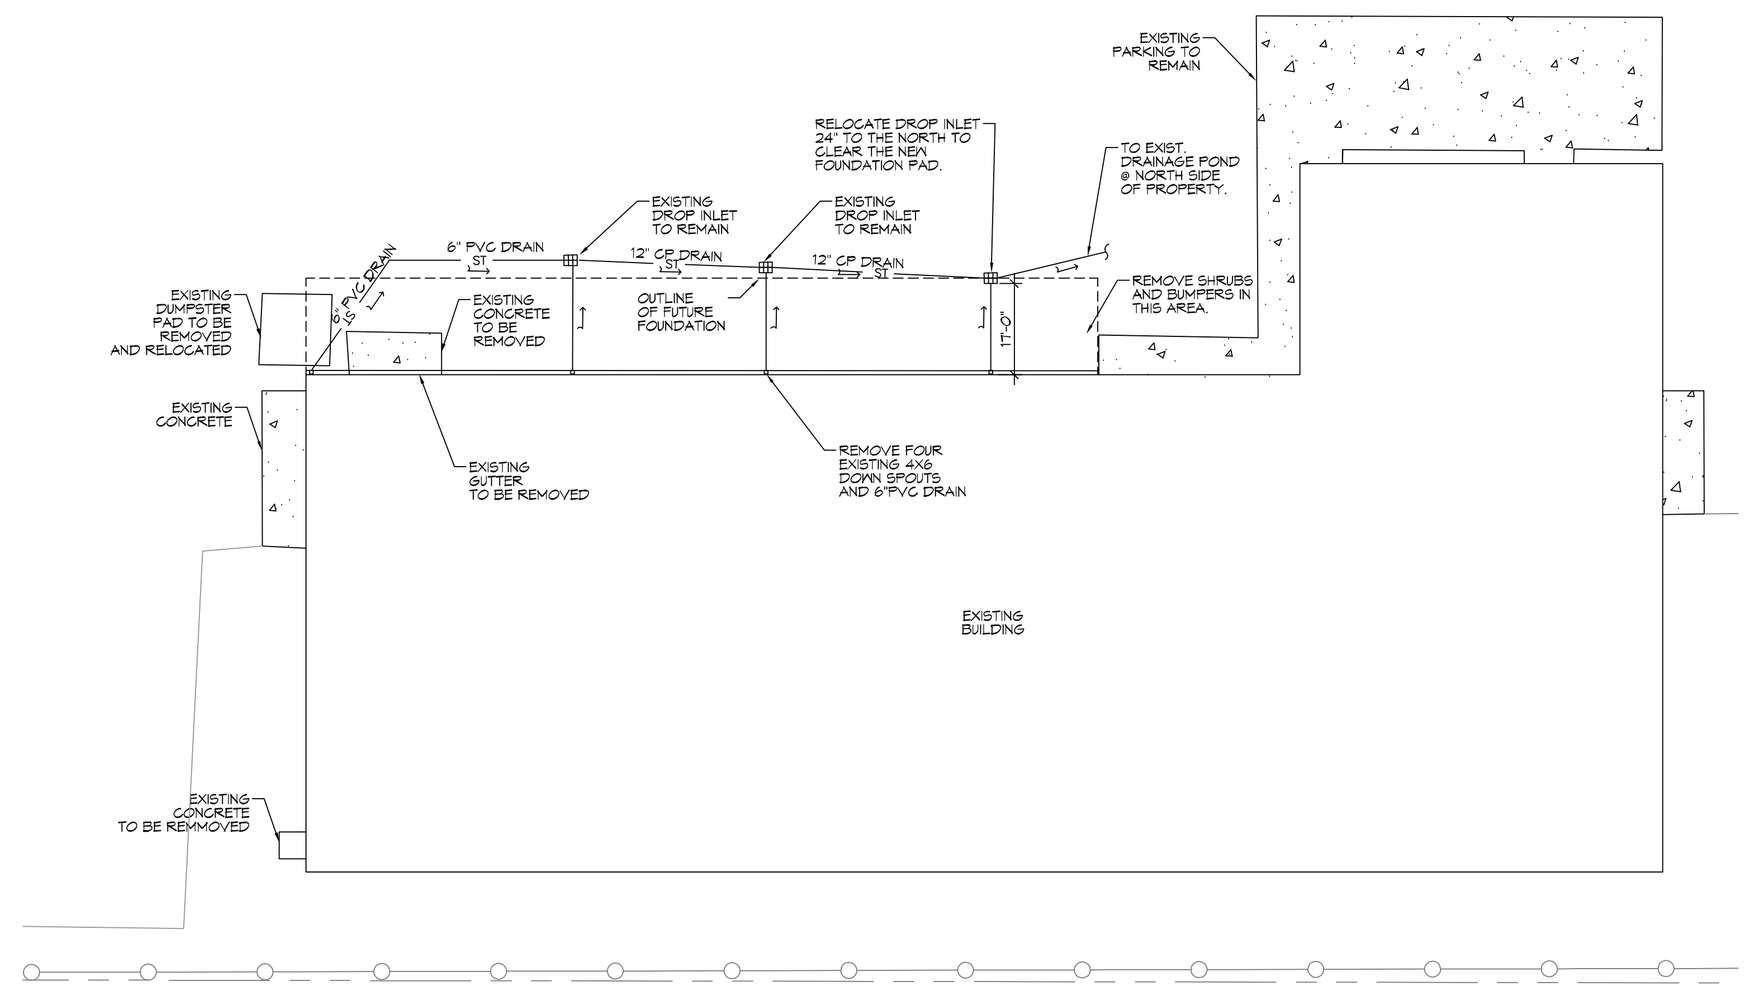

N

1 DEMO PLAN

SCALE: 1" = 20'-0"

DAMMON ENGINEERING, INC.
LOUISIANA & MISSISSIPPI

www.dammoneningineering.com
info@dammoneningineering.com
PH: 985.649.5832

Chief Engineer: Brian Mistich, PE
554 Old Spanish Trail
Slidell, LA 70458

#	DESCRIPTION	DATE

REVISIONS

SEAL:

STATE OF LOUISIANA
BRIAN A. MISTICH
License No. 30187
PROFESSIONAL ENGINEER

RENOVATIONS AND ADDITIONS FOR

ALLIANCE LASER

60207 CAMP VILLERE ROAD
SLIDELL, LA 70460

JOB No:	2298	DATE:	01-17-17
DRAWN BY:	CKD	CHECKED BY:	CKD

The plans, drawings and specifications, ideas and designs presented herein are the property of Dammon Engineering, Inc. and are not to be used for any purpose other than the specific project for which they were prepared and publication thereof is expressly limited to such use. Reproduction, publication or distribution by others of ideas, designs and plans contained herein, in whole or in part, without the express written permission of Dammon Engineering, Inc. is prohibited. Visual contact with these drawings or specifications shall constitute prima facie evidence of acceptance of these restrictions.

SHEET TITLE:
DEMO AND DRAINAGE PLAN

DRAWING NUMBER:

C102

SHEET No: 4 of 11

FILE NAME: J:_INDUSTRIAL SERVICES\2298 - Alliance Laser\Drawings\Current Drawings\C102-Demo and Drainage Plan.dwg BLOT DATE & TIME: Wednesday, February 22, 2017 2:25:41 PM