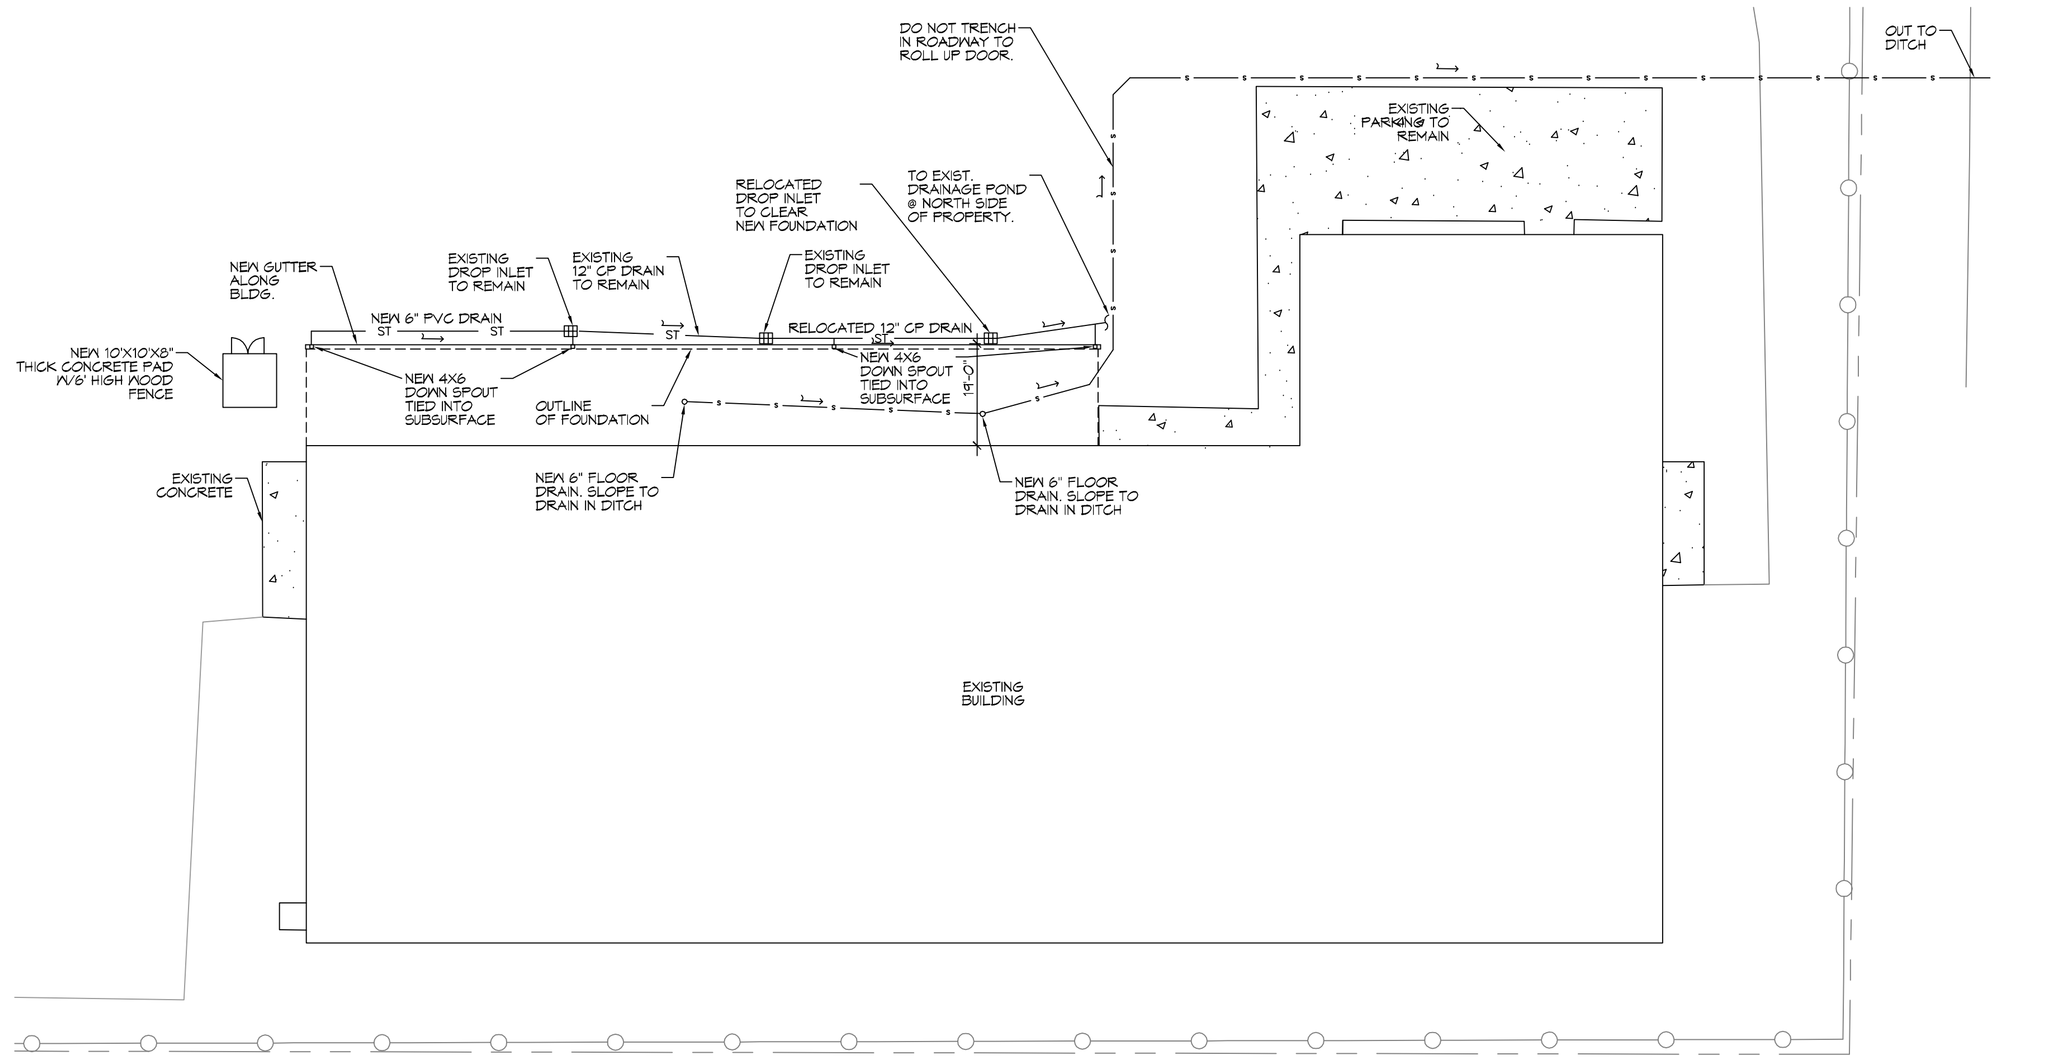

N

1 NEW DRAINAGE PLAN

SCALE: 1" = 20'-0"

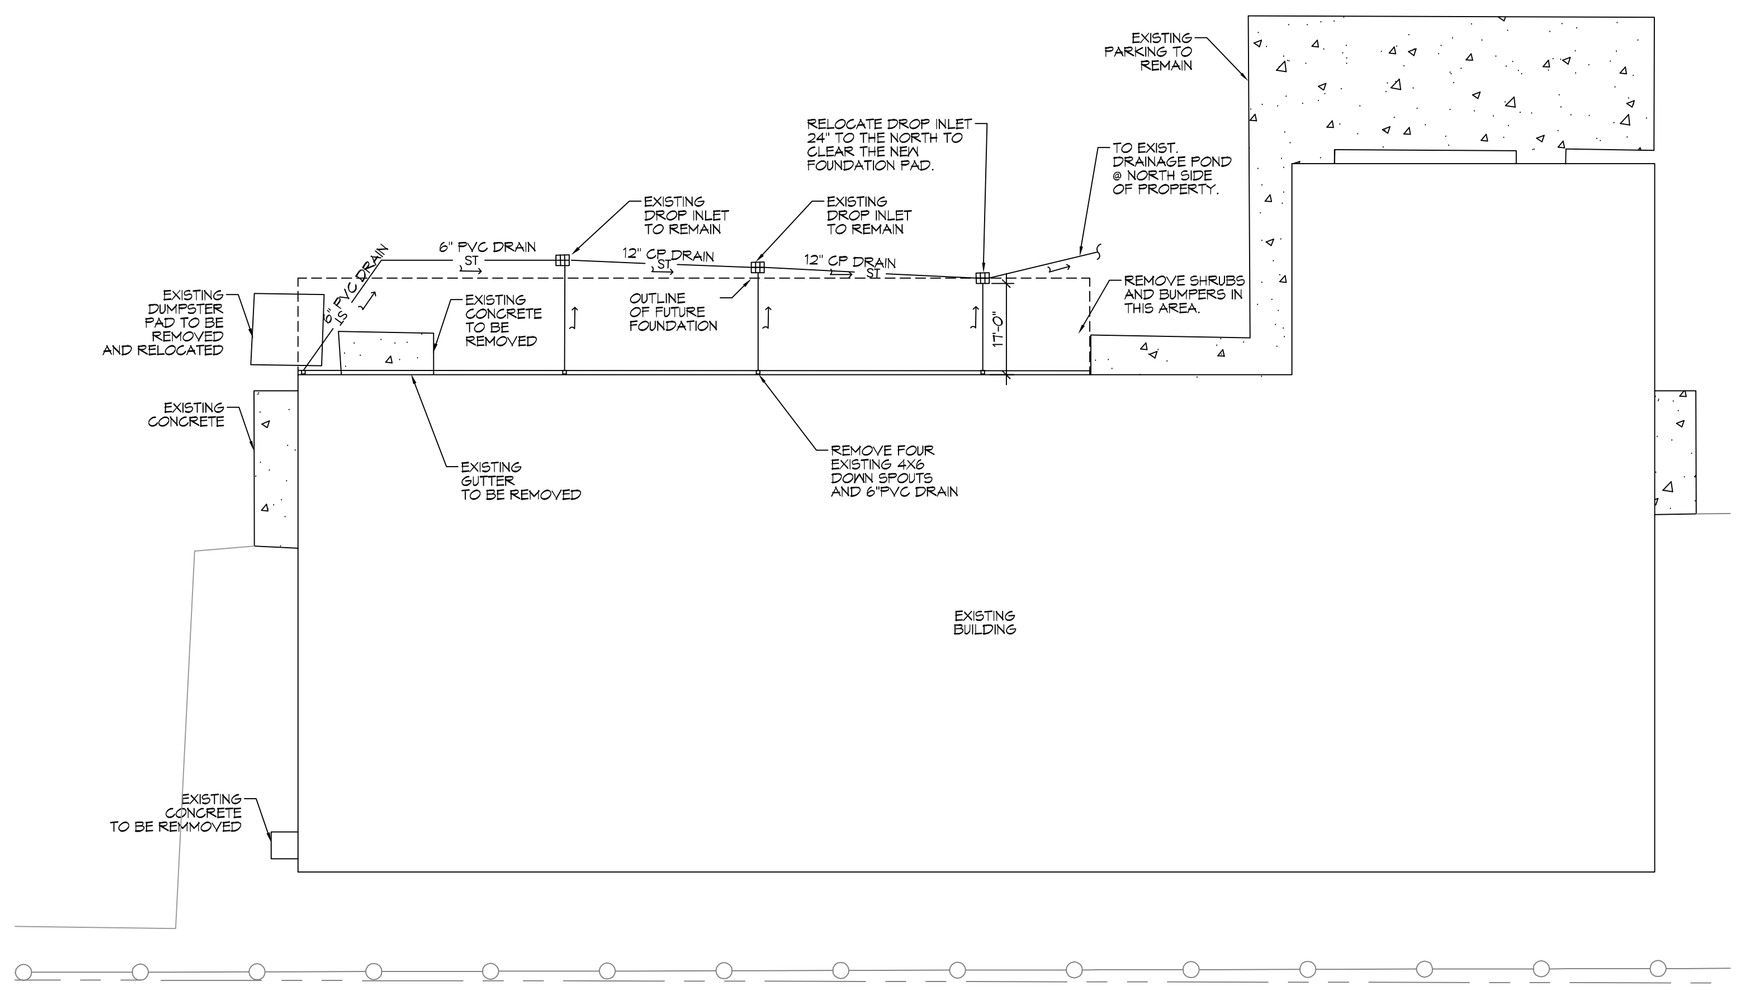

N

1 DEMO PLAN

SCALE: 1" = 20'-0"

DAMMON ENGINEERING, INC.
LOUISIANA & MISSISSIPPI
www.dammonengineering.com
info@dammonengineering.com
PH: 985.649.5832

Chief Engineer: Brian Mistich, PE
554 Old Spanish Trail
Slidell, LA 70458

#	DESCRIPTION	DATE

REVISIONS

SEAL:

STATE OF LOUISIANA
BRIAN A. MISTICH
License No. 30187
PROFESSIONAL ENGINEER

RENOVATIONS AND ADDITIONS FOR

ALLIANCE LASER

60207 CAMP VILLERE ROAD
SLIDELL, LA 70460

JOB No:	2298	DATE:	01-17-17
DRAWN BY:	CKD	CHECKED BY:	CKD

The plans, drawings and specifications, ideas and designs presented herewith are the property of Dammon Engineering, Inc. and are to be used only for the purpose for which they are provided by contract or purchase. Reproduction, in whole or in part, without the express written consent of Dammon Engineering, Inc. is prohibited. Any reproduction, in whole or in part, without the express written consent of Dammon Engineering, Inc. shall constitute a violation of the copyright laws of the United States of America and Canada.

SHEET TITLE:
DEMO AND DRAINAGE PLAN

DRAWING NUMBER:

C102

SHEET No: 4 of 11

FILE NAME: J:_AUTOCAD_SITE\2298 - Alliance Laser\Drawings\Current Drawings\C102-Demo and Drainage Plan.dwg PLOT DATE & TIME: Tuesday, September 12, 2017 10:09:19 AM