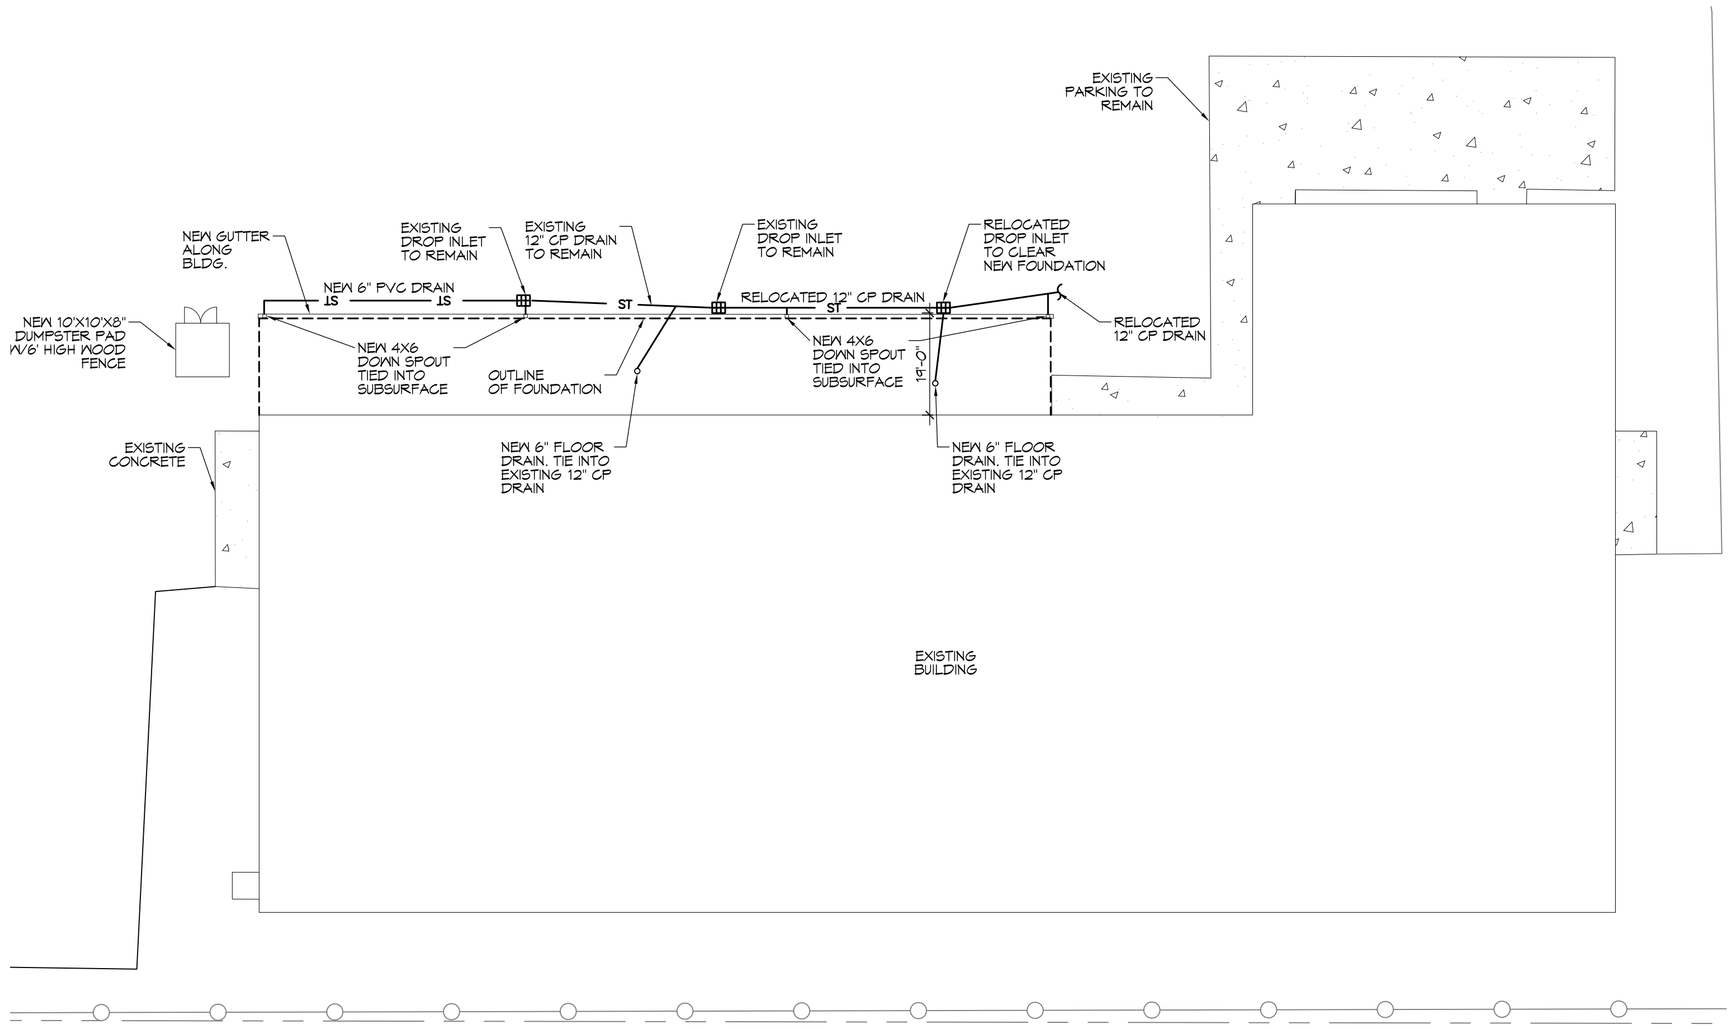

N

1 NEW DRAINAGE PLAN
SCALE: 1" = 20'-0"

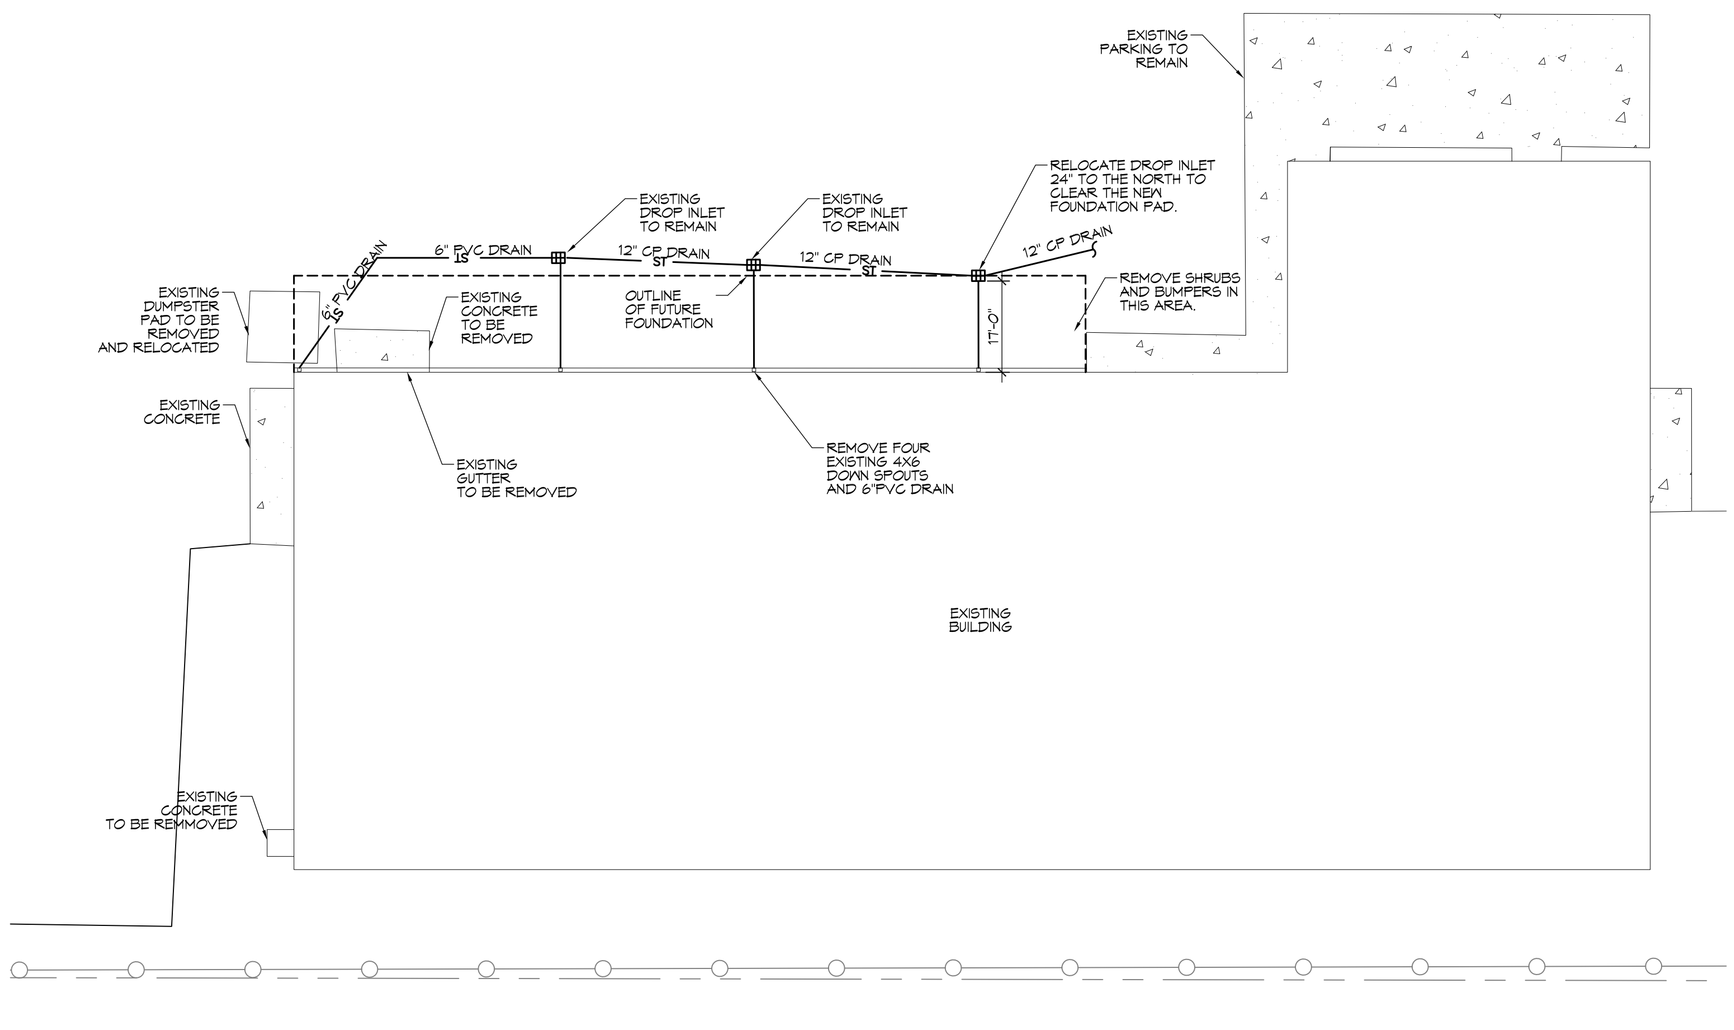

N

1 DEMO PLAN
SCALE: 1" = 20'-0"

DAMMON ENGINEERING, INC.
LOUISIANA & MISSISSIPPI
www.dammonengineering.com
info@dammonengineering.com
Ph: 985.649.5832
Chief Engineer: Brian Mistich, PE
554 Old Spanish Trail
Slidell, LA 70458

REVISIONS

#	DESCRIPTION	DATE

SEAL:

RENOVATIONS AND ADDITIONS FOR
ALLIANCE LASER
60207 CAMP VILLERE ROAD
SLIDELL, LA 70460

JOB No:	2218	DATE:	01-17-17
DRAWN BY:	CKD	CHECKED BY:	CKD

The plans drawings and specifications, designs and arrangements represented thereby are and shall remain the property of Dammon Engineering, Inc. and are not to be published or used in any way without permission and are not to be changed or altered in any way. In the event of unauthorized reuse or alteration by any party, such party shall indemnify and hold harmless Dammon Engineering, Inc. from any claims arising out of the unauthorized reuse or alteration of these plans.

SHEET TITLE:
DEMO AND DRAINAGE PLAN

DRAWING NUMBER:
C102

SHEET No: 33 of #