FILE NAME: J:\Active Projects\2015\2388 - Alliance Laser\Drawings\Current Drawings\C101-Site Plan.dwg PLOT DATE & TIME: Friday, February 17, 2017 12:20:20 PM

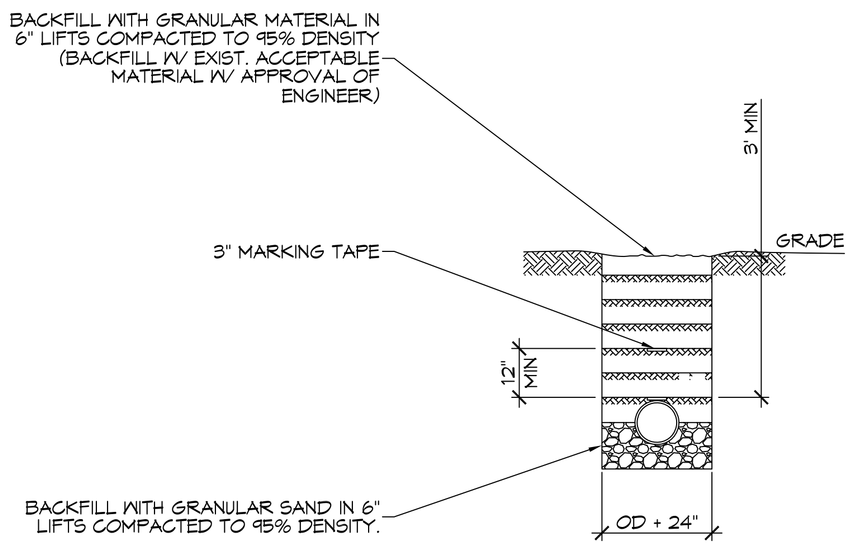

2 DETAIL
SCALE: 1/4" = 1'-0"

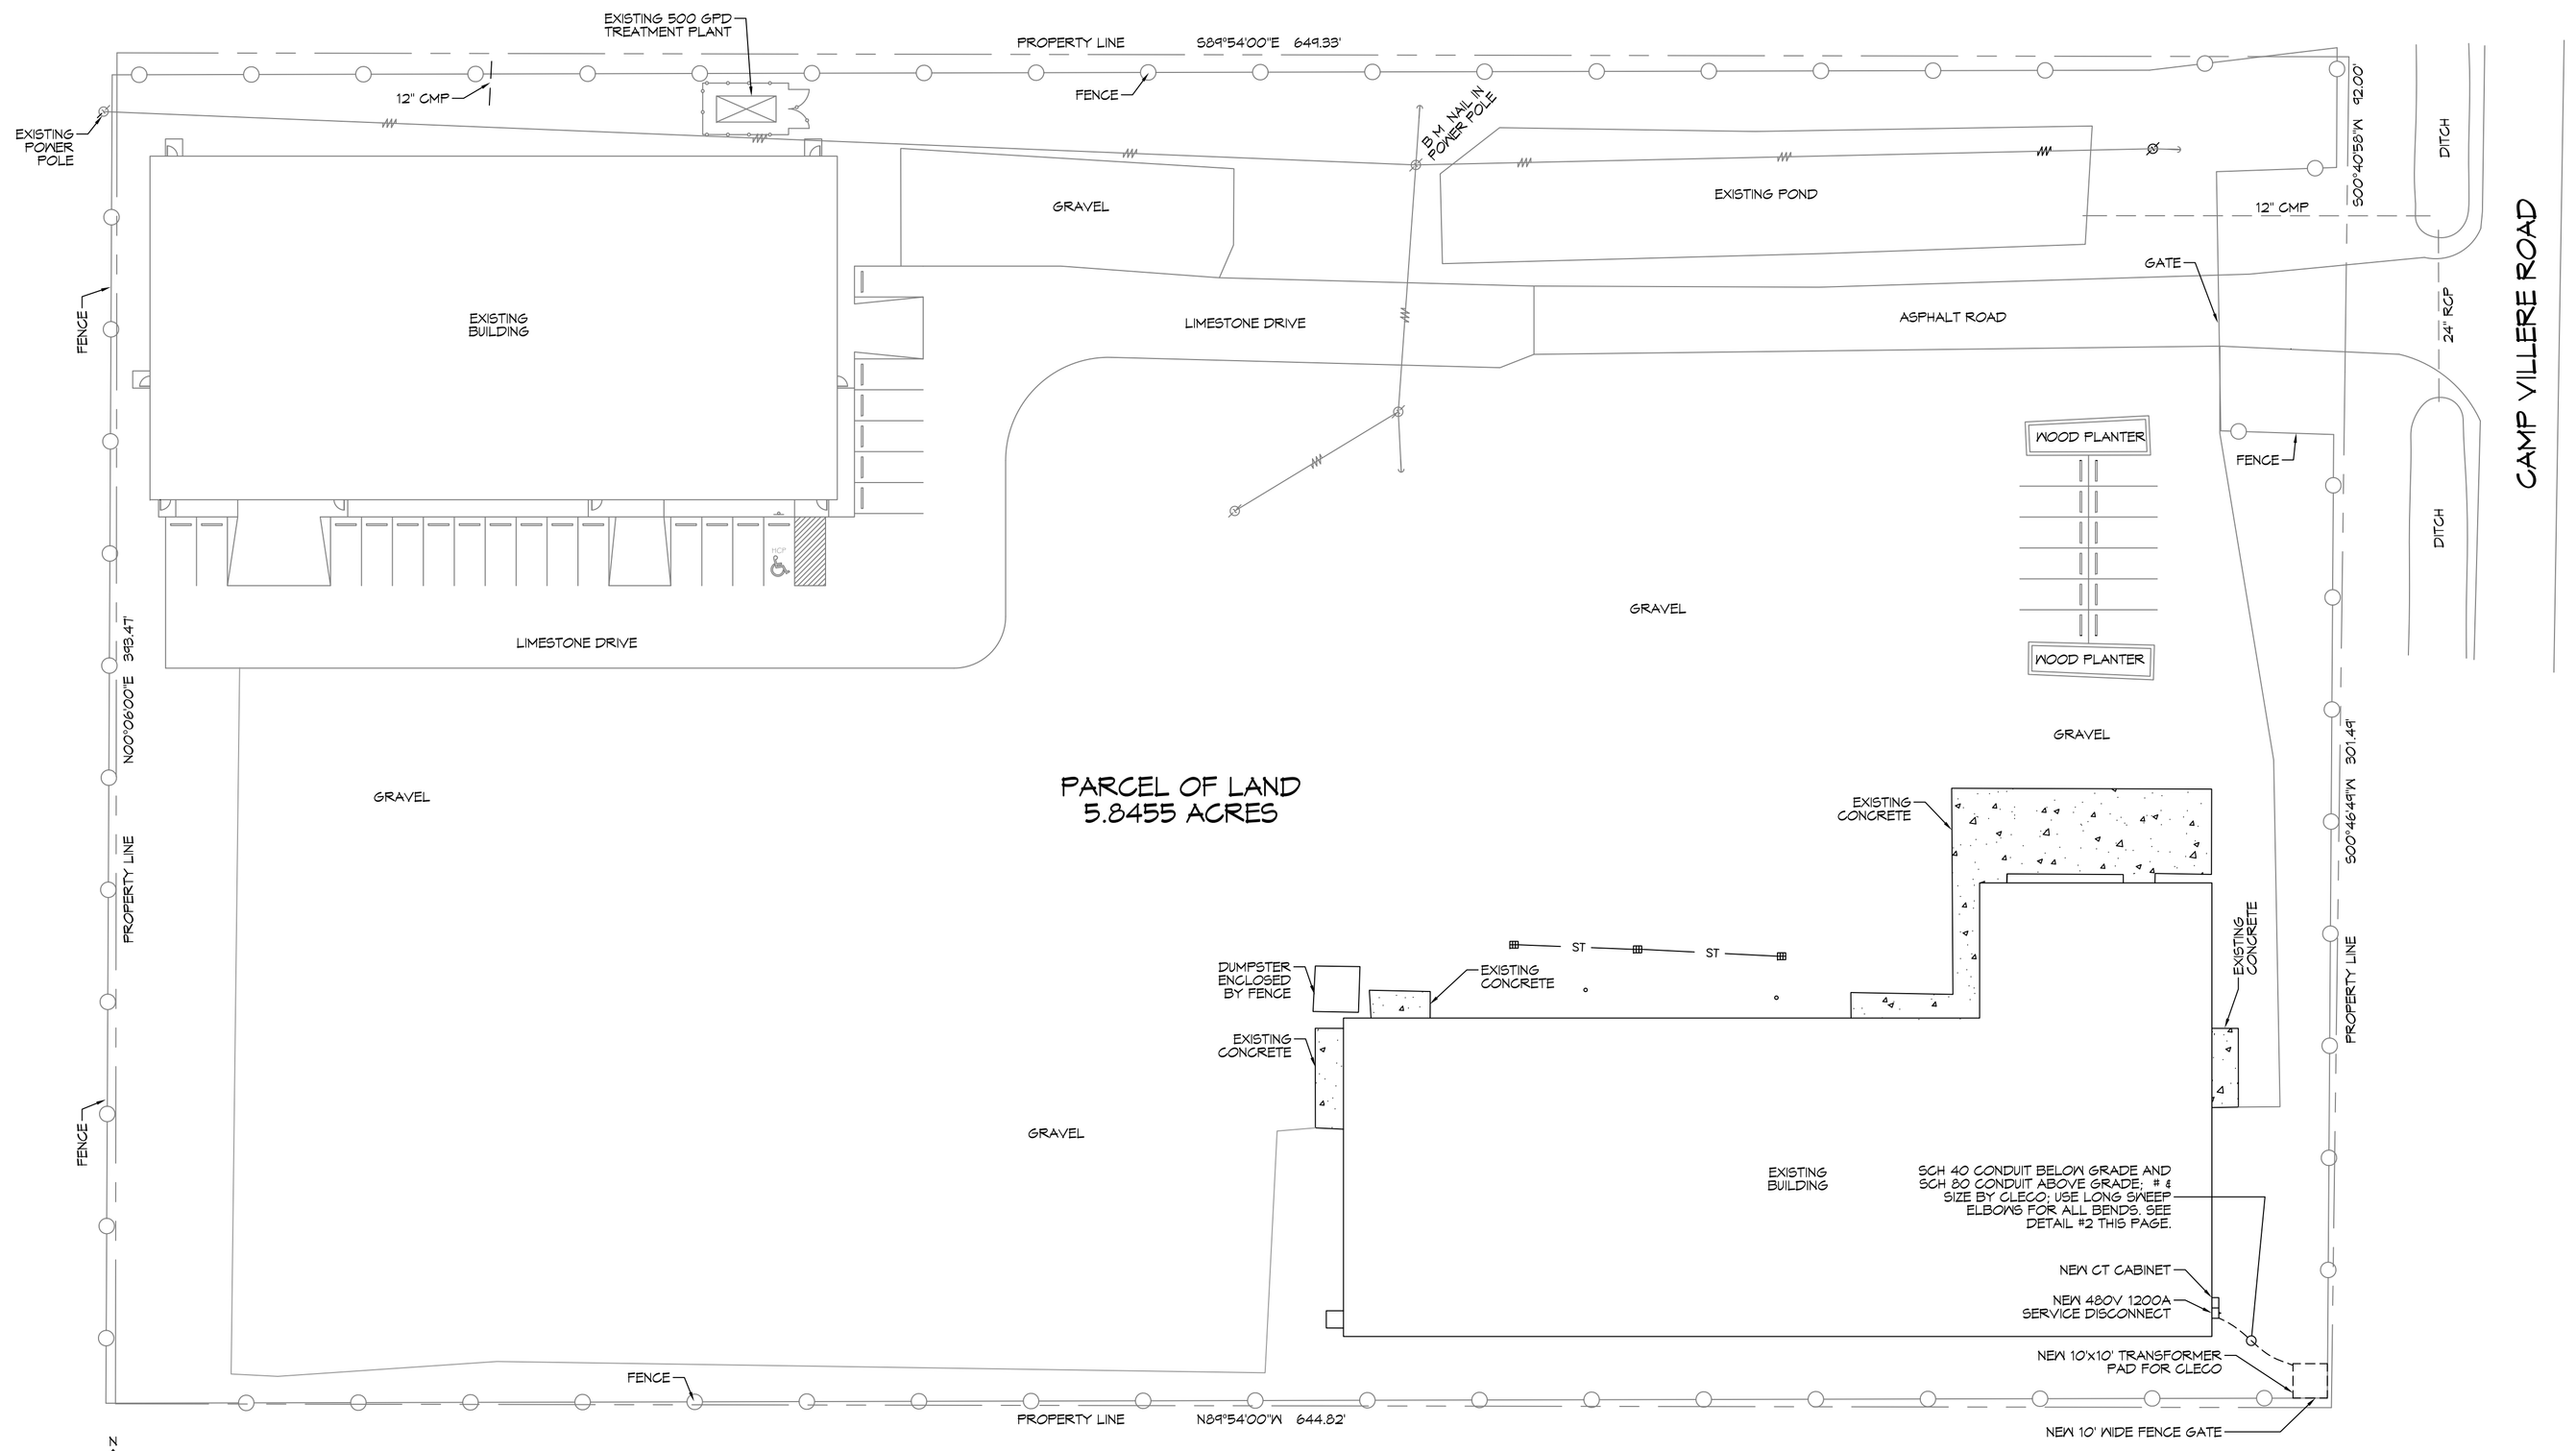

1 SITE PLAN
SCALE: 1" = 30'-0"

DAMMON ENGINEERING, INC.
LOUISIANA & MISSISSIPPI
www.dammonengineering.com
info@dammonengineering.com
Ph: 985.649.5832
Chief Engineer: Brian Mistich, PE
554 Old Spanish Trail
Slidell, LA 70458

#	DESCRIPTION	DATE

REVISIONS

SEAL:

RENOVATIONS AND ADDITIONS FOR
ALLIANCE LASER
60207 CAMP VILLERE ROAD
SLIDELL, LA 70460

JOB No:	2298	DATE:	01-17-17
DRAWN BY:	CKD	CHECKED BY:	CKD

The plans drawings and specifications, designs and arrangements represented thereby are and shall remain the property of Dammon Engineering, Inc. and are not to be published or used in any way without permission. Visual contact with these plans shall constitute prima facie evidence of the acceptance of these restrictions and consent.

SHEET TITLE:
SITE PLAN

DRAWING NUMBER:
C101