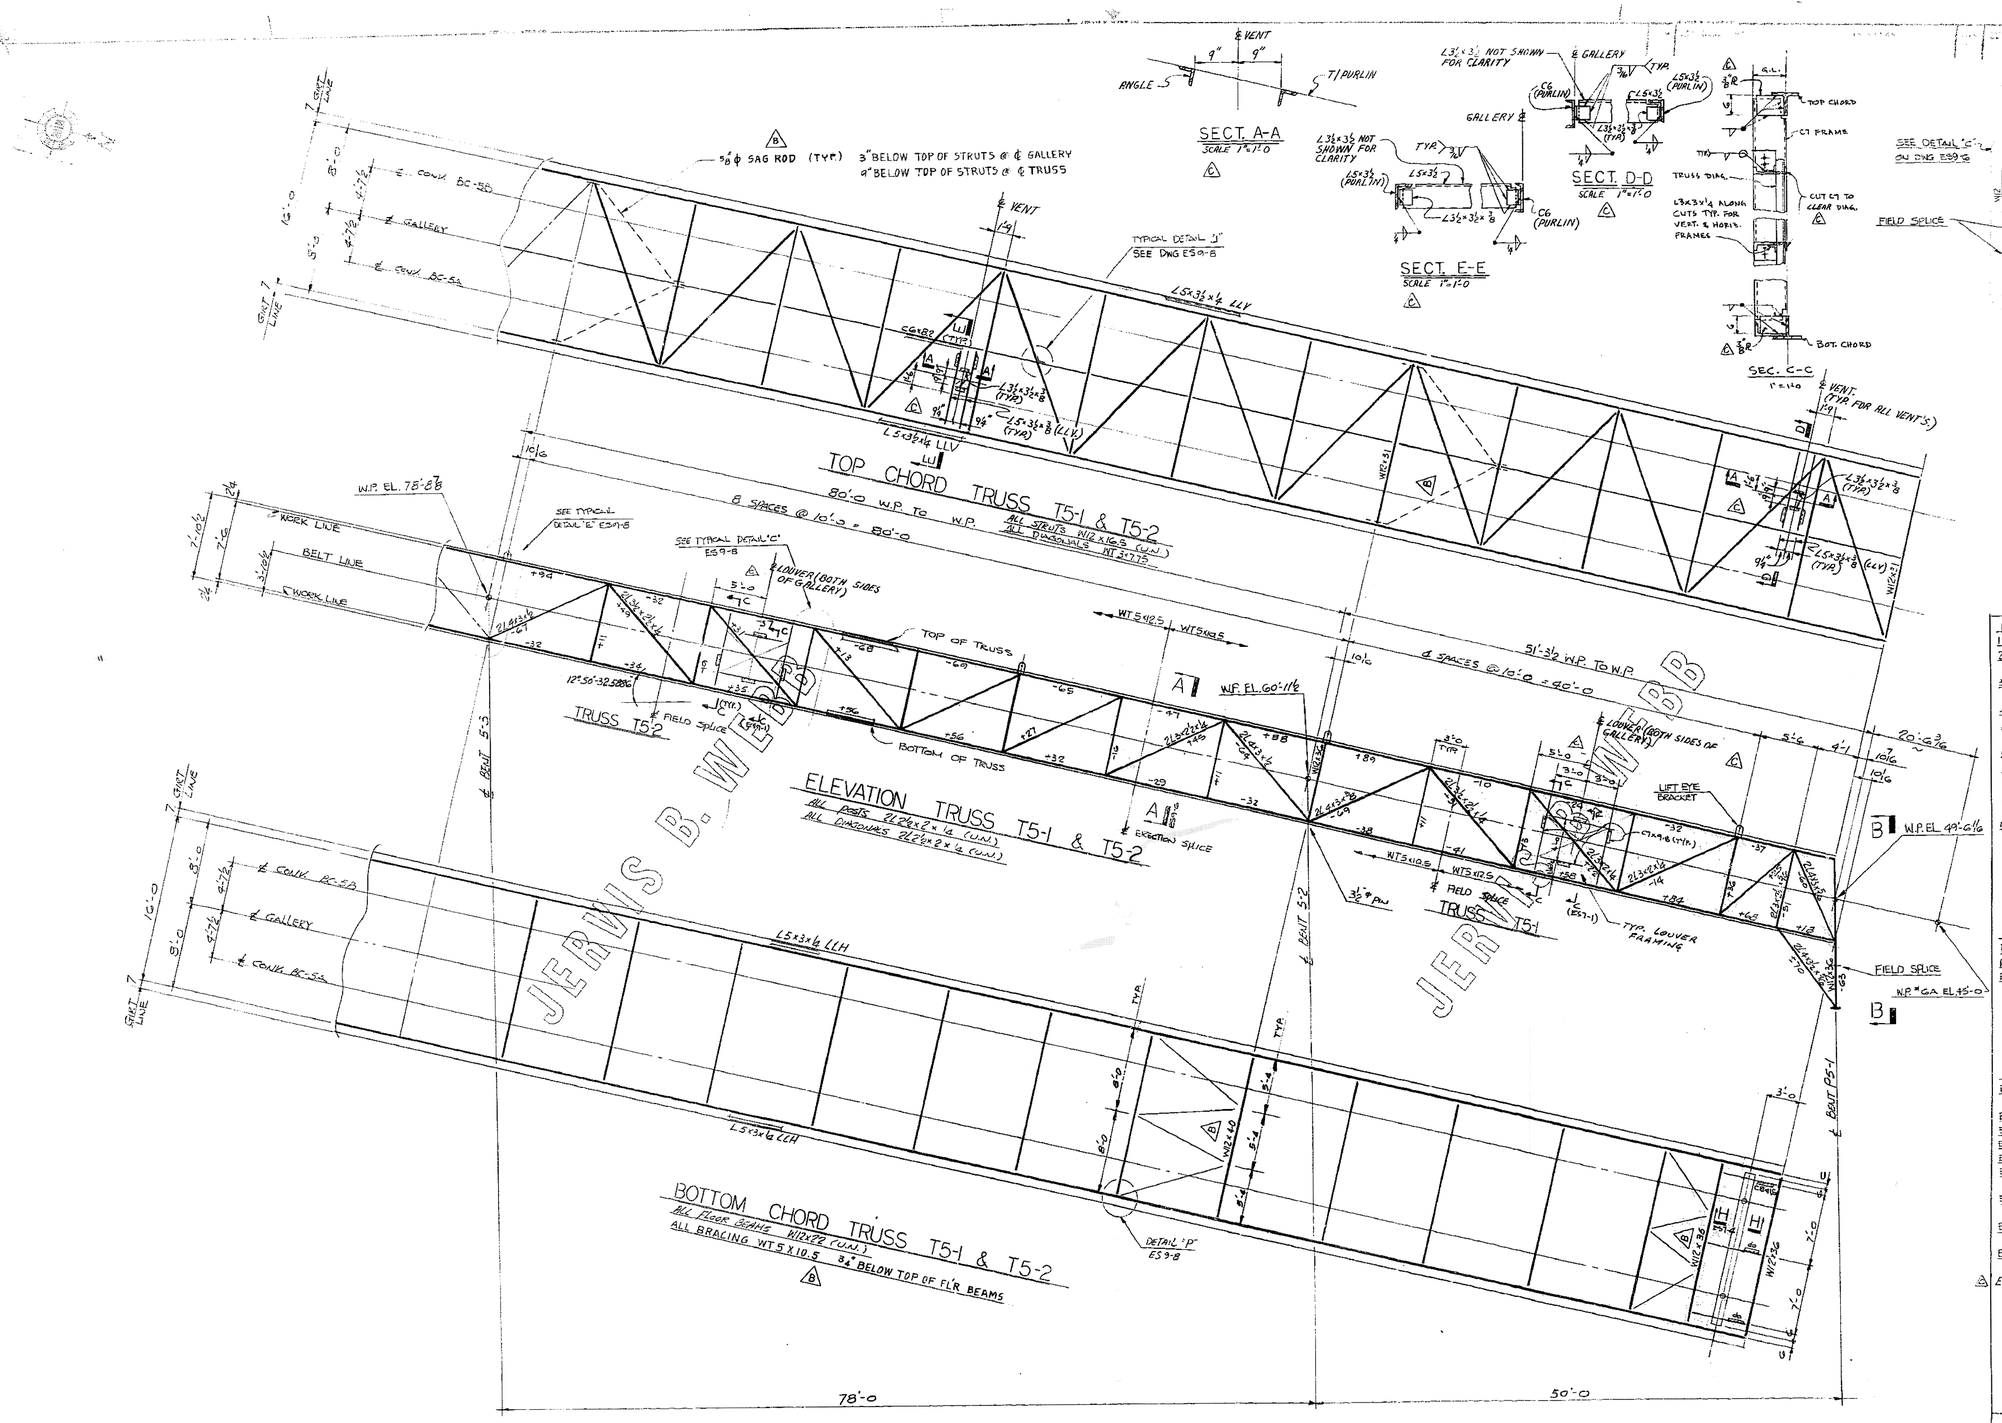

NOTES:
1) ELEV. TRUSS TO BE WELDED CONSTRUCTION.
2) ALL SHOP FILLET WELDS TO CONFORM TO AISC SPECIFICATION 1.17.6
3) ALL HOLES TO BE 13/16" FOR 3/4" A325 HIGH STRENGTH BOLTS (U.N.)
4) ALL LOADS SHOWN IN KIPS
5) ALL FIELD SPLICES TO DEVELOP 100% OF THE FLEXURAL PROPERTIES OF THE MEMBER.
6) ALL GUSSET PL TO BE 1/2" (U.N.)
7) ALL STIFF PL TO BE 3/8" (U.N.)
8) ALL DOUBLE ANGLES TO BE L.L.B.E. (U.N.)
9 REFERENCE DWGS FOR TYPICAL DETAILS: ES9-1 & ES7-1
10) REFER TO SPECIFICATIONS AND GENERAL NOTES ON STRUCTURAL STEEL

REF. DWG.
E1-1 GEN. PLOT PLAN
E1-5 GEN. ELEVATION
E3-1 TO E3-3 GEN. ARR'T OF 48" BELT CONV. BC-5A & BC-5B

WORK THIS DWG WITH:
ES1-6 ANCHOR BOLT AND FOUNDATION PLAN FOR CONV. BC-5A & BC-5B
ES7-2 TRUSS T3-3 & T3-4 FOR CONV. BC-5A & BC-5B
ES7-3 TRUSS T3-5 & T3-6 FOR CONV. BC-5A & BC-5B
ES7-4 TRUSS T3-7 FOR CONV. BC-5A & BC-5B
ES7-5 PARTS OF TRUSS 5-7 CONV. BC-5A & BC-5B
ES7-6 TYPICAL GALLERY CROSS-SECTION & DTL'S FOR CONV. BC-5A & BC-5B
ES7-7 PLANT TRANSFER TOWER ENTRY DETAILS - CONV'S BC-5A & BC-5B
ES7-8 TYPICAL GALLERY CONNECTIONS FOR CONV'S BC-5A & BC-5B AND BC-4A & BC-4B
ES7-9 END PORTAL FOR CONV'S BC-4A & BC-4B AND MISCELLANEOUS DETAILS
ES7-1 TRUSS T4-1 & T4-2 FOR CONV BC-4B & BC-4B

10-13-77
10-13-77

NOTE
CONSTRUCTION OF THE TRUSS MUST ALLOW FOR ADJUSTMENT, LOCATION AND CLEARANCE OF CONVEYOR AND OTHER CONVEYOR EQUIPMENT

CUSTOMER'S APPROVAL: DATE

BULK SYSTEMS
BY JERVIS B. WEBB CO.
9000 ALEX. NO. AVENUE
DETROIT, MICH. 48204

TRUSS T5-1 & T5-2
CONV. BC-5A & BC-5B
CAJUN ELECTRIC POWER COOPERATIVE INC.
BIG CAJUN DEV. 2 POWER PLANT (CONV) ENG. INC.

DESIGN ENGINEER		DRAWN R.K.	
SCALE 3/8"=1'-0"		CHKD A.B.	DATE 8-31-77
JOB NO. B-54936-E			DWG NO. ES9-1 REV. C

REV.	DATE	DESCRIPTION	BY
C	12/16/78	ADDED VENT & LOUVER FRAMING	LW
B	11/15/77	ADDED SAG ROD AND BRACING	RK
A	11/8/77	Released For Fabrication	WM

ENGINEER'S CHARGE W. MENSCH

NOTICE

THIS DRAWING AND THE DATA THEREON ARE THE PROPERTY OF THE JERVIS B. WEBB COMPANY. THE DRAWING IS LOANED TO THE RECEIVER FOR THE PURPOSE OF ASSISTING IN THE PERFORMANCE OF A CONTRACT WITH THE JERVIS B. WEBB COMPANY. THE DATA THEREON MAY BE REPRODUCED OR DISCLOSED ONLY TO THE EXTENT NECESSARY TO THE PERFORMANCE OF SUCH CONTRACT. THE DRAWING IS TO BE RETURNED UPON REQUEST OR UPON COMPLETION OF THE WORK.

JERVIS B. WEBB CO.