GENERAL NOTES

1. ALL LIGHT BASES PER SHEET A007
2. ALL LIGHT POLE BASES IN TRUCK AREA TO BE A MINIMUM OF 15'-0" BEHIND A CURB, UNO.
3. CONTRACTOR TO ENSURE POLE BASE IS 3'-0" MIN. ABOVE ADJACENT CURB. VERIFY WITH CIVIL GRADING PLAN.

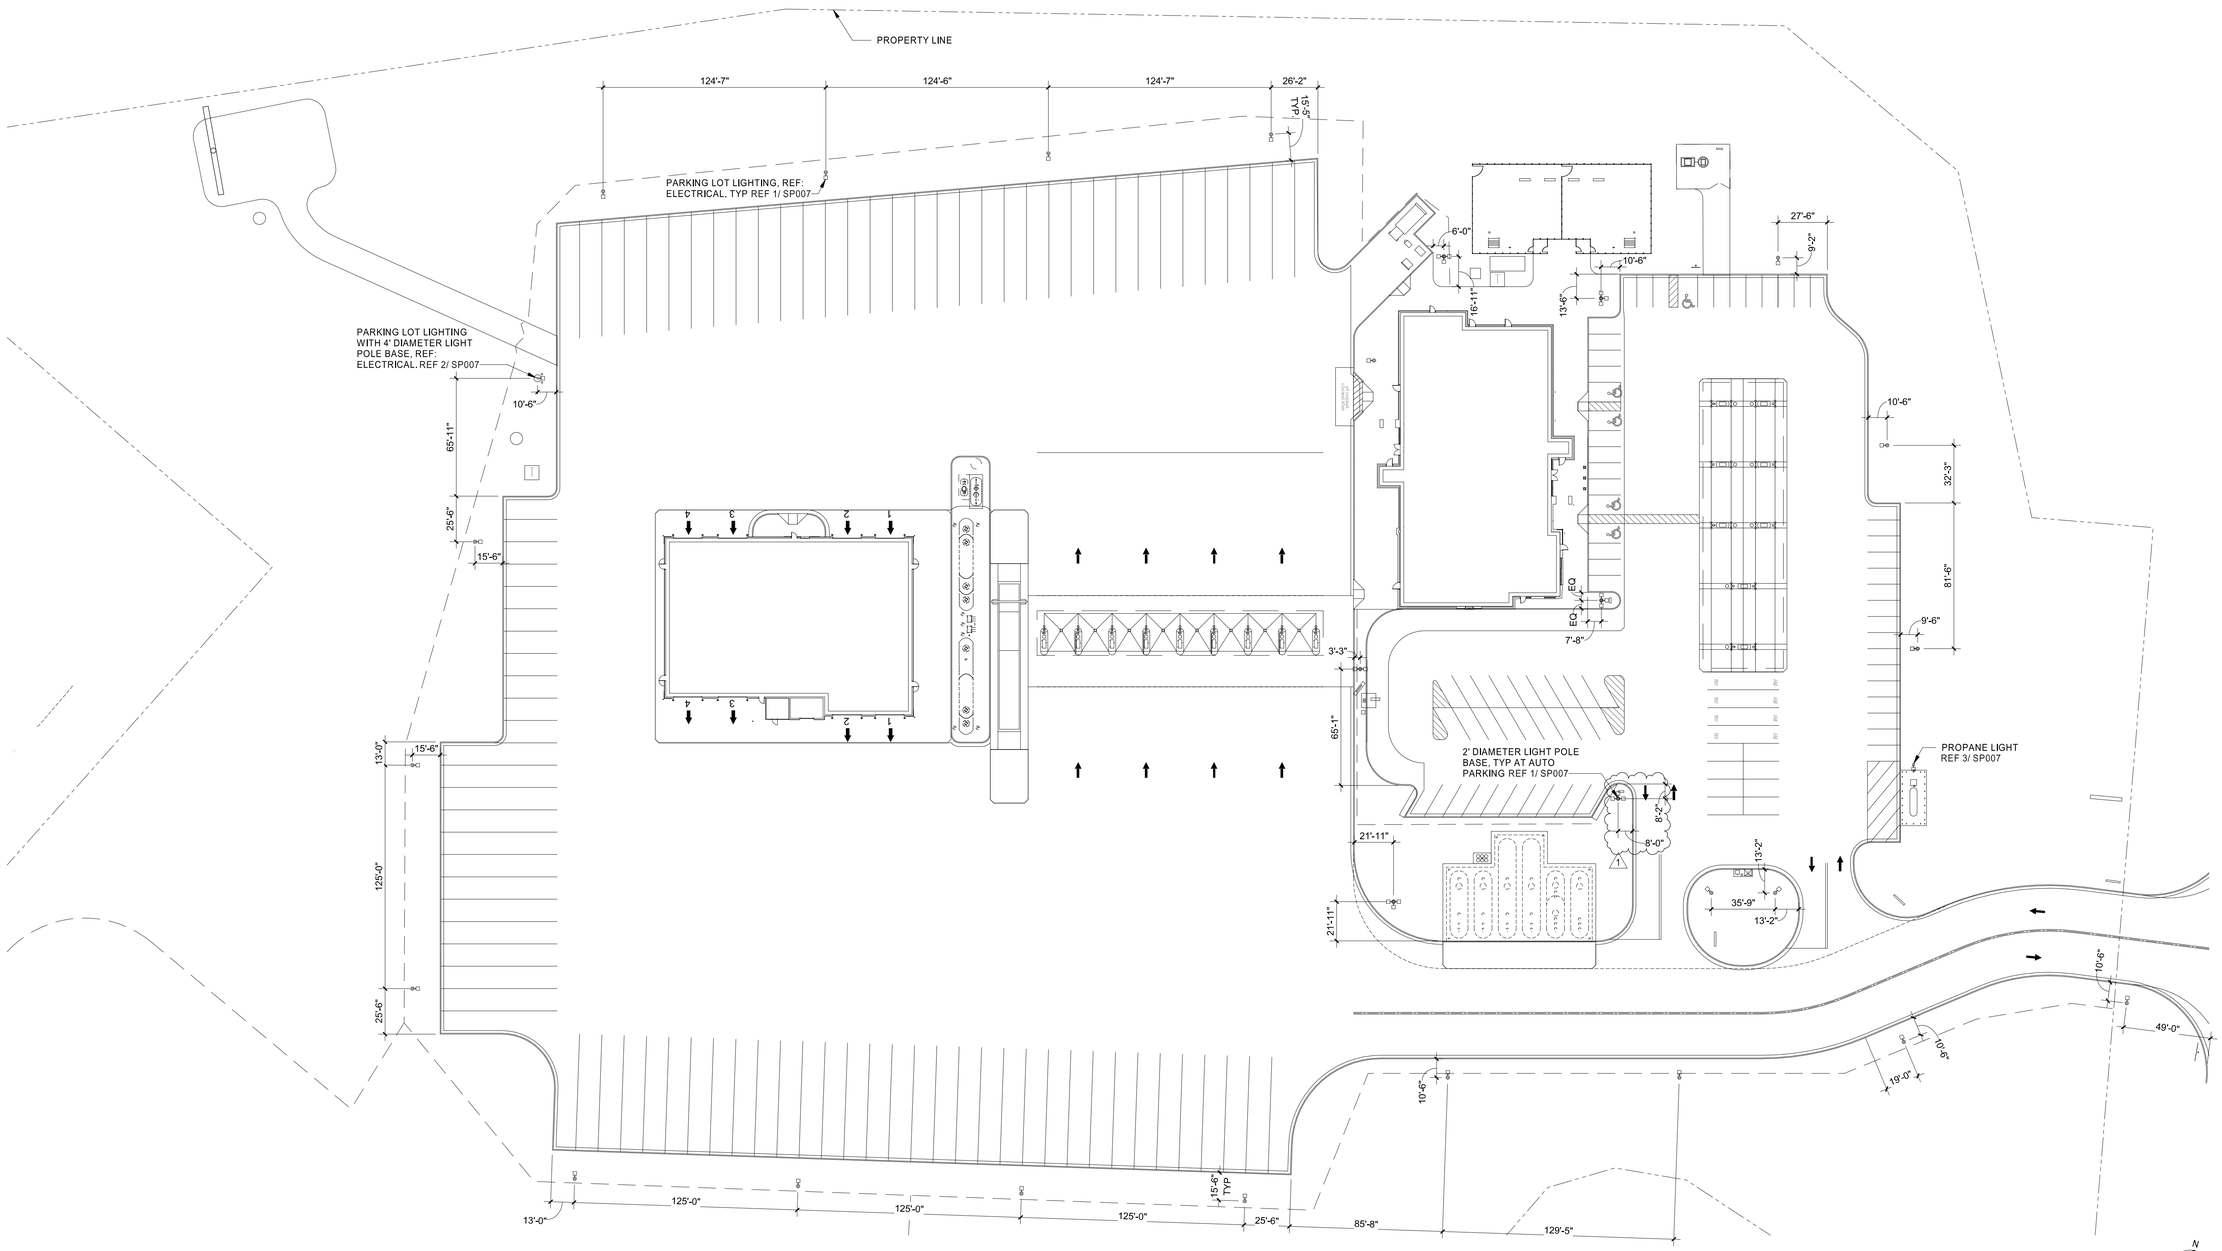

1 OVERALL SITE LIGHTING PLAN
1" = 40'-0"

HFA
HARRISON FRENCH & ASSOCIATES, PLLC
t 479.273.7780
1705 S. Walton Blvd., Suite 3
Bentonville, Arkansas 72712
www.hfa-ae.com

STIPULATION FOR REUSE
THIS DRAWING WAS PREPARED FOR USE ON A SPECIFIC SITE AT NICHOLSON, MS AND CONTEMPORANEOUSLY WITH ITS ISSUE MAY NOT BE REPRODUCED OR SUITABLE FOR USE ON A DIFFERENT SITE AT A LATER TIME. ANY REUSE OF THIS DRAWING FOR REFERENCE REQUIRES THE SERVICES OF PROPERLY REGISTERED PROFESSIONALS. ANY REPRODUCTION OF THIS DRAWING FOR REFERENCE WITHOUT THE SEAL IS NOT AUTHORIZED AND MAY BE CONTRARY TO LAW.

STORE NUMBER: 860
I-59, EXIT 1
NICHOLSON, MS 39466
JOB NUMBER: 03-23-30009
T1-180

ISSUE BLOCK		
1	ADD 1	02/16/23

CHECKED BY:	MAP
DRAWN BY:	ASE
DOCUMENT DATE:	02/06/23
PROTO:	T1-180
PROTO CYCLE:	Q4 - 2022

REGISTERED ARCHITECT
BOGUE L. EBBRECHT
STATE OF MISSISSIPPI
2023.02.20 12:18:18-06'00'

SITE LIGHTING PLAN

SHEET:
SP002

2/16/2023 4:06:39 PM
C:\Users\ebbrecht.bogue\AppDataLocal\Temp\acpublish_7272\Revit Projects\Loves_Nicholson_MS_ARC_T2_180_v21_HFA-Mayoral-Prototype-Lighting-Revit2022-Central_ebbrecht.bogue.rvt
3005-SP002-SITE LIGHTING PLAN.ADD 1