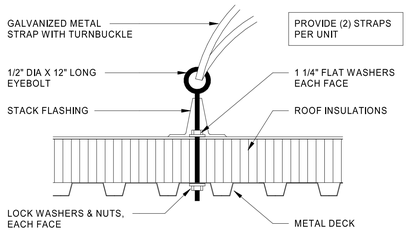

15 HOLD DOWN STRAPS
1 1/2" = 1'-0"

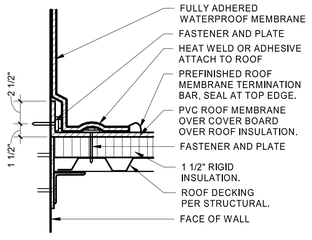

14 FLASHING MEMBRANE
1 1/2" = 1'-0"

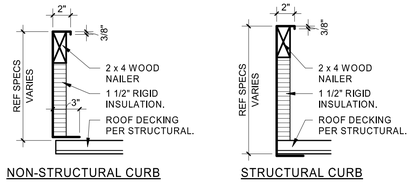

13 CURB DETAIL
1 1/2" = 1'-0"

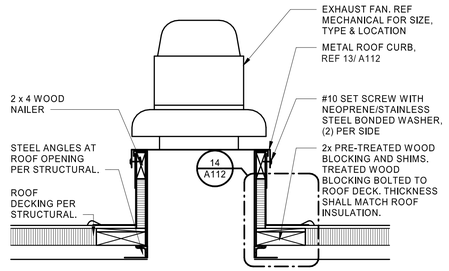

12 EXHAUST FAN DETAIL
1 1/2" = 1'-0"

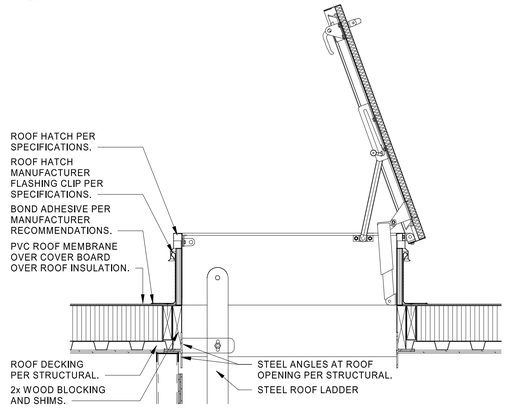

11 ROOF HATCH DETAIL
1" = 1'-0"

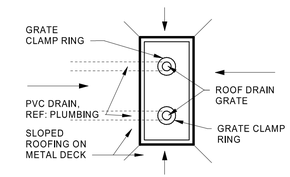

16 LOW ROOF DRAIN
3/4" = 1'-0"

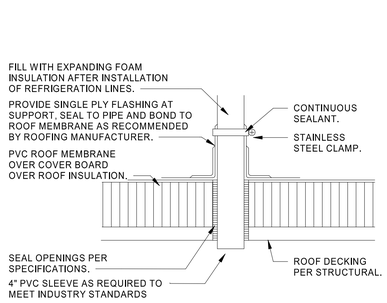

10 ROOF PENETRATION AT REFRIGERATION LINE
1 1/2" = 1'-0"

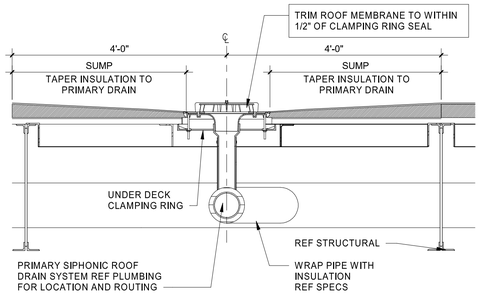

9 INTERNAL ROOF DRAIN SECTION AT PRIMARY DRAIN
3/4" = 1'-0"

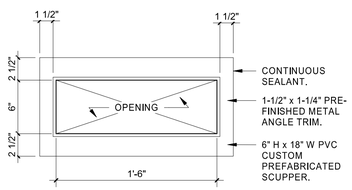

8 SCUPPER ELEVATION
1 1/2" = 1'-0"

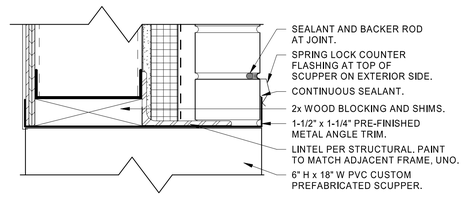

7 SPRING LOCK FLASHING AT SCUPPER DETAIL
3" = 1'-0"

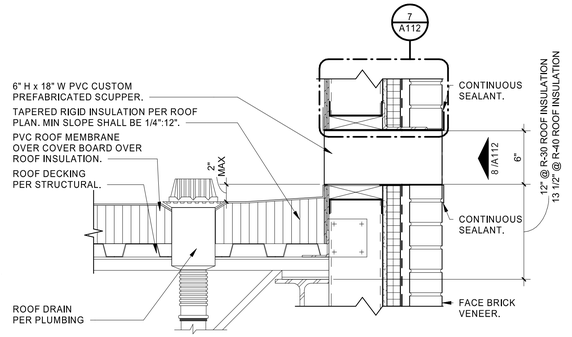

6 ROOF DRAIN
1 1/2" = 1'-0"

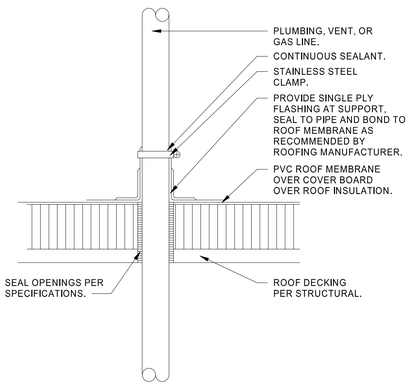

5 PIPE PENETRATION THRU ROOF
1 1/2" = 1'-0"

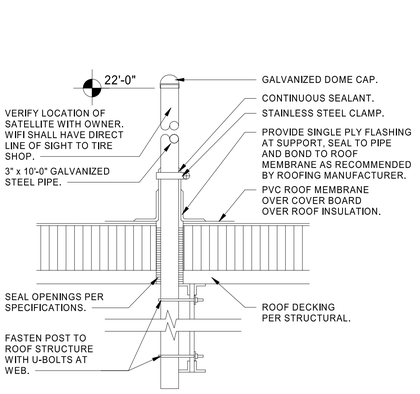

4 METAL SUPPORT AT SATELLITE DISH/WIFI
1 1/2" = 1'-0"

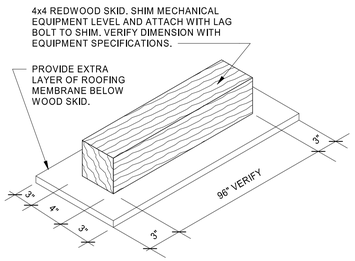

3 SKID ISOMETRIC
1 1/2" = 1'-0"

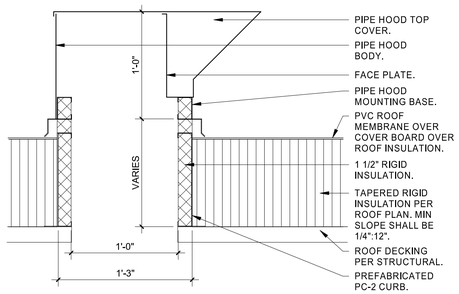

2 PIPE HOOD
1 1/2" = 1'-0"

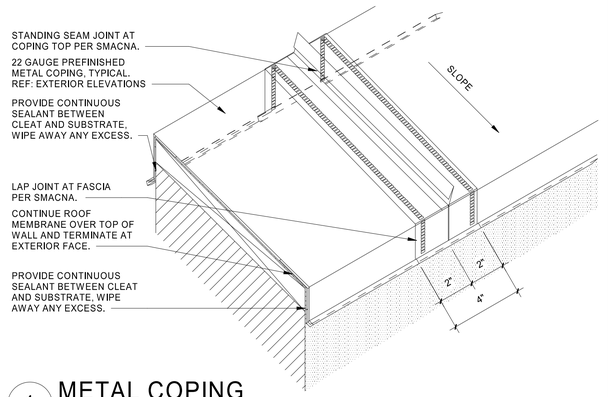

1 METAL COPING
3" = 1'-0"

HFA
HARRISON FRENCH
& ASSOCIATES, PLLC
t 479.273.7780
1705 S. Walton Blvd., Suite 3
Bentonville, Arkansas 72712
www.hfa-ae.com

STIPULATION FOR REUSE
THIS DRAWING WAS PREPARED FOR USE ON THE PROJECT LISTED AS NICHOLSON, MS
CONTRACTOR AGREES BY WORK WITH ITS ISSUE DATE ON 2006023 , AND IT IS NOT TRANSFERABLE TO ANY OTHER PROJECT OR USE ON THE PROJECT AT A LATER TIME.
ALL RIGHTS RESERVED. COPYRIGHT NOTICE OR EXAMPLE ON ANOTHER PROJECT WITHOUT THE EXPRESS WRITTEN CONSENT OF LICENSED ARCHITECTS AND ENGINEERS. REPRODUCTION OF THIS DRAWING FOR ANY PURPOSE WHATSOEVER SHALL NOT BE AUTHORIZED AND MAY BE CONTRARY TO THE LAW.

T1-180

Love's

STORE NUMBER: 860
I-59, EXIT 1
NICHOLSON, MS 39466
JOB NUMBER: 03-23-30009

ISSUE BLOCK

CHECKED BY:	MAP
DRAWN BY:	ASE
DOCUMENT DATE:	02/06/23
PROTO:	T1-180
PROTO CYCLE:	Q4 - 2022

REGISTERED ARCHITECT
BOGUE L. EBBRECHT
4925
STATE OF MISSISSIPPI
Bogue Louis Ebbrecht

Digitally signed by Bogue Louis Ebbrecht
DN: cn=Bogue Louis Ebbrecht, o=Harrison French & Associates, l=Bentonville, s=ARKANSAS, c=US
Date: 2023.02.07 15:51:07-06'00'

ROOF DETAILS

SHEET:
A112

2/6/2023 9:26:45 PM
C:\Users\melyssa.prenger\Documents\2021 Revit Projects\Loves_Nicholson_MS_ARC_T2_180_v21_-MFA.Melyssa.Prenger.rvt
Loves 3319-A112-ROOF DETAILS