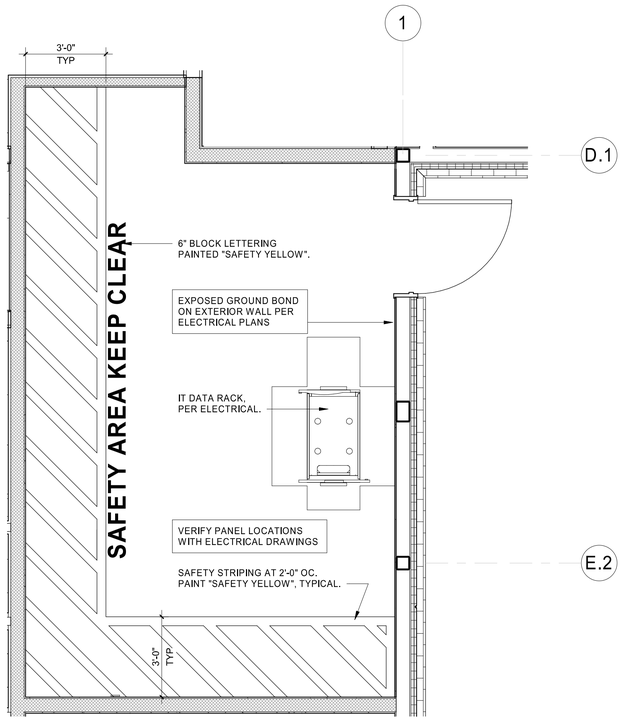

6 ENLARGED ELECTRICAL ROOM
3/8" = 1'-0"

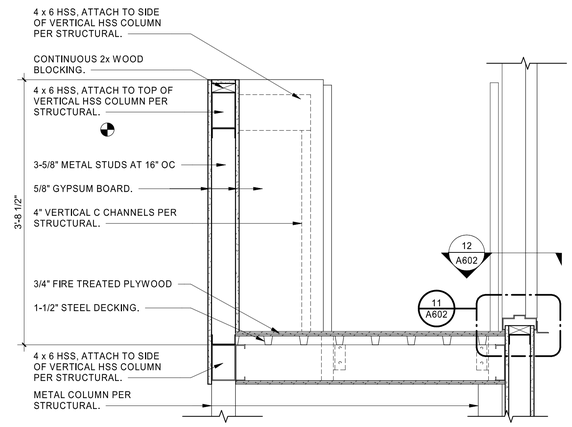

5 HALFWALL SECTION
1" = 1'-0"

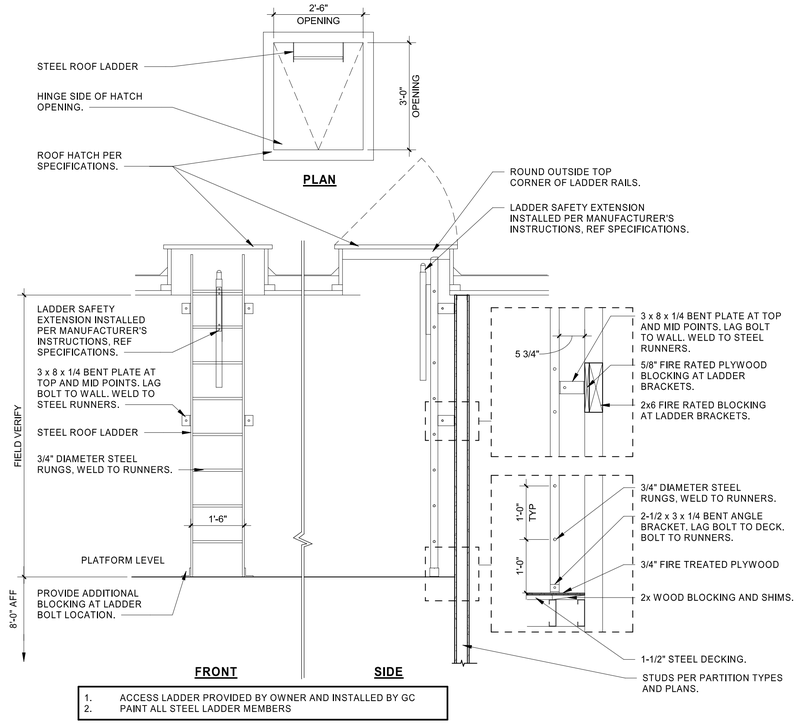

1. ACCESS LADDER PROVIDED BY OWNER AND INSTALLED BY GC
2. PAINT ALL STEEL LADDER MEMBERS

4 LADDER DETAIL
1/2" = 1'-0"

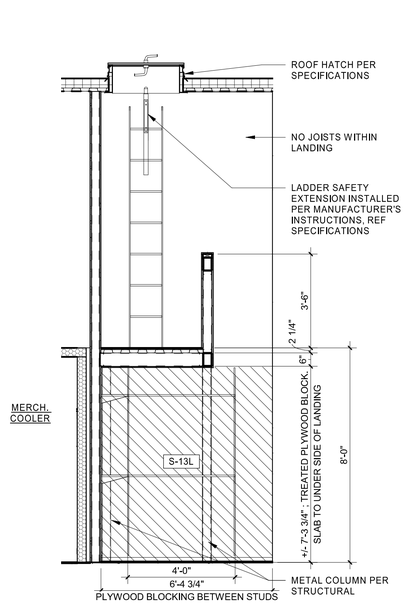

3 LANDING SECTION
3/8" = 1'-0"

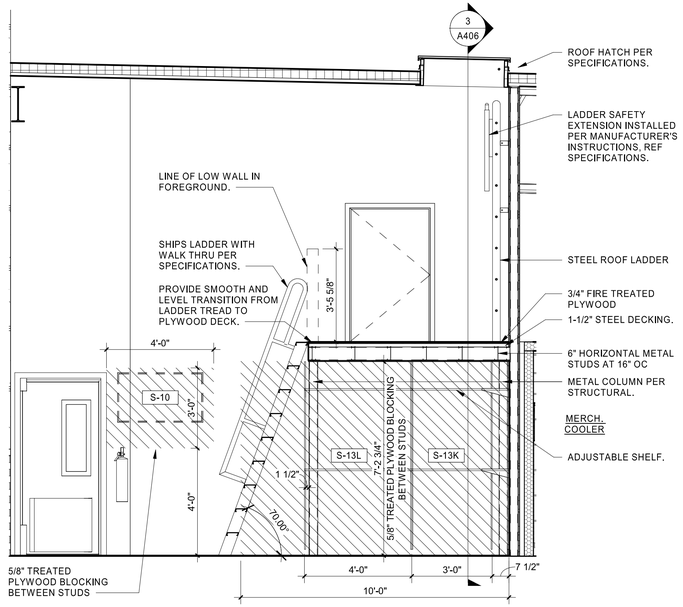

2 LANDING SECTION
3/8" = 1'-0"

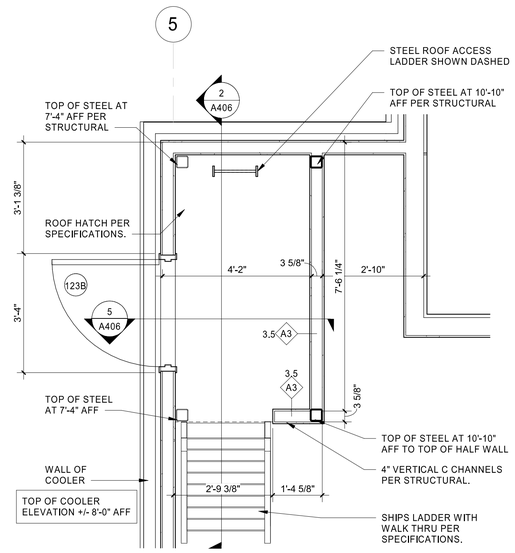

1 ENLARGED BACKSTOCK LANDING
1/2" = 1'-0"

HFA
HARRISON FRENCH
& ASSOCIATES, PLLC
t 479.273.7780
1705 S. Walton Blvd., Suite 3
Bentonville, Arkansas 72712
www.hfa-ae.com

STIPULATION FOR REUSE
THIS DRAWING WAS PREPARED FOR EXCLUSIVE USE ON PROJECT NICHOLSON, MS
AND IS NOT TO BE REUSED IN WHOLE OR IN PART FOR ANY OTHER PROJECT WITHOUT THE EXPRESS WRITTEN PERMISSION OF HARRISON FRENCH & ASSOCIATES, PLLC. ANY REUSE WITHOUT SUCH PERMISSION SHALL BE AT THE USER'S SOLE RISK AND WITHOUT LIABILITY OR LEGAL EXPOSURE TO HARRISON FRENCH & ASSOCIATES, PLLC. AND THE USER SHALL INDEMNIFY AND HOLD HARMLESS HARRISON FRENCH & ASSOCIATES, PLLC. AGAINST ALL CLAIMS, DAMAGES, LOSSES AND EXPENSES ARISING OUT OF OR RESULTING THEREFROM. ANY REUSE OF THESE PLANS FOR ANOTHER PROJECT WITHOUT THE EXPRESS WRITTEN CONSENT OF HARRISON FRENCH & ASSOCIATES, PLLC. IS A VIOLATION OF FEDERAL LAW PUNISHABLE BY FINE AND IMPRISONMENT. © 2022 HARRISON FRENCH & ASSOCIATES, PLLC.
ALL RIGHTS RESERVED.
REPRODUCTION OF THIS DRAWING FOR ANY PURPOSE WHATSOEVER IS NOT AUTHORIZED AND MAY BE CONTRARY TO FEDERAL LAW.

Love's

STORE NUMBER: 860
I-59, EXIT 1
NICHOLSON, MS 39466
JOB NUMBER: 03-23-30009
T1-180

ISSUE BLOCK

CHECKED BY:	MAP
DRAWN BY:	ASE
DOCUMENT DATE:	02/06/23
PROTO:	T1-180
PROTO CYCLE:	Q4 - 2022

REGISTERED ARCHITECT
BOGUE L. EBBRECHT
4925
STATE OF MISSISSIPPI
Bogue Louis Ebbrecht

Digitally signed by Bogue Louis Ebbrecht
DN: E=bebbrecht@hfa-ae.com, CN=Bogue Louis Ebbrecht, O=Harrison French & Associates, L=Bentonville, S=ARKANSAS, C=US
Date: 2023.02.07 15:53:13-06'00'

LANDING PLAN & DETAILS

SHEET:
A406

2/6/2023 9:39:05 PM
C:\Users\melyssa.prenger\Documents\2021 Revit Projects\Loves_Nicholson_MS_ARC_T2_180_v21_-HFA.Melyssa.Prenger.rvt
STRUCTURE-LANDING PLAN & DETAILS