GENERAL NOTES

1. ALL TILE INSTALLED IN SHOWER ROOM AND SHOWER STALL SHALL HAVE EPOXY GROUT
2. REFER TO BLOCKING ELEVATIONS FOR EQUIPMENT BLOCKING EXTENTS
3. BLOCKING SHALL BE FIELD VERIFIED PER STUDS AND EQUIPMENT MANUFACTURER INSTRUCTIONS FOR LOCATIONS

BLOCKING LEGEND:

	2X WOOD BLOCKING AS INDICATED ON ELEVATIONS, UNO. REF GENERAL NOTE 2 AND 3

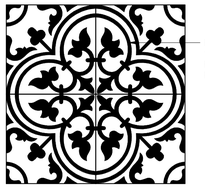

14 TILE PATTERN DETAIL
1 1/2" = 1'-0"

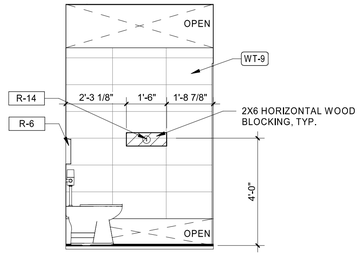

13 WOMEN'S RESTROOM STALL ELEVATION
3/8" = 1'-0"

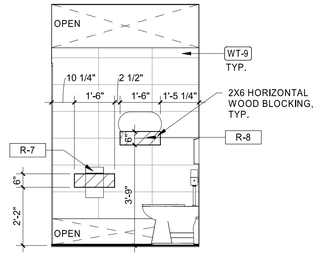

12 WOMEN'S RESTROOM STALL ELEVATION
3/8" = 1'-0"

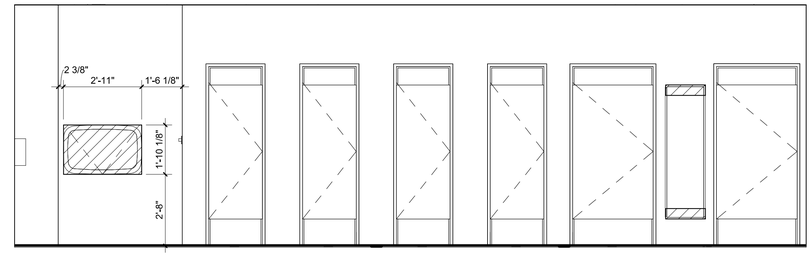

11 WOMEN'S RESTROOM BLOCKING ELEVATION
3/8" = 1'-0"

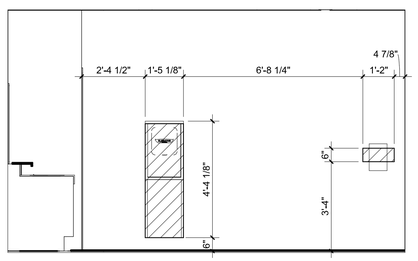

10 WOMEN'S RESTROOM BLOCKING ELEVATION
3/8" = 1'-0"

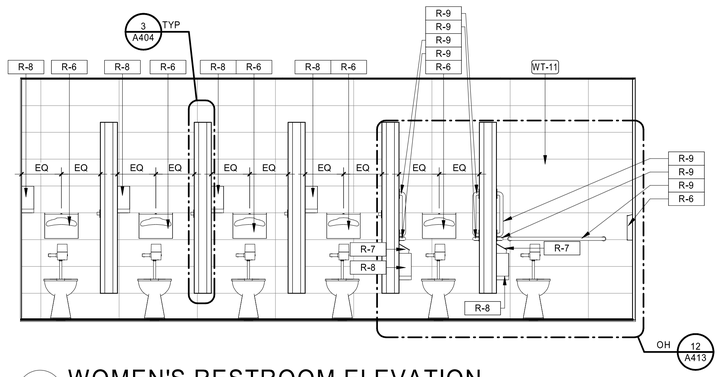

9 WOMEN'S RESTROOM ELEVATION
3/8" = 1'-0"

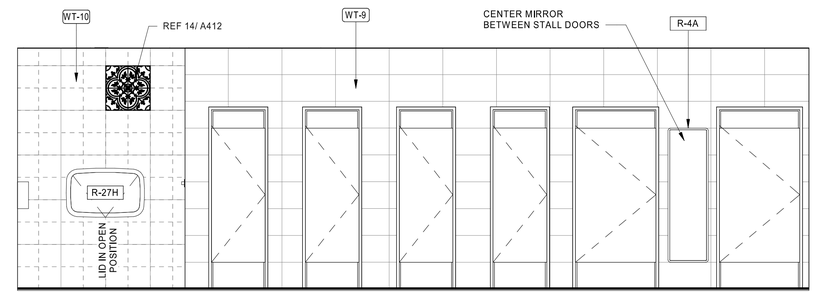

8 WOMEN'S RESTROOM ELEVATION
3/8" = 1'-0"

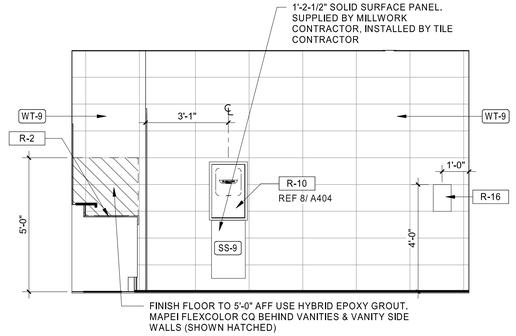

7 WOMEN'S RESTROOM ELEVATION
3/8" = 1'-0"

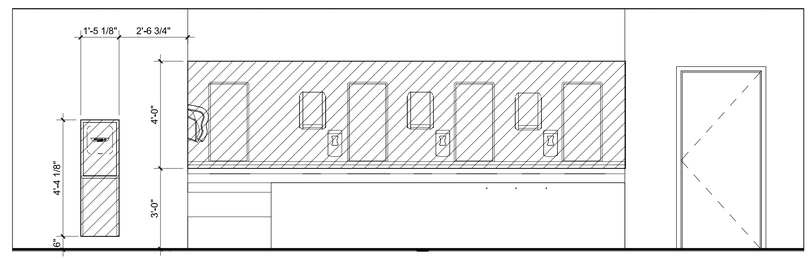

6 WOMEN'S RESTROOM BLOCKING ELEVATION
3/8" = 1'-0"

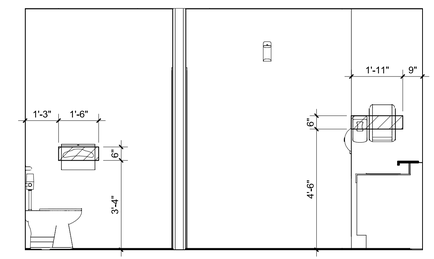

5 WOMEN'S RESTROOM BLOCKING ELEVATION
3/8" = 1'-0"

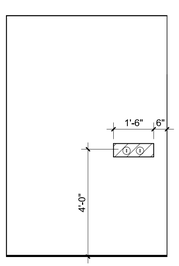

4 WOMEN'S RESTROOM BLOCKING ELEVATION
3/8" = 1'-0"

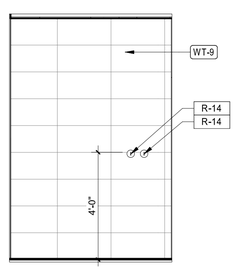

3 WOMEN'S RESTROOM ELEVATION
3/8" = 1'-0"

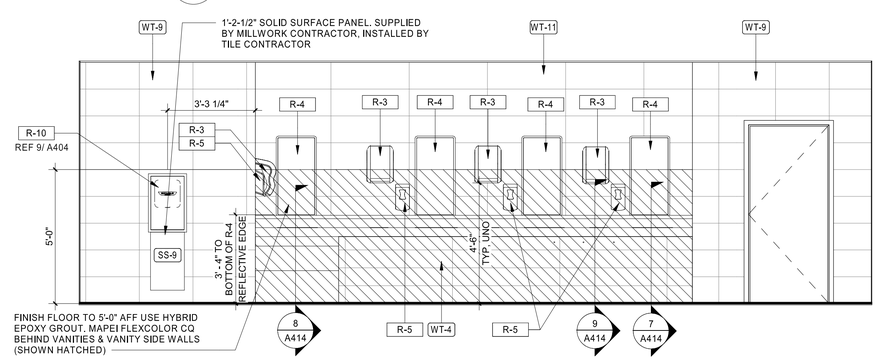

2 WOMEN'S RESTROOM ELEVATION
3/8" = 1'-0"

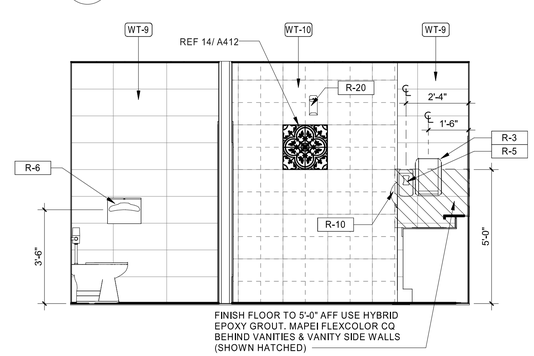

1 WOMEN'S RESTROOM ELEVATION
3/8" = 1'-0"

HFA
HARRISON FRENCH & ASSOCIATES, PLLC
t 479.273.7780
1705 S. Walton Blvd., Suite 3
Bentonville, Arkansas 72712
www.hfa-ae.com

STIPULATION FOR REUSE

THIS DRAWING WAS PREPARED FOR USE IN THE STORE NUMBER 860 NICHOLSON, MS COMMERCIAL WORKS WITH ITS ISSUE DATE ON 3/09/23 AND IT IS NOT INTENDED FOR USE ON ANY OTHER PROJECT SITE OR AT A LATER TIME WITHOUT THE WRITTEN CONSENT OF THE ARCHITECT OR ENGINEERS. REPRODUCTION OF THIS DRAWING FOR USE ON ANOTHER PROJECT BY LICENSED ARCHITECTS AND ENGINEERS AUTHORIZED AND MAY BE CONTRARY TO THE LAW.

Love's

STORE NUMBER: 860
I-59, EXIT 1
NICHOLSON, MS 39466
JOB NUMBER: 03-23-30009

T1-180

ISSUE BLOCK

CHECKED BY:	MAP
DRAWN BY:	ASE
DOCUMENT DATE:	02/06/23
PROTO:	T1-180
PROTO CYCLE:	Q4 - 2022

REGISTERED ARCHITECT
BOGUE L. EBBRECHT
4925
STATE OF MISSISSIPPI

Bogue Louis Ebbrecht

Digitally signed by Bogue Louis Ebbrecht
DN: cn=Bogue Louis Ebbrecht, Harrison French and Associates, L=Bentonville, Bentonville, AR, C=US
Date: 2023.05.07 15:03:32-06'00'

WOMEN'S RESTROOM ELEVATIONS

SHEET:
A412

2/5/2023 9:30:19 PM
C:\Users\mayssa.pranger\Documents\2021 Revit Projects\Loves_Nicholson_MS_ARC_T2_180_v21_MPA.Mayssa.Pranger.rvt
2185-A412-WOMEN'S RESTROOM ELEVATIONS