PLASTIC LAMINATE LEGEND

WILSONART, BEIGEWOOD 7850-60, MATTE FINISH, ALL WOOD GRAIN TO RUN HORIZONTALLY. CLASS "C" INTERIOR FINISH

NUDO WALL PANELS PROVIDED AND INSTALLED BY G.C. ON 5/8" FIRE-TREATED PLYWOOD SUBSTRATE.

PIONITE - "ICE WHITE" SW813 SUEDE

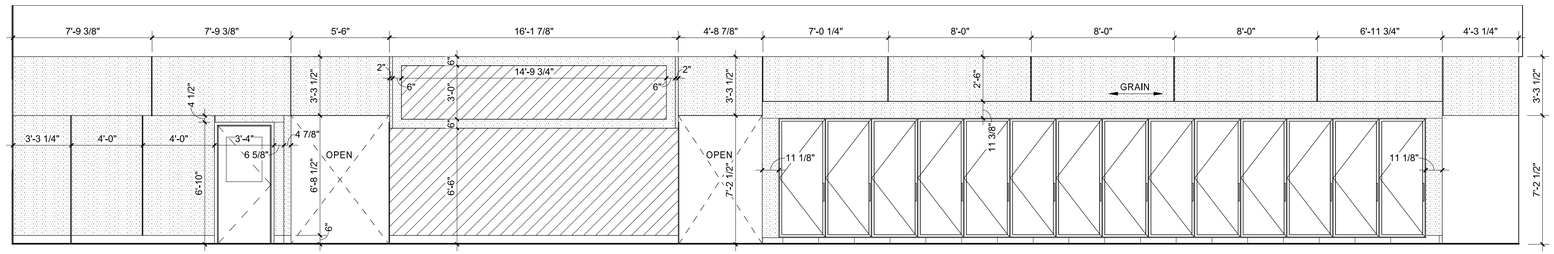

10 MERCHANDISER COOLER AND FUEL SALES
1/4" = 1'-0"

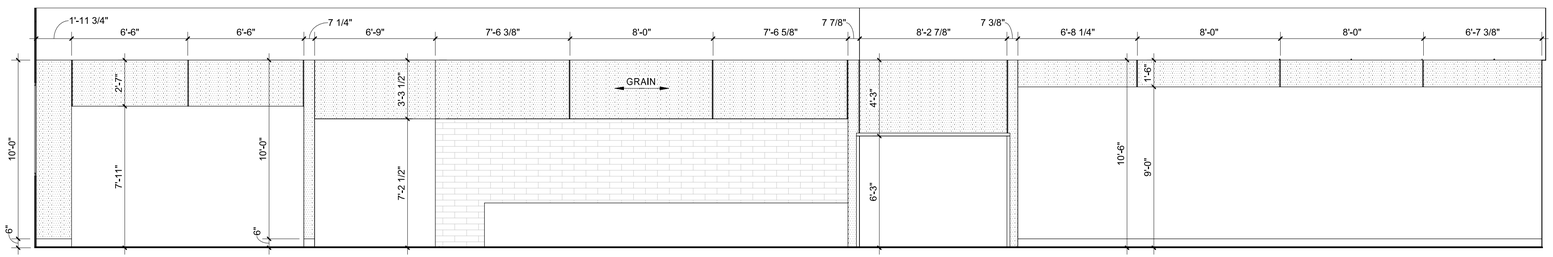

9 COFFEE BAR
1/4" = 1'-0"

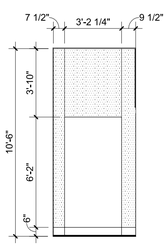

8 INTERIOR ELEVATION
1/4" = 1'-0"

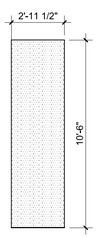

7 INTERIOR ELEVATION
1/4" = 1'-0"

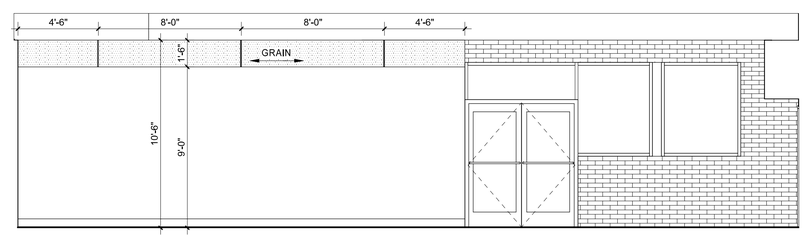

6 OBSERVATION ROOM AND FUEL SALES
1/4" = 1'-0"

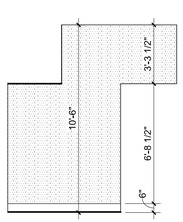

5 INTERIOR ELEVATION
1/4" = 1'-0"

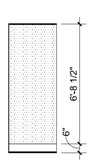

4 INTERIOR ELEVATION
1/4" = 1'-0"

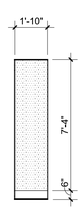

3 AUTO DESK
1/4" = 1'-0"

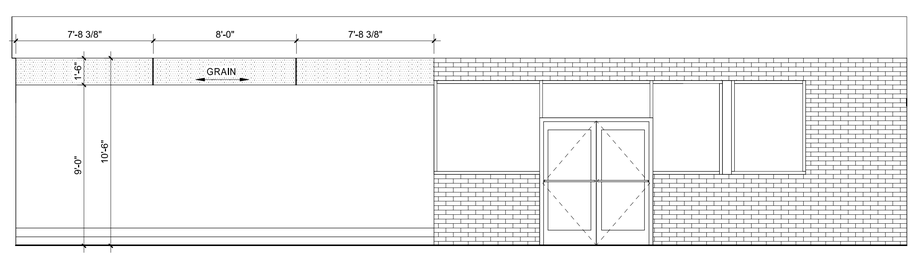

2 INTERIOR ELEVATION
1/4" = 1'-0"

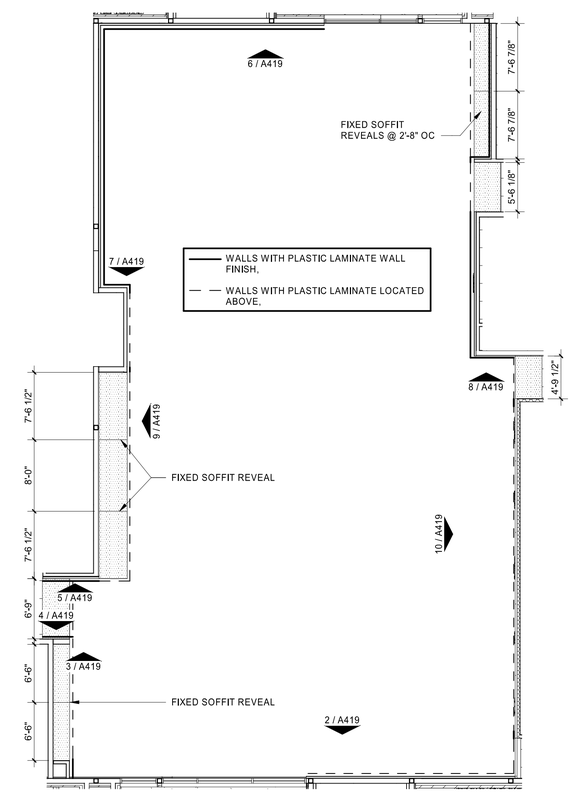

1 PSI PANEL FLOOR PLAN
1/8" = 1'-0"

HFA
HARRISON FRENCH & ASSOCIATES, PLLC
t 479.273.7780
1705 S. Walton Blvd., Suite 3
Bentonville, Arkansas 72712
www.hfa-ae.com

STIPULATION FOR REUSE

THIS DRAWING WAS PREPARED FOR USE IN A PROJECT IN NICHOLSON, MS COVERED BY A PERMIT ISSUED ON 3/09/23. AND IT IS NOT INTENDED FOR USE ON OTHER PROJECT SITES OR AT A LATER TIME EXCEPT BY AGREEMENT IN WRITING OR EXAMPLE ON ANOTHER PROJECT SPECIFICALLY ADDRESSED BY LICENSED ARCHITECTS AND ENGINEERS. REPRODUCTION OF THIS DRAWING FOR REUSE ON OTHER PROJECTS IS NOT AUTHORIZED AND MAY BE CONTRARY TO THE LAW.

Loves

STORE NUMBER: 860
I-59, EXIT 1
NICHOLSON, MS 39466
JOB NUMBER: 03-23-30009

T1-180

ISSUE BLOCK

CHECKED BY:	MAP
DRAWN BY:	ASE
DOCUMENT DATE:	02/06/23
PROTO:	T1-180
PROTO CYCLE:	Q4 - 2022

REGISTERED ARCHITECT
BOGUE L. EBBRECHT
4925
STATE OF MISSISSIPPI

Bogue Louis Ebbrecht

Digitally signed by Bogue Louis Ebbrecht
DN: cn=Bogue Louis Ebbrecht, o=Harrison French and Associates, l=Bentonville, s=ARKANSAS, c=US
Date: 2023.03.27 15:54:19-06'00'

LAMINATE ELEVATIONS

SHEET:
A419

2/5/2023 3:31:04 PM
C:\Users\melyssa.prenger\Documents\2021 Revit Projects\Lowes_Nicholson_MS_ARC_T2_180_v21_HFA.Melyssa.Prenger.rvt
2020-4416-LAMINATE ELEVATIONS