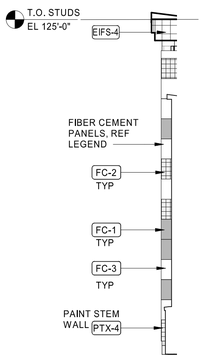

7 PARTIAL ELEVATION
3/16" = 1'-0"

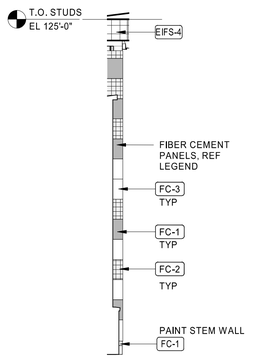

6 PARTIAL ELEVATION
3/16" = 1'-0"

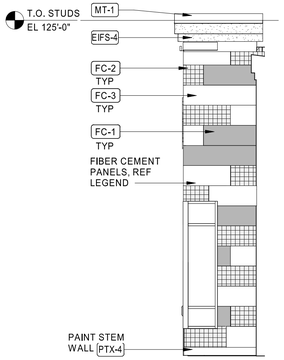

5 PARTIAL ELEVATION
3/16" = 1'-0"

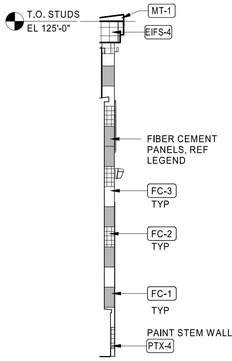

4 PARTIAL ELEVATION
3/16" = 1'-0"

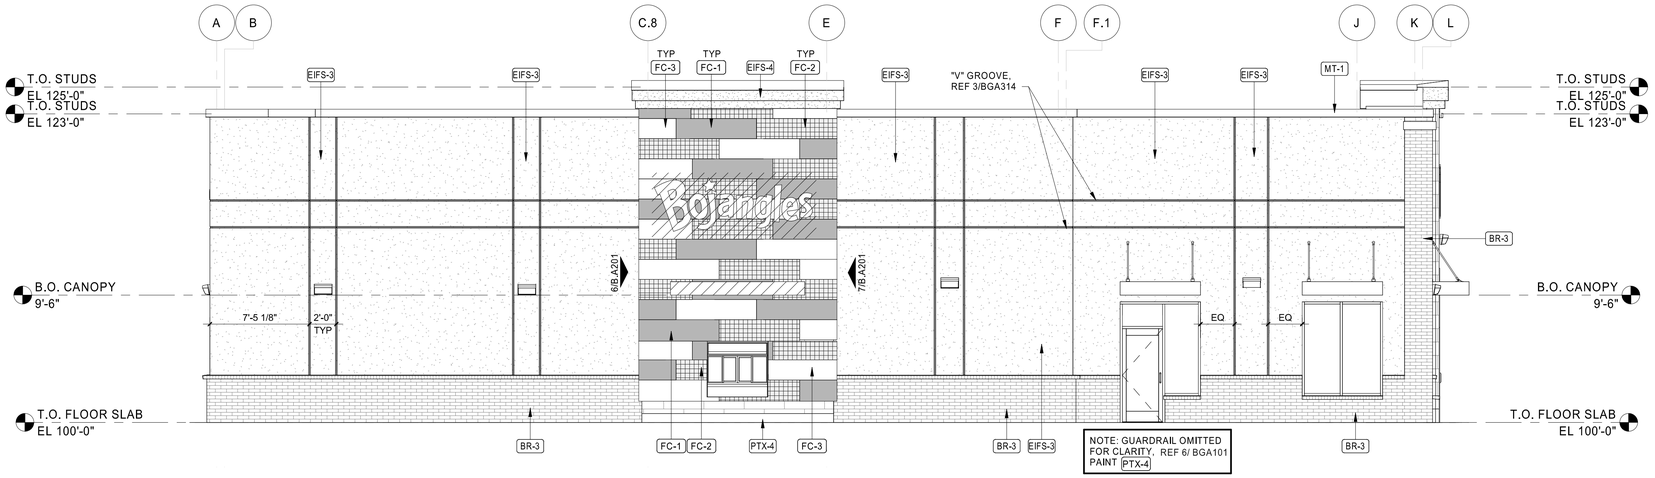

3 RIGHT ELEVATION
3/16" = 1'-0"

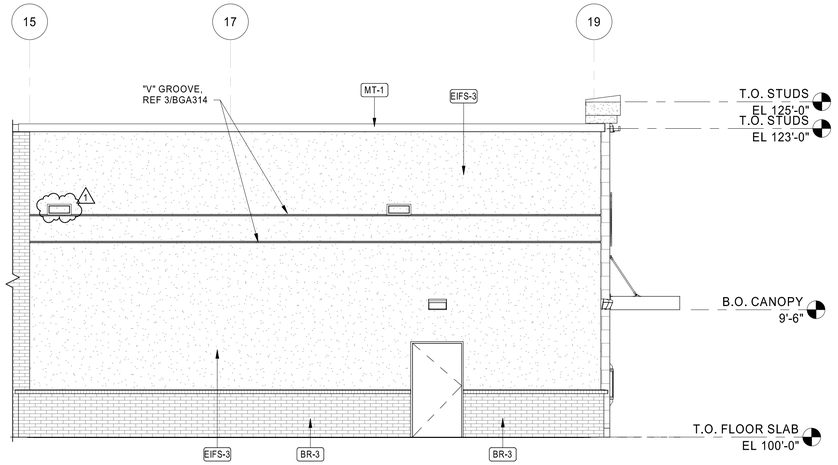

2 REAR ELEVATION
3/16" = 1'-0"

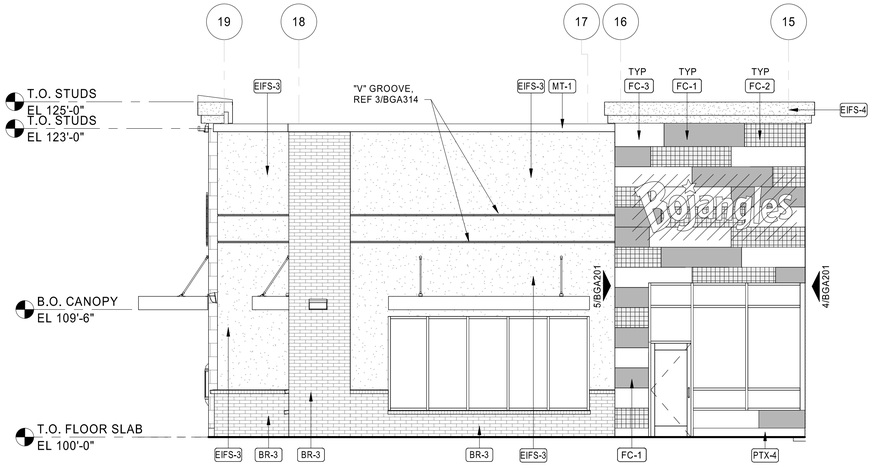

1 FRONT ELEVATION
3/16" = 1'-0"

GENERAL NOTES

1. MASONRY EXPANSION JOINTS IN BRICK FINISHES SHALL BE AT ALL INTERIOR CORNERS AND SPACED PER SPECIFICATIONS. REF DETAIL ON G003
2. ALL EXTERIOR LIGHTING SHALL BE CENTERED ON EXTERIOR DOORS OR PILASTERS, UNO

   "NICHIHA" ILLUMINATION SERIES (1818x6FT). REF B.A141 FINISH LEGEND - EXTERIOR (10 WEEK LEAD TIME)

   GC IS RESPONSIBLE FOR COORDINATING INSTALLATION OF OWNER PROVIDED FIBER CEMENT PANELS BY CERTIFIED NICHIHA INSTALLER.

   CONTACT NATIONAL ACCOUNT MANAGER -CASSIE SHATTOCK - LOVES@NICHIHA.COM
   P) 678-389-8154
3. CANOPIES ARE FURNISHED BY OWNER AND INSTALLED BY CONTRACTOR

LEGEND

- PROVIDE 5/8" CDX FRT PLYWOOD SHEATHING FOR ATTACHMENT OF SIGNAGE/AWNINGS
- FACE BRICK, REF FINISH SCHEDULE
- 2 1/2" EIFS STANDARD TEXTURE
- FIBER CEMENT PANEL FC-1
- FIBER CEMENT PANEL FC-2
- FIBER CEMENT PANEL FC-3

HFA
HARRISON FRENCH & ASSOCIATES, PLLC
t 479.273.7780
1705 S. Walton Blvd., Suite 3
Bentonville, Arkansas 72712
www.hfa-ae.com

STIPULATION FOR REUSE
THIS DRAWING WAS PREPARED FOR USE ON A SPECIFIC SITE AT THE TIME OF ISSUE. CONTEMPORANEOUSLY WITH ITS ISSUE THIS DRAWING WAS NOT TO BE SUITABLE FOR USE ON A DIFFERENT SITE OR AT A LATER DATE. ANY USE OF THIS DRAWING FOR REFERENCE REQUIRES THE SERVICES OF PROPERLY QUALIFIED PERSONNEL. ANY USE OR REPRODUCTION OF THIS DRAWING FOR ANY OTHER PURPOSE IS PROHIBITED AND AUTHORIZED AND MAY BE CONTRARY TO LAWS.

STORE NUMBER: 860
I-59, EXIT 1
NICHOLSON, MS 39466
JOB NUMBER: 03-23-30009
BOJANGLES

ISSUE BLOCK		
1	ADD 1	02/16/23

CHECKED BY:	MAP
DRAWN BY:	ASE
DOCUMENT DATE:	02/06/23
PROTO:	BOJANGLES
PROTO CYCLE:	Q4 - 2022

REGISTERED ARCHITECT
BOGUE L. EBBRECHT
MISSISSIPPI
2023.02.20 12:17:54-06'00'

EXTERIOR ELEVATIONS

SHEET:
BGA201

2/17/2023 10:07:21 AM
C:\Users\ebbrecht\Autodesk\Revit\Central\Documents\2021 Revit Projects\Loves_Nicholson_MS_ARC_FT_R23_v21_HFA Mayoral Design.rvt
Node-BGA201-EXTERIOR ELEVATIONS-ASD 1