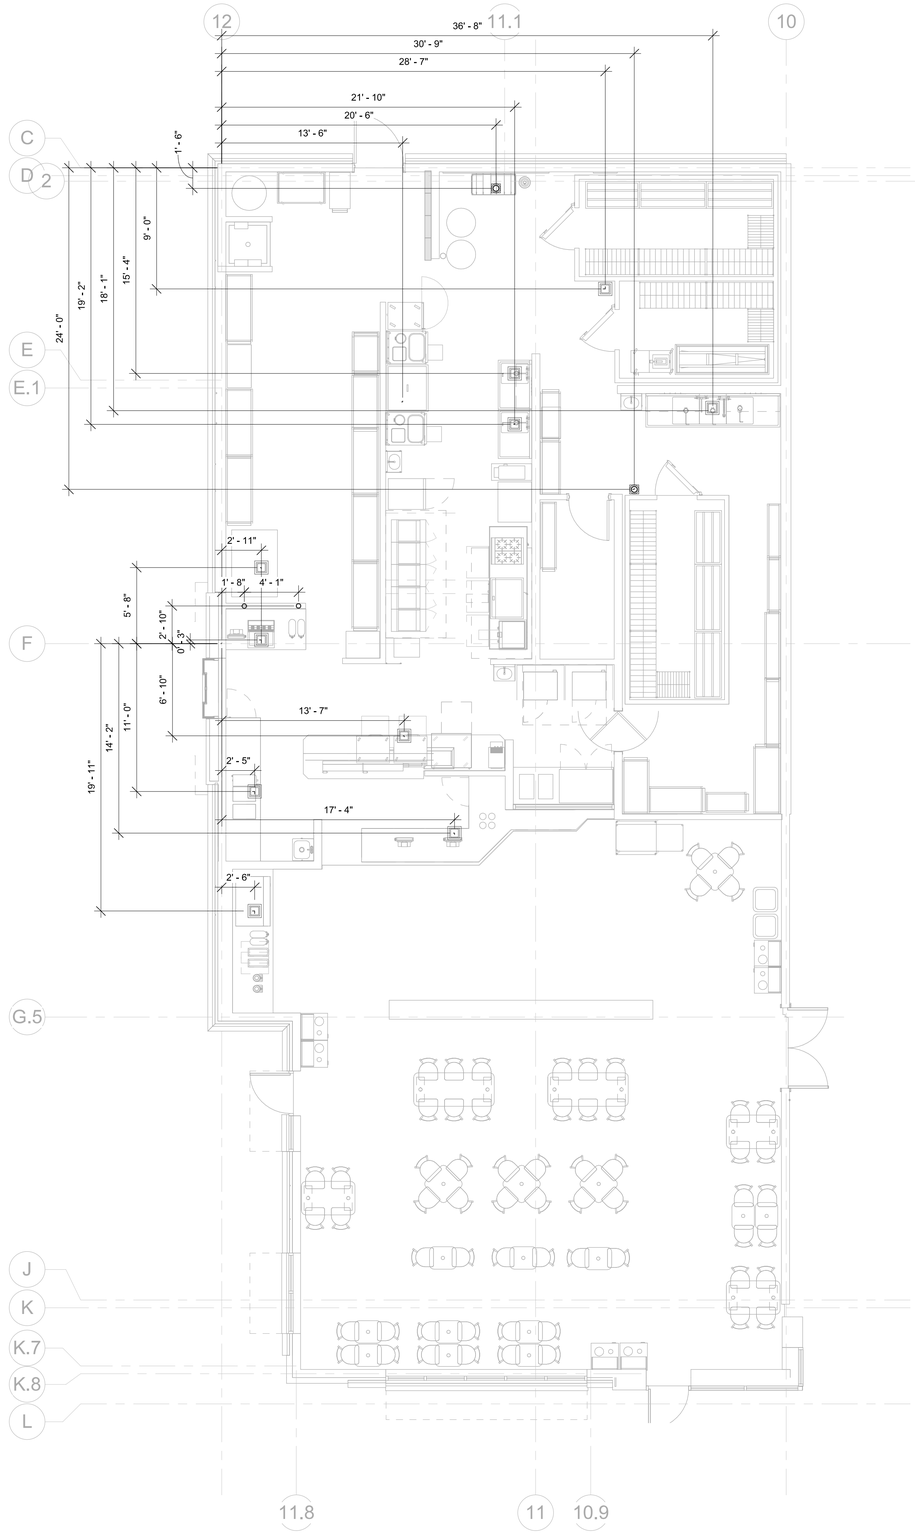

1 PLUMBING PLAN

3/16" = 1'-0"

HFA

HARRISON FRENCH & ASSOCIATES, LTD

t 479.273.7780

1705 S. Walton Blvd., Suite 3
Bentonville, Arkansas 72712
www.hfa-ae.com

STIPULATION FOR REUSE

THIS DRAWING WAS PREPARED FOR USE IN CONNECTION WITH A LOVE'S NICHOLSON, MS CONVENIENCE STORE X WITH ITS ISSUE DATE ON 2/7/2023 AND IT IS NOT INTENDED FOR USE ON ANOTHER PROJECT SITE OR AT A LATER TIME EXCEPT BY WRITTEN AGREEMENT OF THE ARCHITECT. ANY REUSE WITHOUT PERMISSION OR EXAMPLE ON ANOTHER PROJECT IS PROHIBITED AND WILL VIOLATE THE LICENSED ARCHITECTS AND ENGINEERS REPRODUCTION OF THIS DRAWING FOR REUSE WITHOUT WRITTEN CONSENT IS AUTHORIZED AND MAY BE CONTRARY TO THE LAW.

Loves

STORE NUMBER: 860
I-59, EXIT 1
NICHOLSON, MS 39466

JOB NUMBER: 03-23-30009

T1-90

ISSUE BLOCK

CHECKED BY:	JKR
DRAWN BY:	PRC
DOCUMENT DATE:	2/7/2023
PROTO:	T1-90
PROTO CYCLE:	Q3 - 2022

GREG J. SCHLUTERMAN
LICENSED PROFESSIONAL
ENGINEER
MISSISSIPPI

2023.02.07 13:34:14-06'00'

PLUMBING ROUGH IN

SHEET:
BGP201

2/3/2023 9:54:59 PM
C:\Users\parker.chenoweth\Documents\2021 Revit Projects\Loves_Nicholson_MS_MEP_FT_R23_v21_HFA Parker Chenoweth.rvt
ESSc-BGP201-PLUMBING ROUGH IN