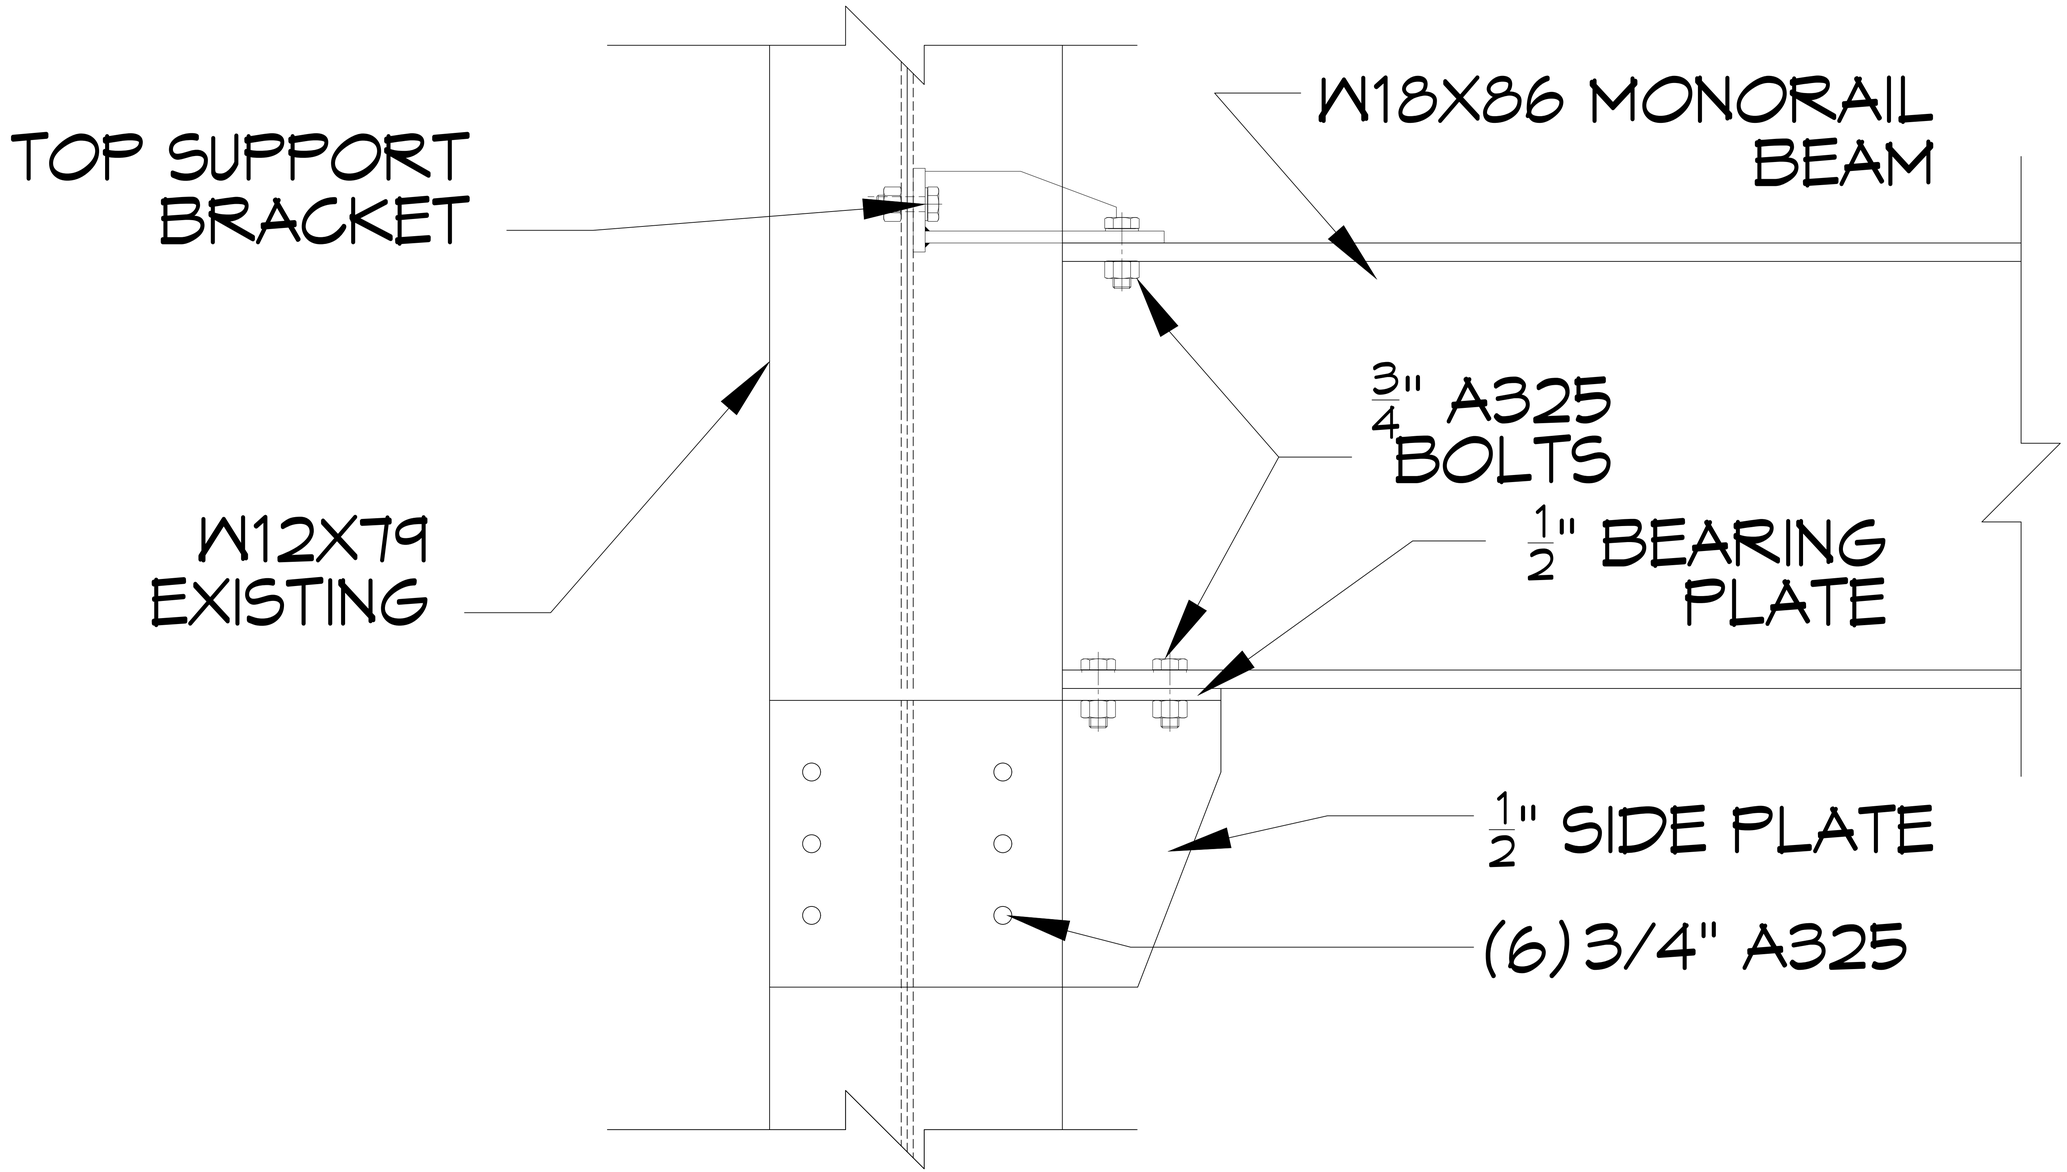

MONORAIL SUPPORT BRACKET

SCALE: N.T.S.

DAMMON ENGINEERING, INC.
554 Old Spanish Trail
Slidell, LA 70458
PH: 985.649.5832
www.dammonengineering.com
info@dammonengineering.com
Fax: 985.641.5950

REVISIONS

#	DESCRIPTION	DATE

SEAL:

CRANE SUPPORT

STOLTHAVEN NEW ORLEANS LLC

2444 ENGLISH TURN RD.
BRAITHWAITE, LA. 70040

JOB No:	2023	DATE:	03-10-2023
DRAWN BY:	CKD	CHECKED BY:	BAM

The information contained herein is the property of Dammon Engineering, and may not be reproduced, used or disclosed to others without the written consent of Dammon Engineering. Any use of this document or its contents in any manner whatsoever shall be limited to the specific purpose for which the information is provided by Dammon Engineering. Visual contact with these drawings or specifications shall constitute conclusive evidence of this acceptance and agreement.

SHEET TITLE:
MONORAIL SUPPORT BRACKET

DRAWING NUMBER:

S101

SHEET No: 1 of 4