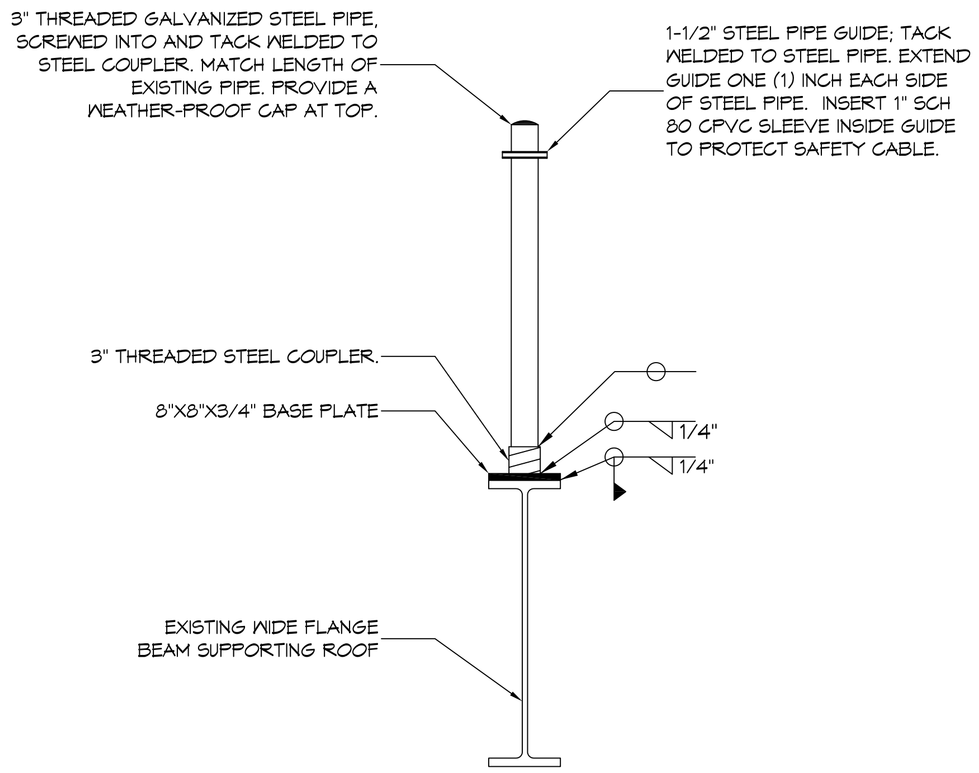

3 SECTION/DETAIL

SCALE: 1" = 1' - 0"

TYPICAL 3" PIPE SUPPORT

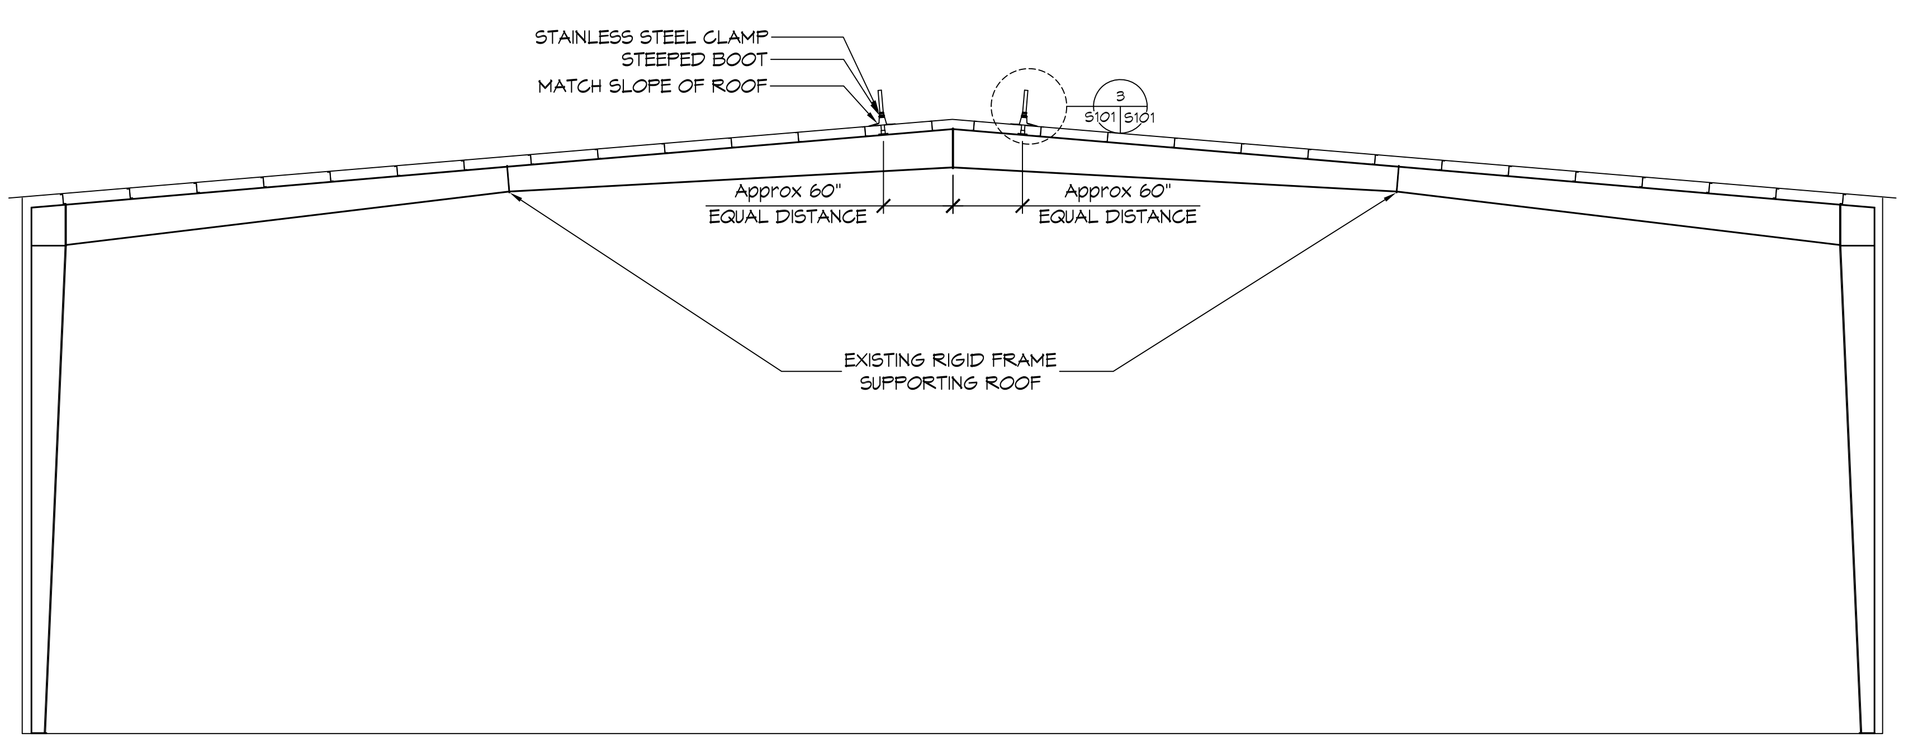

2 ELEVATION

SCALE: 1/8" = 1' - 0"

TYPICAL RIGID FRAME ELEVATION

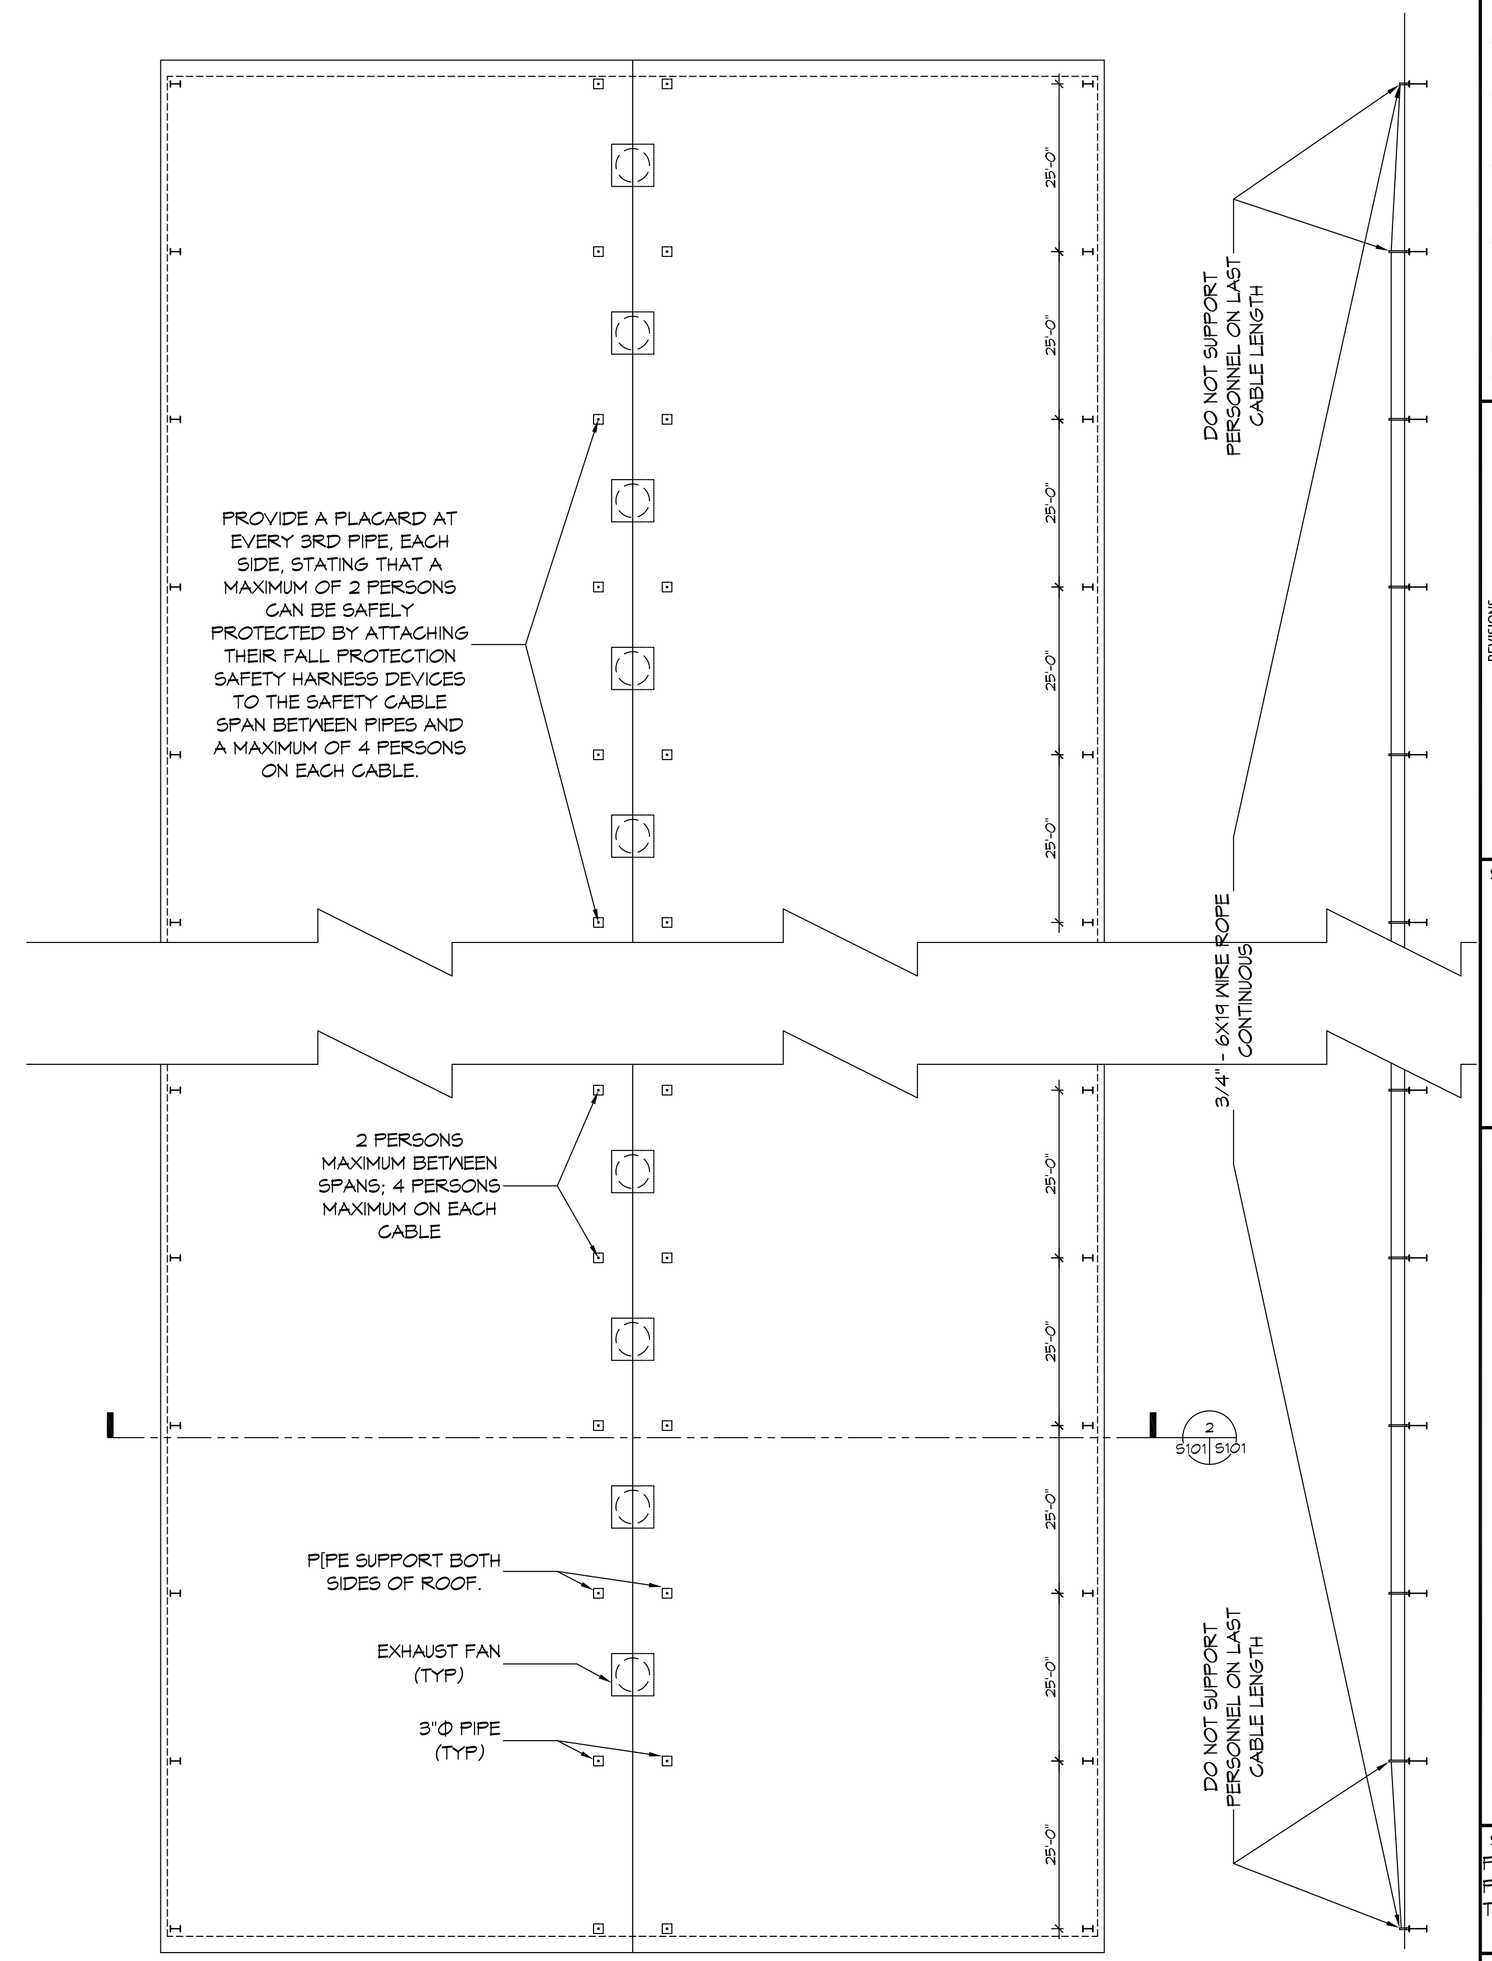

1 ROOF PLAN

SCALE: 1/16" = 1'-0"

BLDG 1 & 2

DAMMON ENGINEERING, INC.
LOUISIANA & MISSISSIPPI
www.dammonengineering.com
info@dammonengineering.com
PH: 985.649.5832 F: 985.641.5950
Chief Engineer: Brian Mistich, PE
554 Old Spanish Trail
Slidell, LA 70458

REVISIONS

#	DESCRIPTION	DATE

SEAL:

STATE OF LOUISIANA
BRIAN A. MISTICH
License No. 30167
PROFESSIONAL ENGINEER

BAM

TEXTRON MARINE AND LAND

TEXTRON FALL PROTECTION SYSTEMS

19401 CHEF MENTEUR HWY
NEW ORLEANS, LA 70129

JOB No: 23-02
DATE: 1/30/2017
DRAWN BY: DPD
CHECKED BY: BM

This document is the property of Dammon Engineering, Inc. Reproduction or transmission in whole or in part without the written permission of Dammon Engineering, Inc. is prohibited. Dammon Engineering, Inc. and its employees assume no responsibility for any alterations made to this document by others. This document is intended for the specific project for which it has been prepared and is not to be used for any other purpose or project. Any updates to this document must be approved by Dammon Engineering, Inc.

SHEET TITLE:
FALL PROTECTION FOR PERSONNEL WORKING ON THE ROOFS OF BLDG 1 & 2

DRAWING NUMBER:

S101

SHEET No: 1 of #