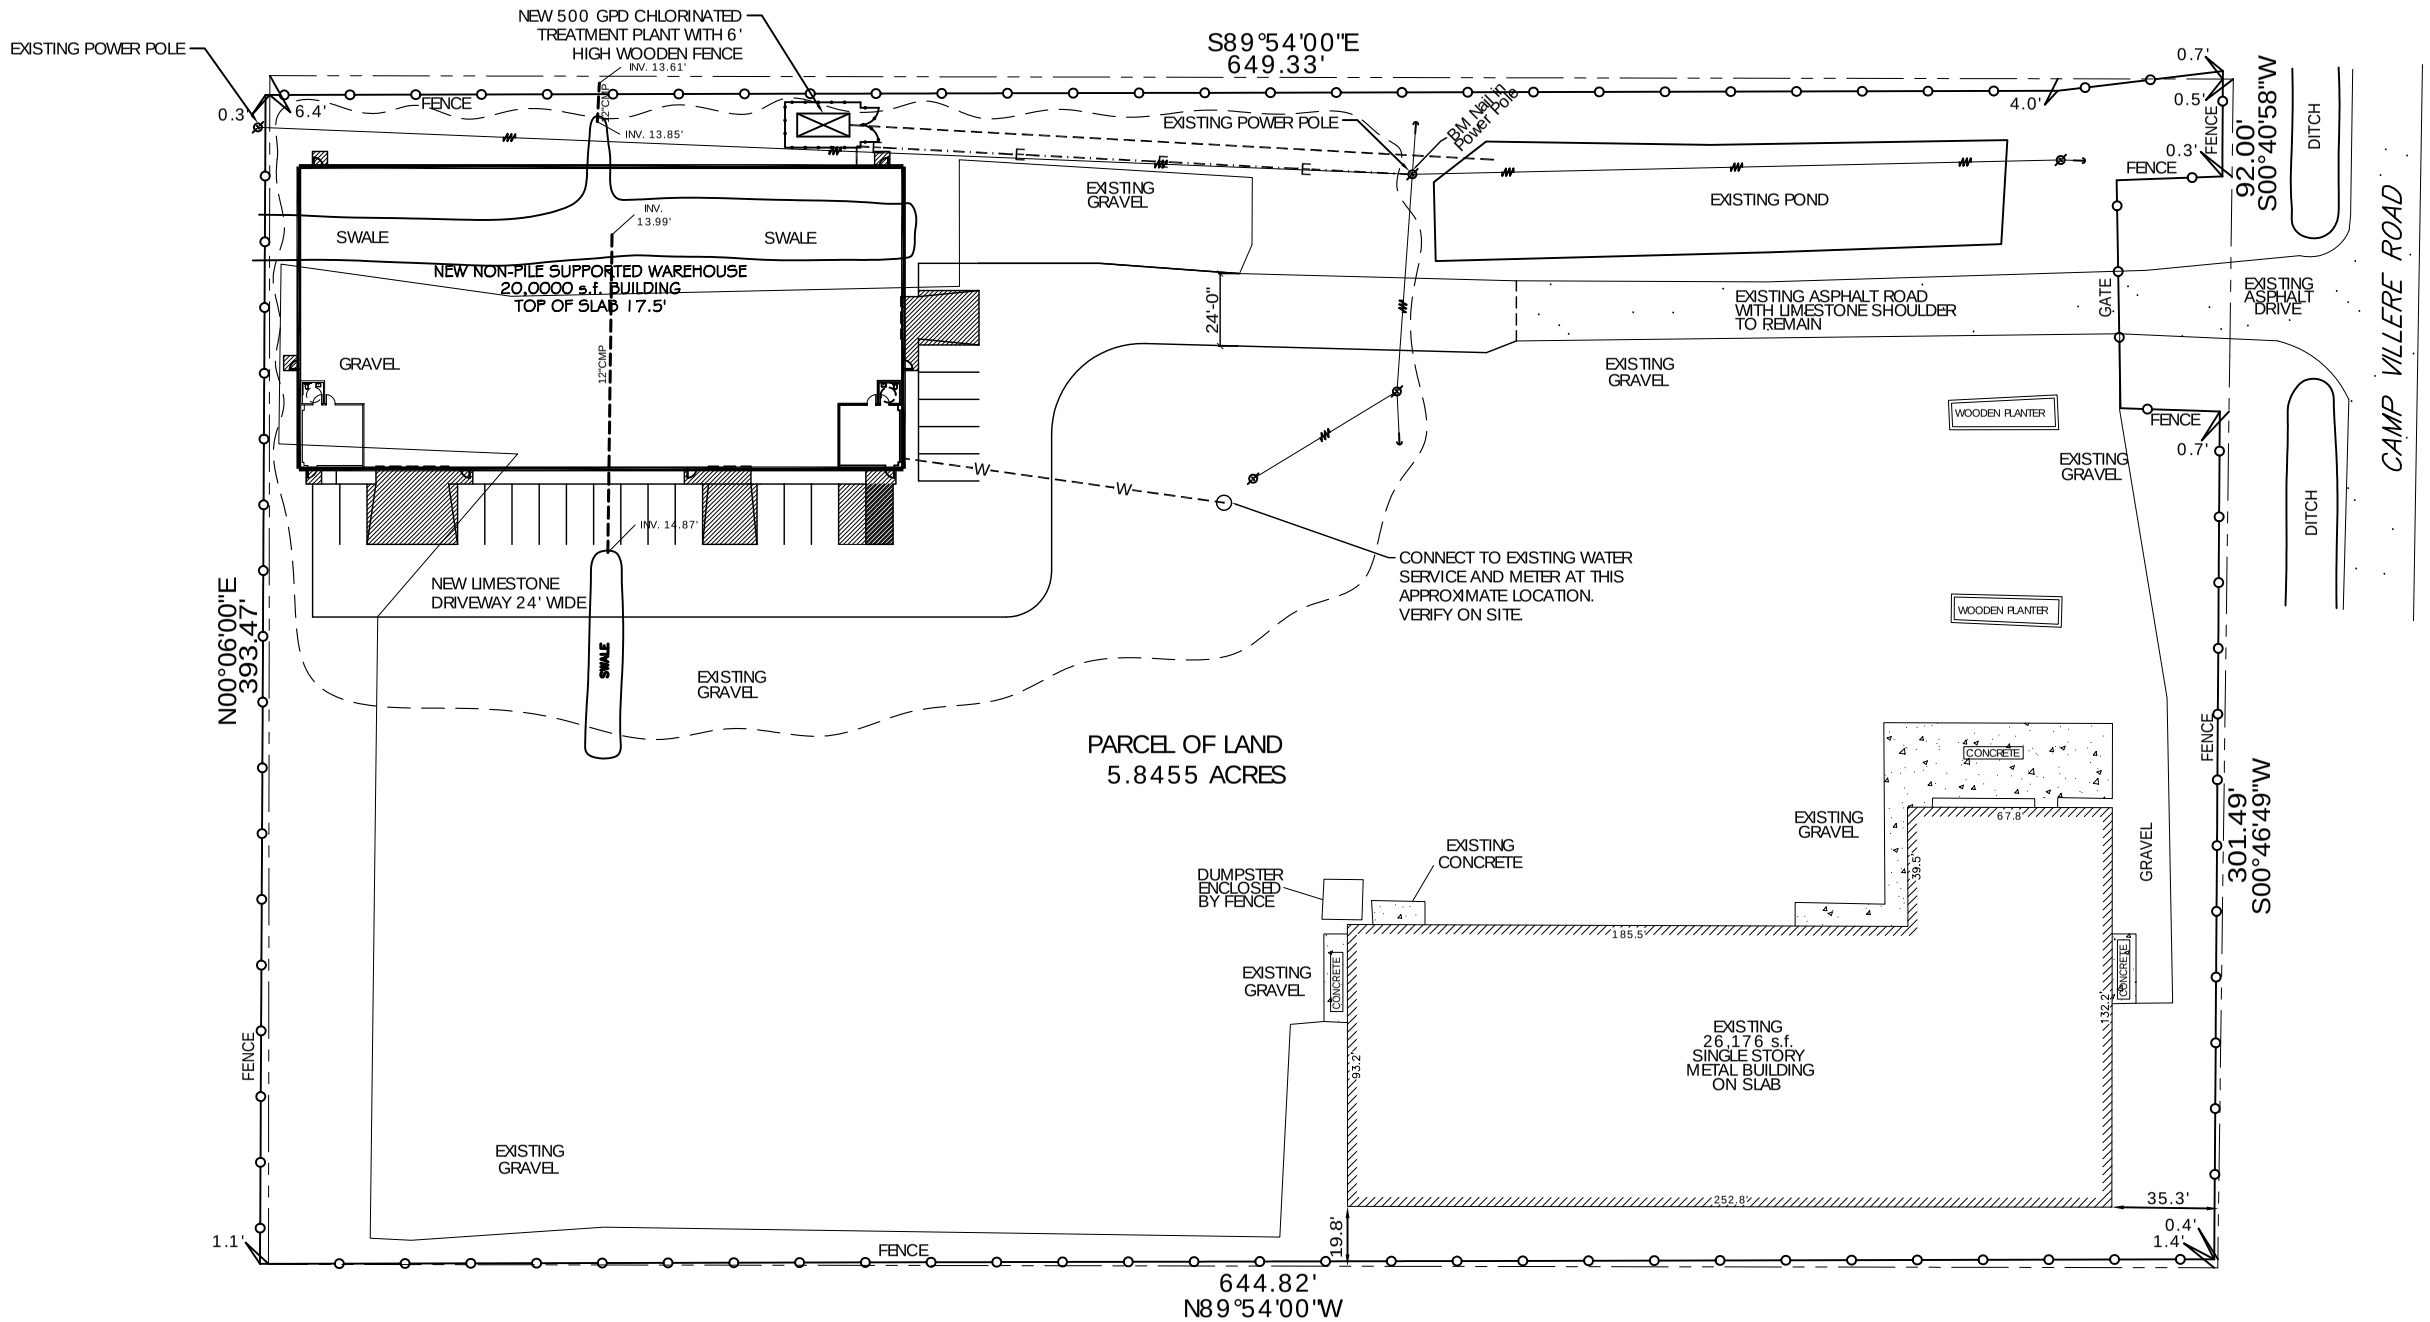

UTILITIES PLAN
SCALE: 1"= 30'-0"

VICINITY MAP
N.T.S.

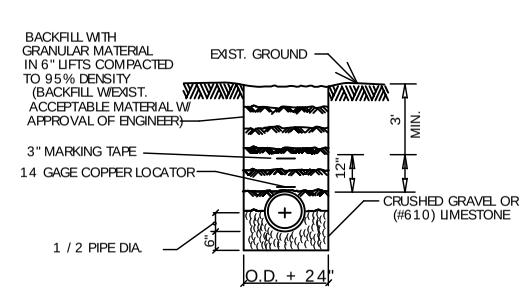

A MIN. 10 FT. HORIZONTAL AND 18" VERTICAL
SEPARATION IS REQUIRED BETWEEN WATER & SEWER LINE.

PIPE BEDDING DETAIL
FOR SEWER & WATER LINE
N.T.S.

LEGEND

- PROPERTY LINE
- BUILDING SETBACK
- FENCE
- NEW BUILDING OUTLINE
- NEW WATER LINE
- NEW 2" EFFLUENT LINE
- NEW POWER LINE
- SILT FENCING
- NEW CONCRETE AREAS

DAMMON ENGINEERING, INC.

CHIEF ENGINEER
EMMETT
DAMMON, P.E.

CHIEF ARCHITECT
ROBERT
WILTSE

1095 FLORIDA AVENUE
SLIDELL, LA. 70458
OFFICE: 985-649-5832
FAX: 985-641-5950

WEBSITE:
WWW.DAMMONENGINEERING.COM

EMAIL:
DAMMONENG@BELLSOUTH.NET

ARCHITECTURE

ENGINEERING

STUDIES

PLANNING

INVESTIGATION

EXPERT WITNESS

NEW WAREHOUSE

BOB BAKER
CAMP VILLERE
SLIDELL, LA

UTILITIES PLAN

REV:

SCALE: AS NOTED

JOB#: 1927

DATE: 3-28-08

SHEET 5

C-4

OF 19