NOTE:
PAVEMENT IN ALL PARKING AREAS SHALL BE 5" THICK CONCRETE.

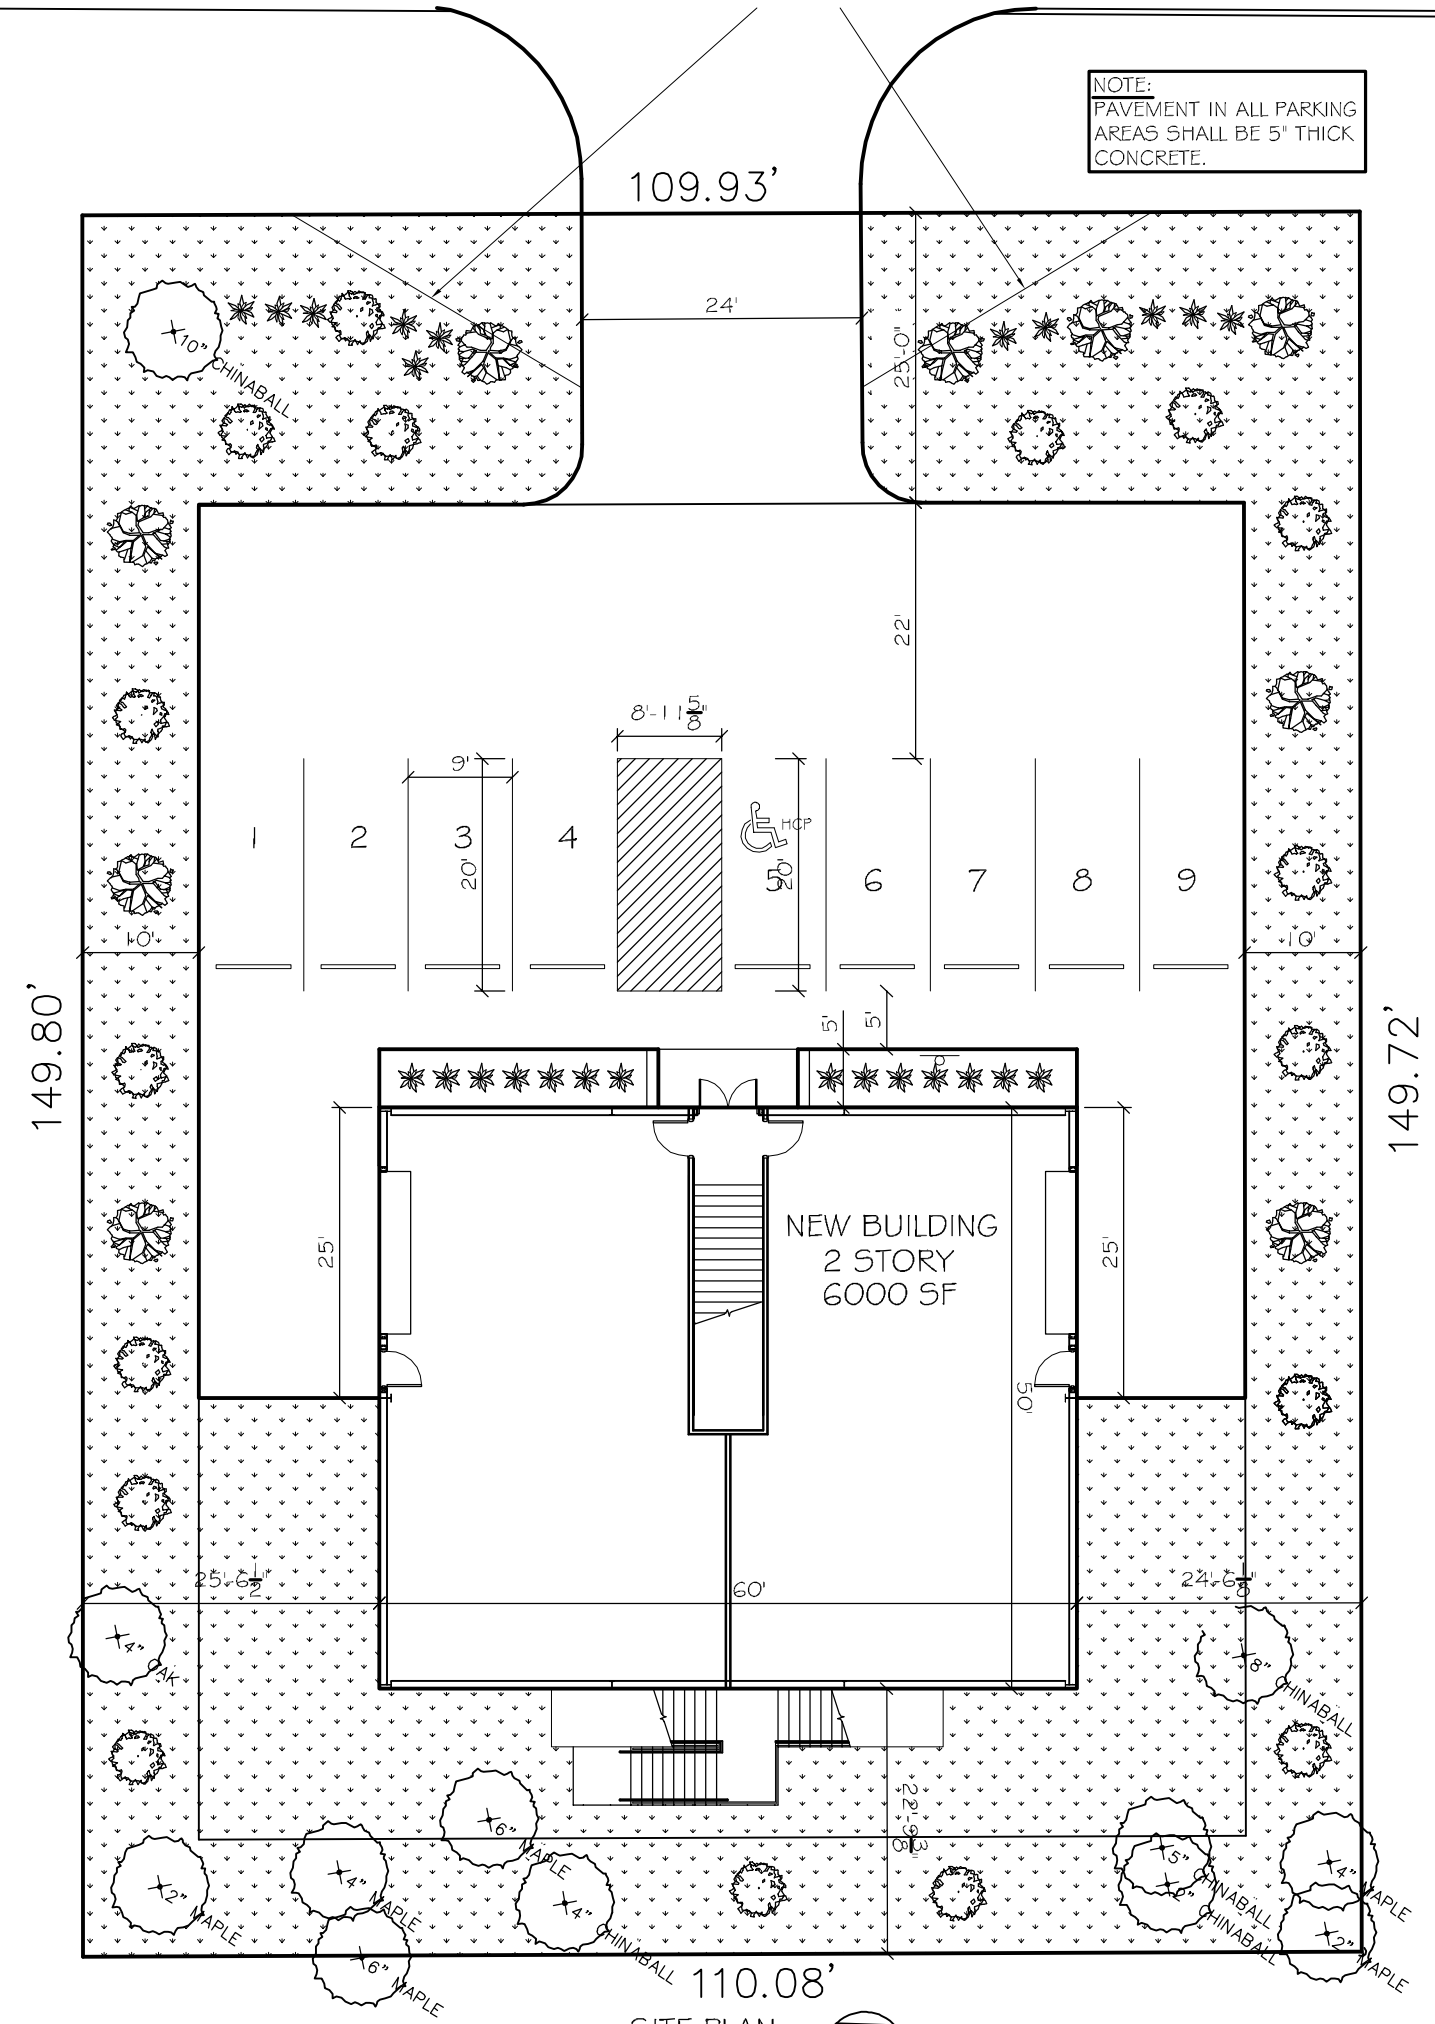

SITE PLAN

SCALE: 1"=10'

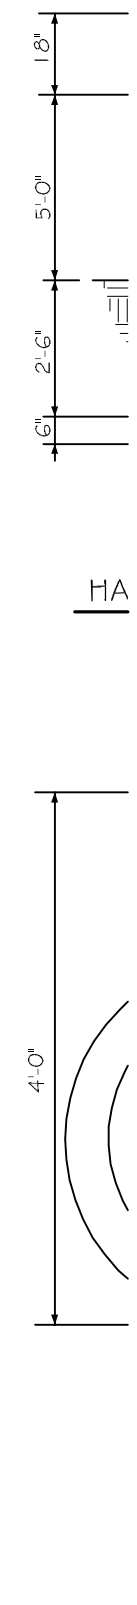

N OVERALL
H SOME

TWO AND
EIGHT OF

N OVERALL
K(S) AND

SHALL
CHES