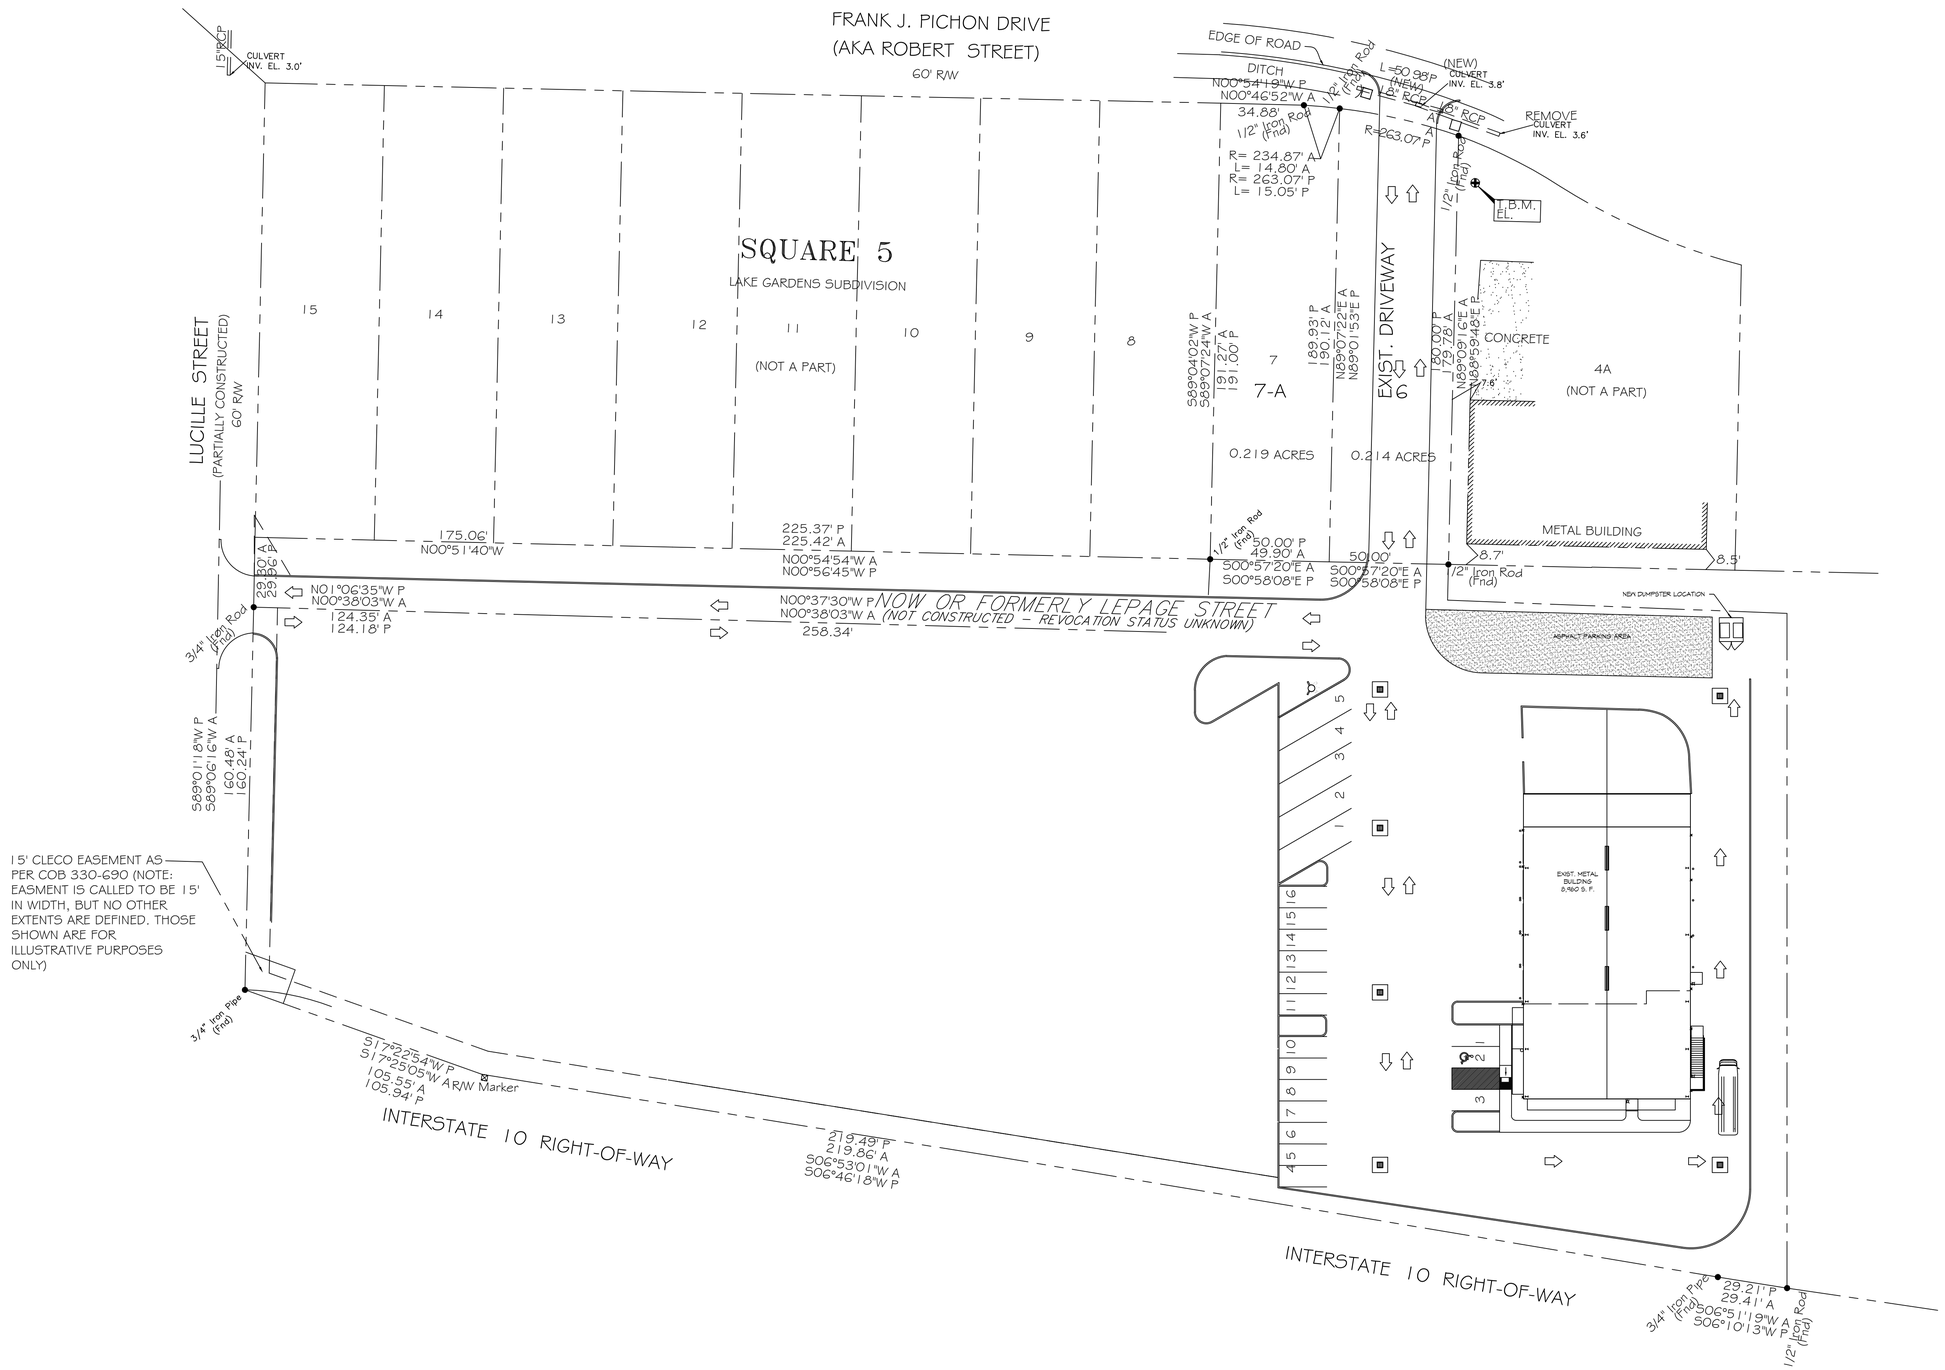

1 SITE PLAN
SCALE: 1" = 30'

DAMMON ENGINEERING, INC.
LOUISIANA & MISSISSIPPI

www.dammonengineering.com
info@dammonengineering.com
PH: 985.649.5832 F: 985.641.5950
Chief Engineer: Brian Mistich, PE
554 Old South Trail
Slidell, LA 70458

#	DESCRIPTION	DATE

REVISIONS

SEAL:

HOTARD BUS GROUP

[PROJECT ADDRESS]

The ideas, plans, designs, and specifications, shown and described in this document are the intellectual property of Dammon Engineering, and are part thereof and the inalienable property of Dammon Engineering. Any reproduction, publication, or use of this document without the express written consent of Dammon Engineering is prohibited. Any alterations to the plans that have been prepared and developed without written consent of Dammon Engineering are prohibited and shall be deemed to be illegal and shall be prosecuted to the fullest extent of the law.

JOB No:	[####]
DATE:	[DATE]
DRAWN BY:	XWM
CHECKED BY:	CKD

SHEET TITLE:
SITE PLAN

DRAWING NUMBER:
C101

SHEET No: 5 of #