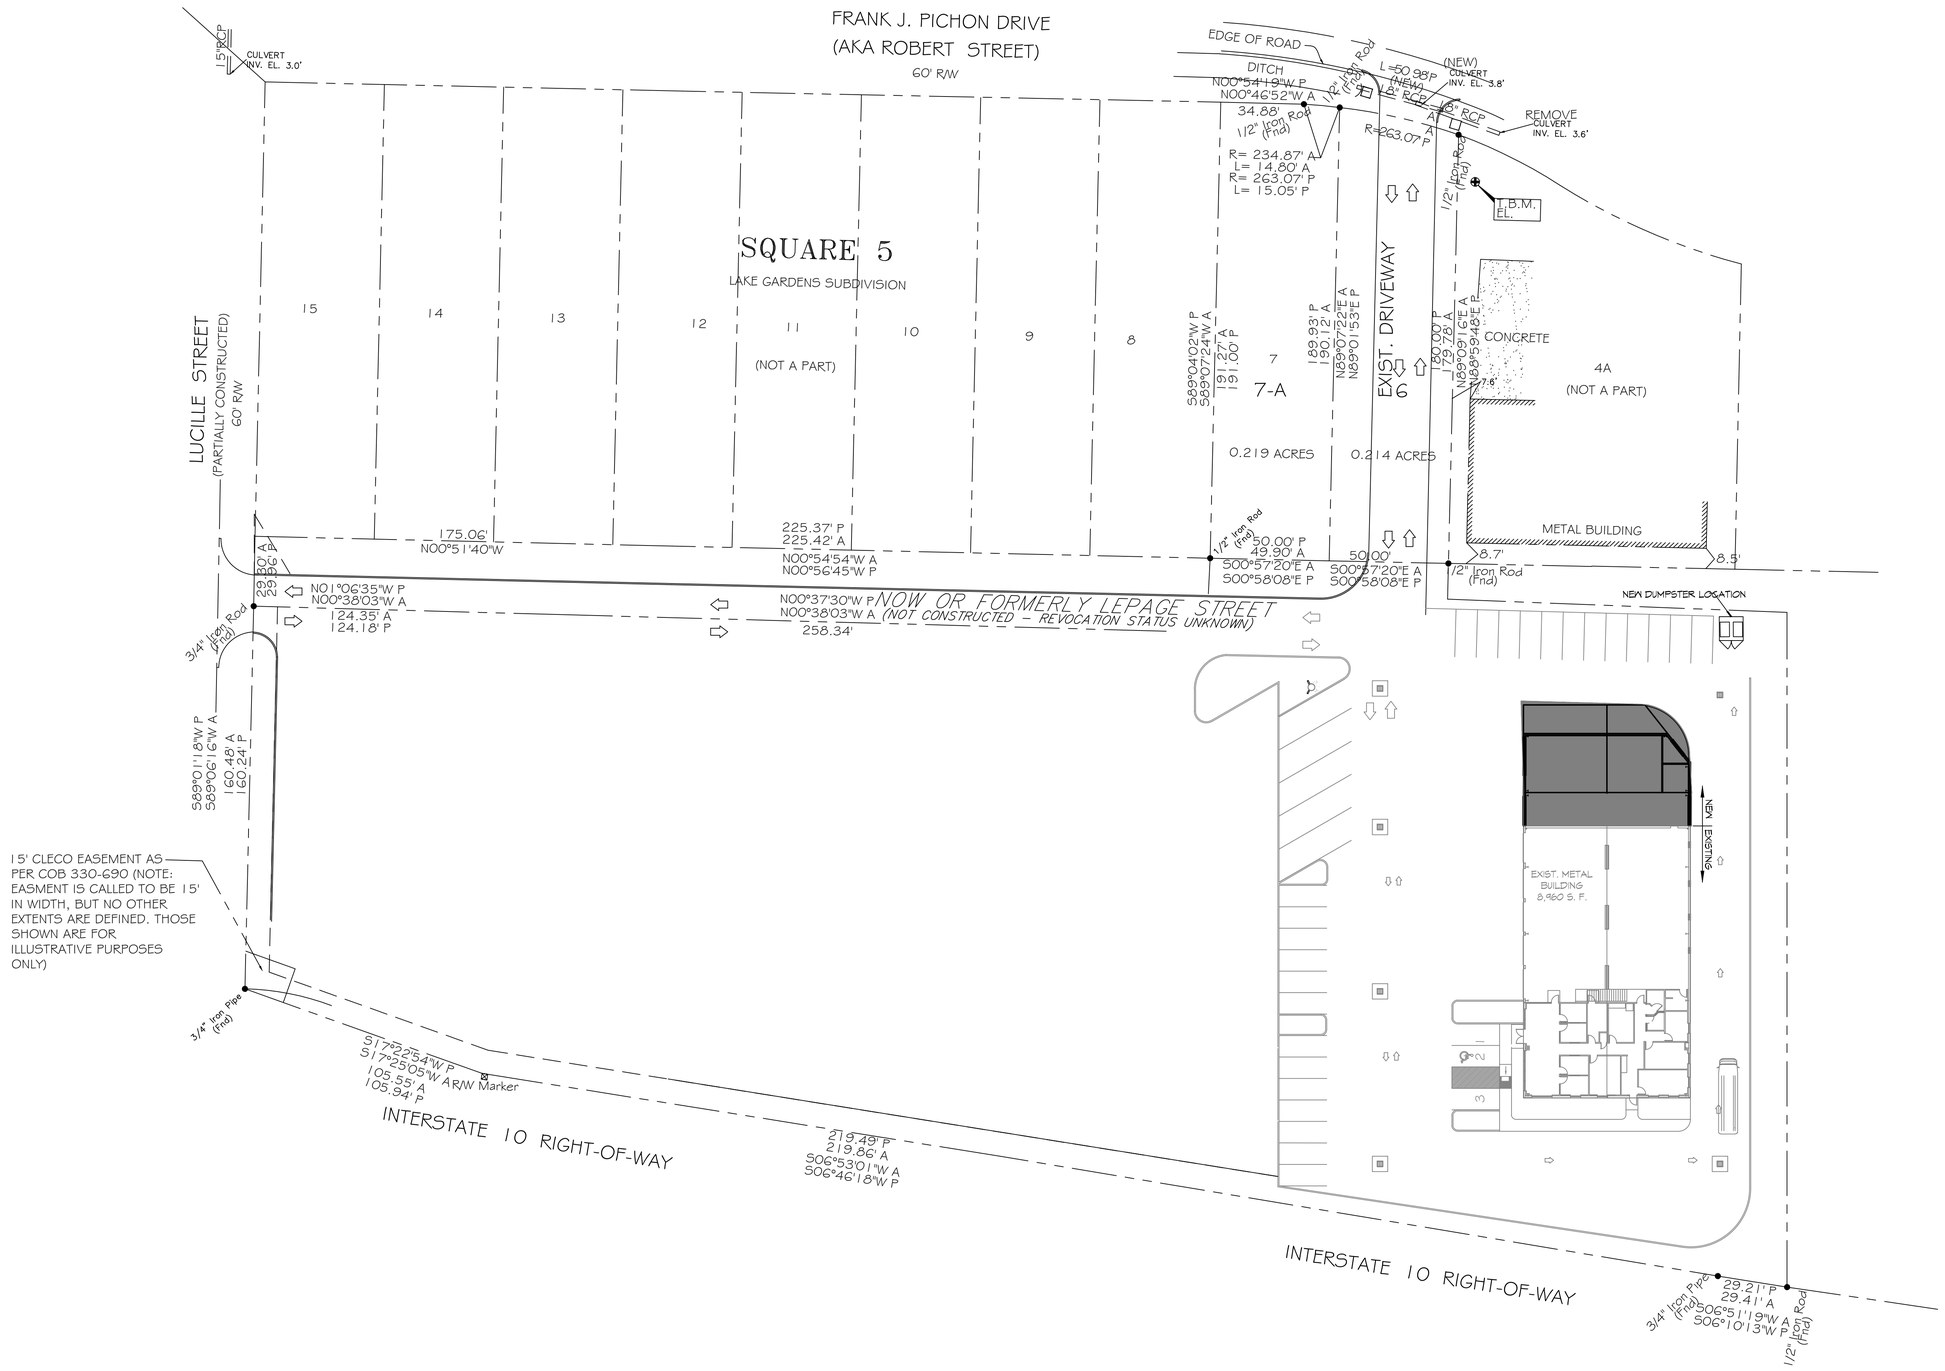

N

1 SITE PLAN

SCALE: 1" = 30'

DAMMON ENGINEERING, INC.
LOUISIANA & MISSISSIPPI

www.dammonengineering.com
Info@dammonengineering.com
PH: 985.649.5832 F: 985.641.5950

Chief Engineer: Brian Mistich, PE
Mailing: 594 Old South Trail
Slidell, LA 70458

#	DESCRIPTION	DATE

REVISIONS

SEAL:

BUILDING ADDITION FOR

HOTARD BUS GROUP

56246 FRANK PICHON RD.
SLIDELL, LA 70458

JOB No:	22177
DATE:	3/2/2016
DRAWN BY:	MMK
CHECKED BY:	CKD

These drawings are the property of Dammon Engineering, and are protected by copyright laws. They may not be used, reproduced or copied in whole or in part without the written consent of Dammon Engineering. These drawings and specifications are the property of Dammon Engineering, and shall remain the property of Dammon Engineering, and shall be returned after completion of the work for which they were prepared and developed without written consent of Dammon Engineering. Visual contact with these drawings and specifications shall constitute conclusive evidence of acceptance of these restrictions.

SHEET TITLE:
SITE PLAN

DRAWING NUMBER:

C101

SHEET No: 5 of #