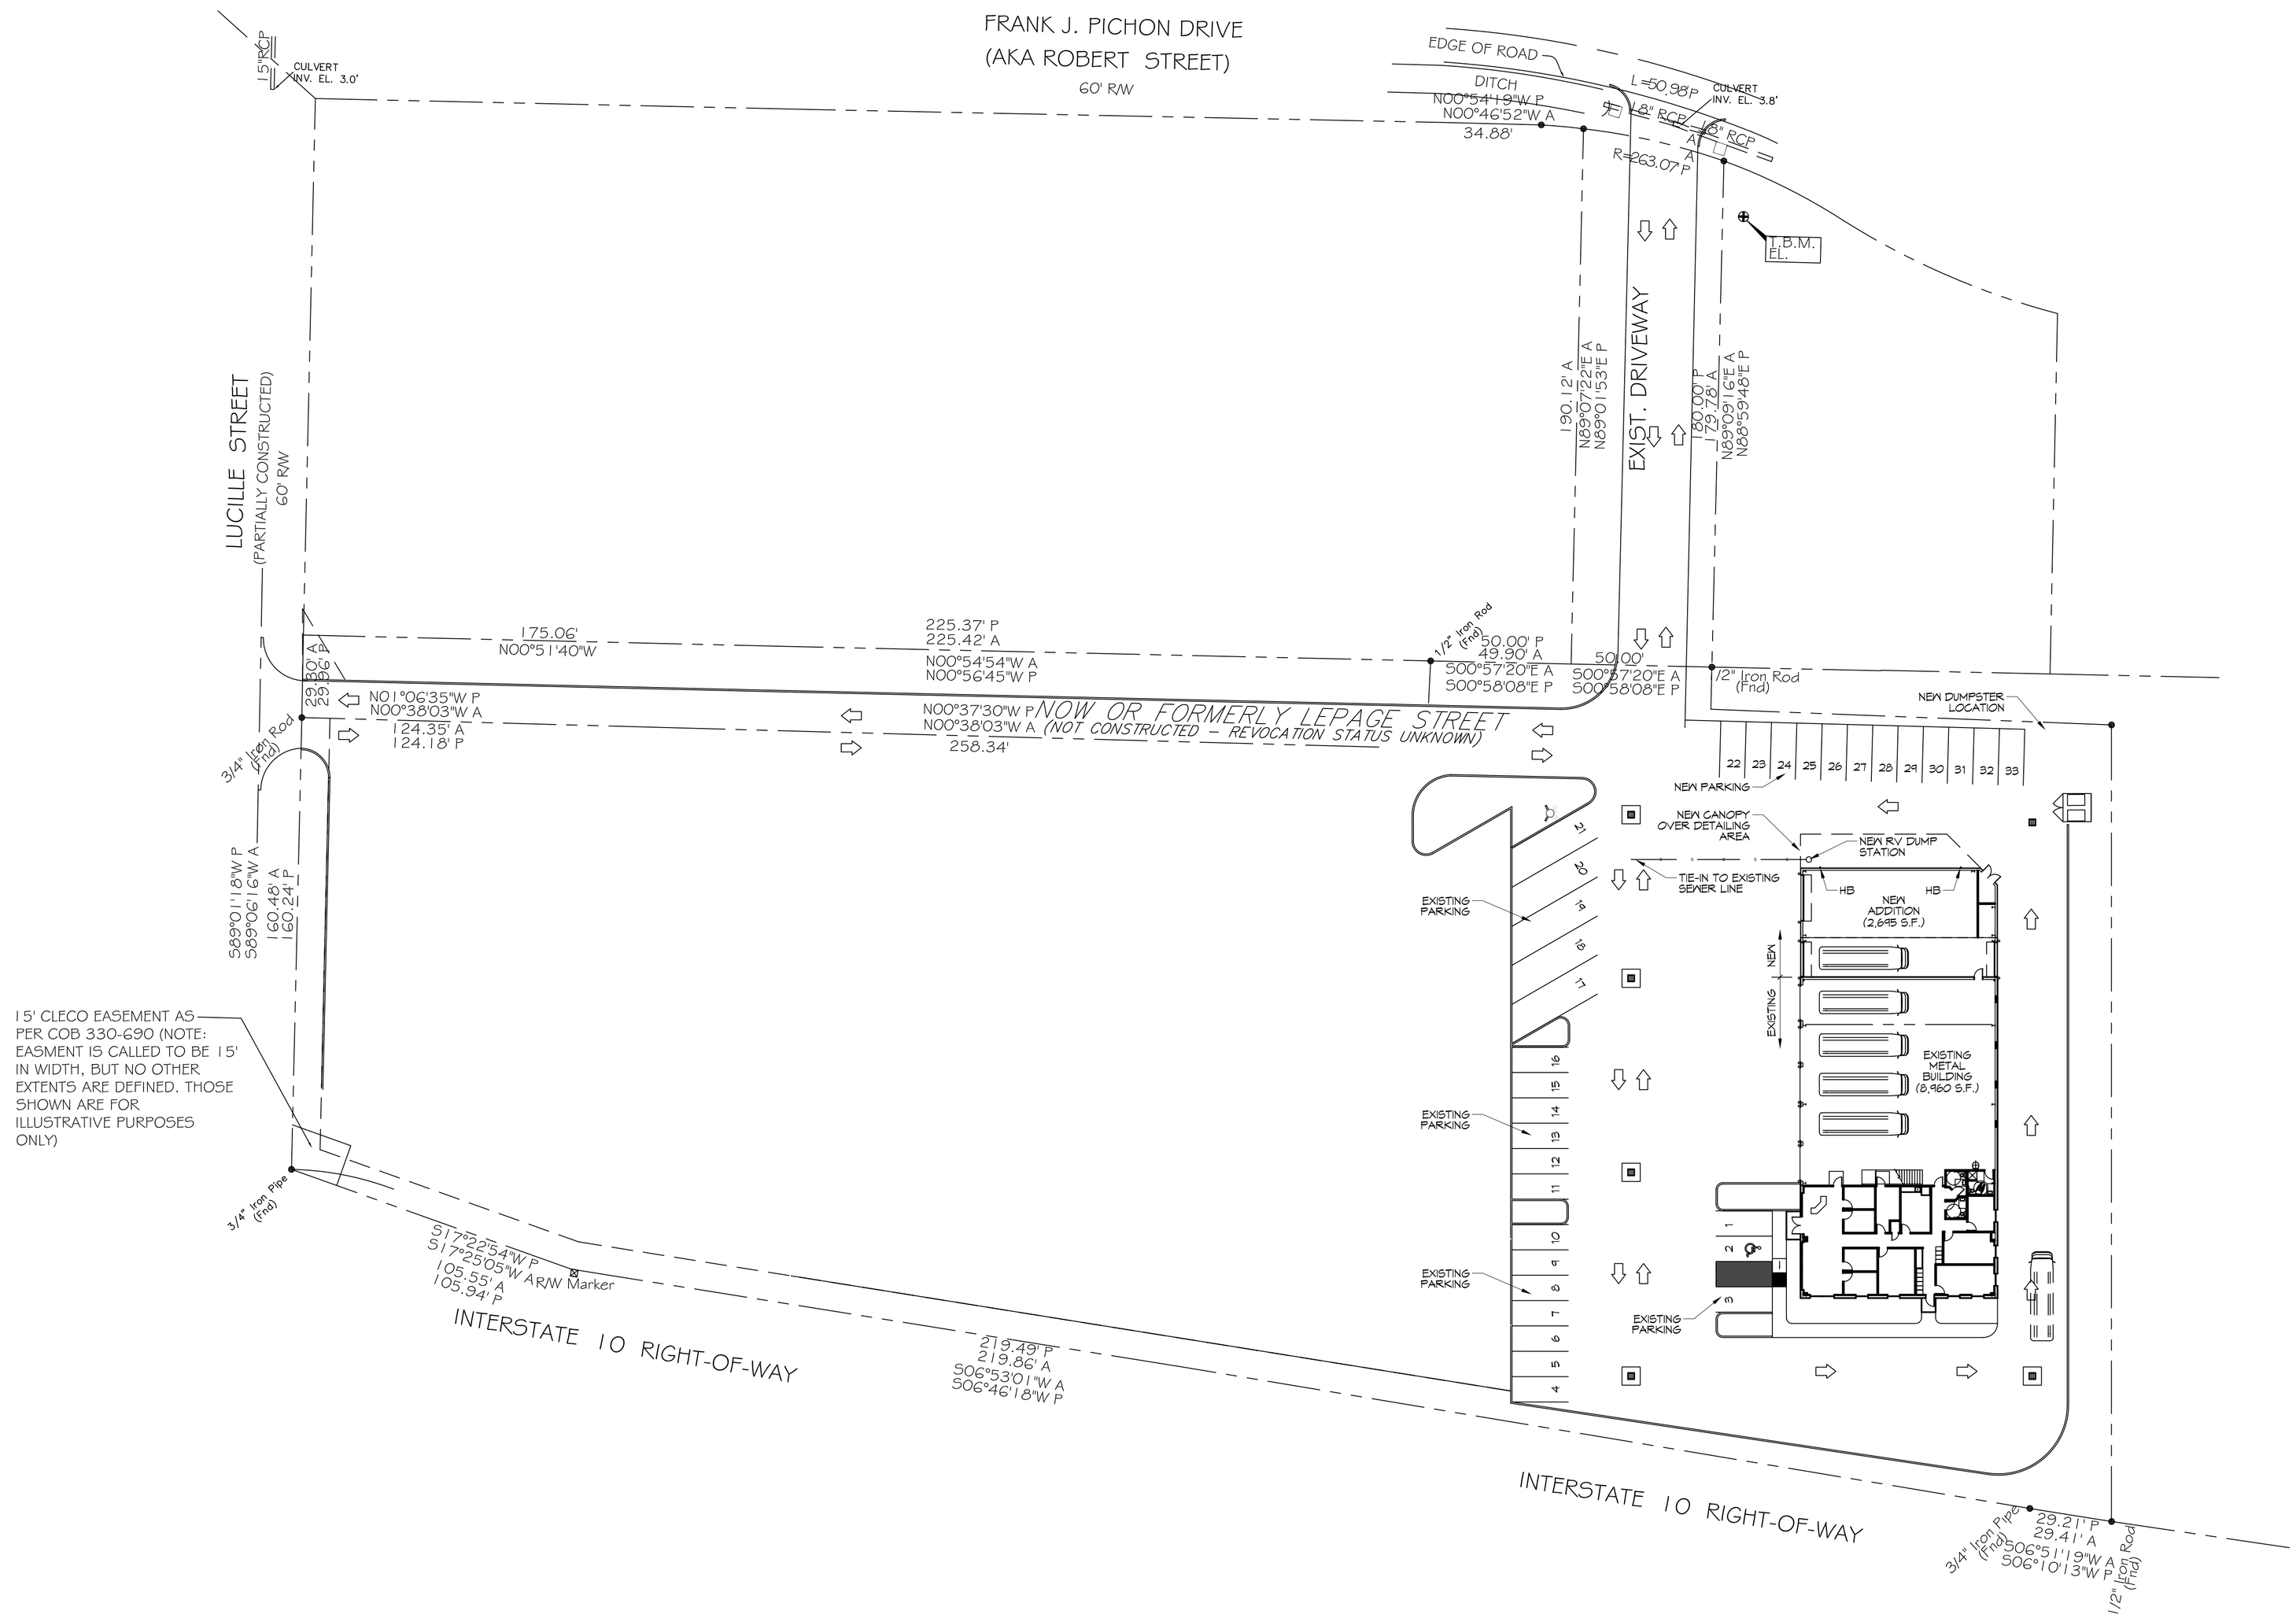

1 SITE PLAN
SCALE: 1" = 30'

DAMMON ENGINEERING, INC.
LOUISIANA & MISSISSIPPI

www.dammonengineering.com
info@dammonengineering.com
PH: 985.649.3832 F: 985.641.5950

Chief Engineer: Brian Mistich, PE
554 Old Spanish Trail
Slidell, LA 70458

#	DESCRIPTION	DATE

REVISIONS

SEAL:

PRELIMINARY NOT FOR CONSTRUCTION

BUILDING ADDITION FOR
HOTARD BUS GROUP

56946 FRANK PICHON RD.
SLIDELL, LA 70458

JOB No:	2277
DATE:	4/13/2016
DRAWN BY:	JTL/KEM
CHECKED BY:	CKD

THE DRAWINGS, SPECIFICATIONS AND SUPPLEMENTARY DOCUMENTS, INCLUDING BUT NOT LIMITED TO ELECTRONIC MEDIA, PROVIDED BY DAMMON ENGINEERING, INC. ARE THE PROPERTY OF DAMMON ENGINEERING, INC. THEY ARE NOT TO BE DISTRIBUTED OR DISCLOSED TO OTHERS, OR USED IN CONNECTION WITH ANY WORK OR PROJECT OTHER THAN THE SPECIFIC PROJECT FOR WHICH THEY HAVE BEEN PREPARED AND DELIVERED, WITHOUT THE PRIOR WRITTEN CONSENT OF DAMMON ENGINEERING, INC. © DAMMON ENGINEERING, INC.

SHEET TITLE:
SITE PLAN

DRAWING NUMBER:
C101

SHEET No: 5 of #