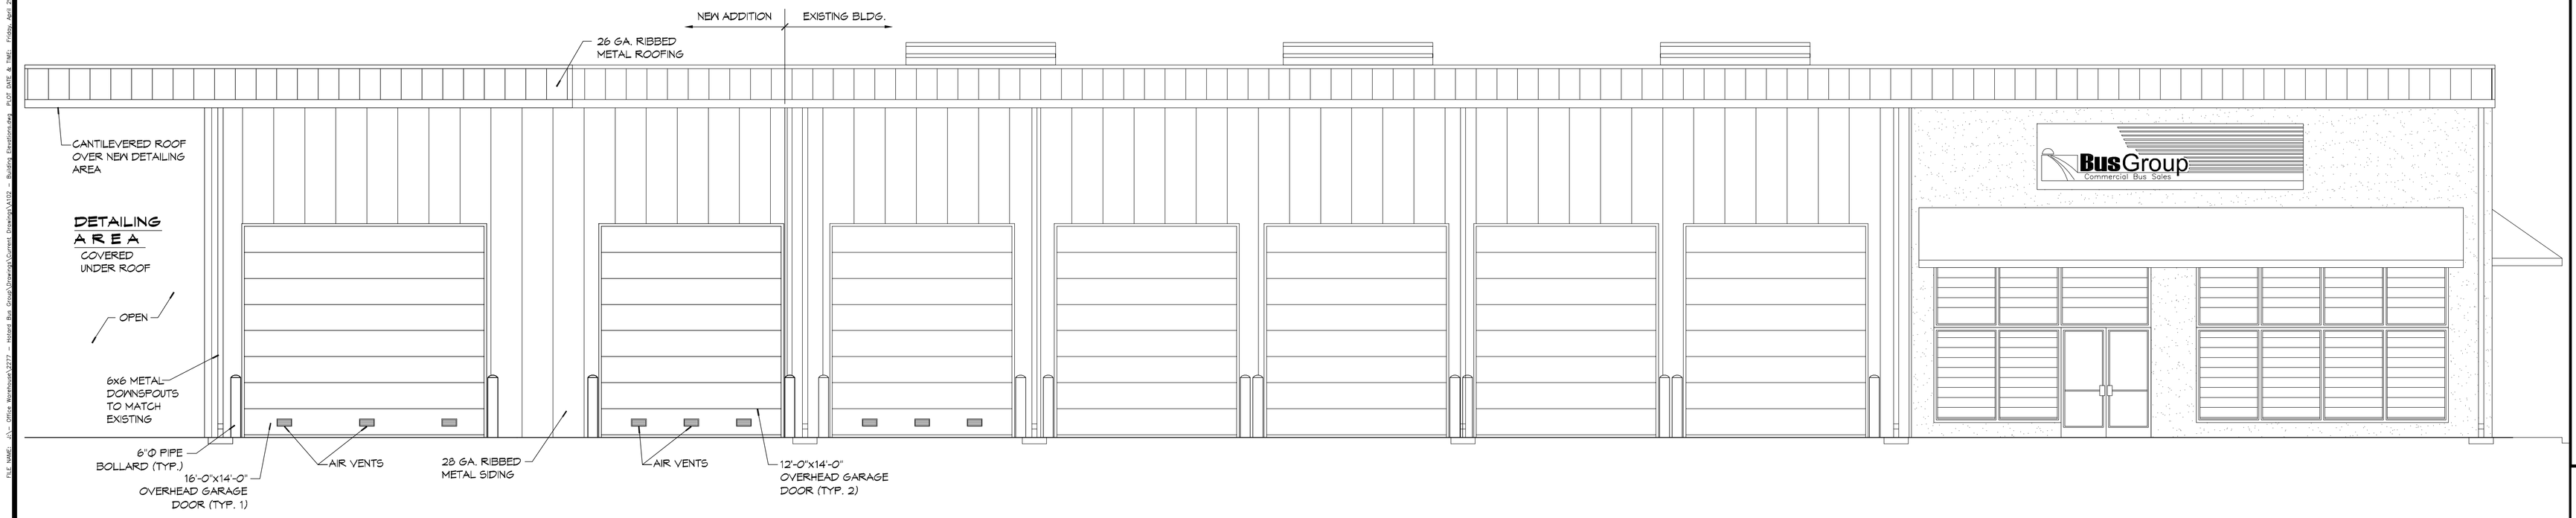

1 FRONT BUILDING ELEVATION
SCALE: 3/16" = 1'-0"

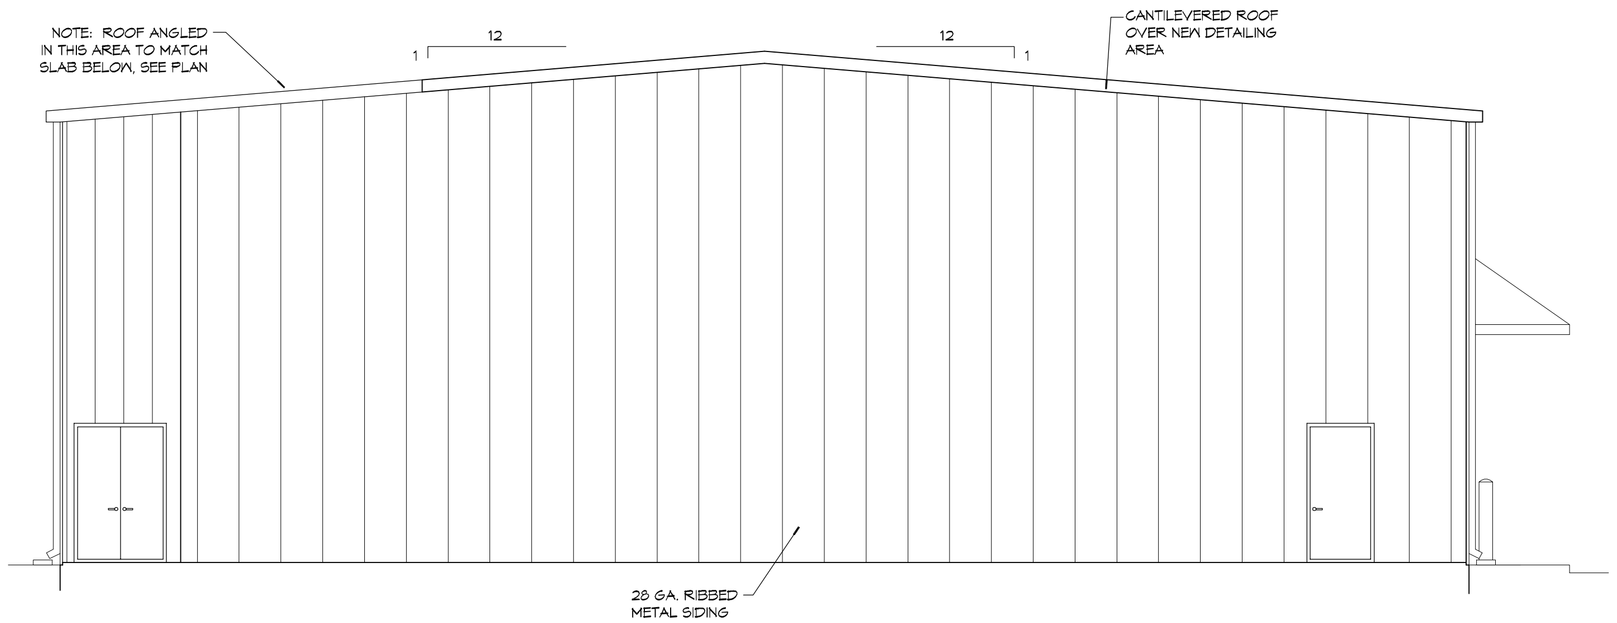

2 LEFT BUILDING ELEVATION (NEW)
SCALE: 3/16" = 1'-0"

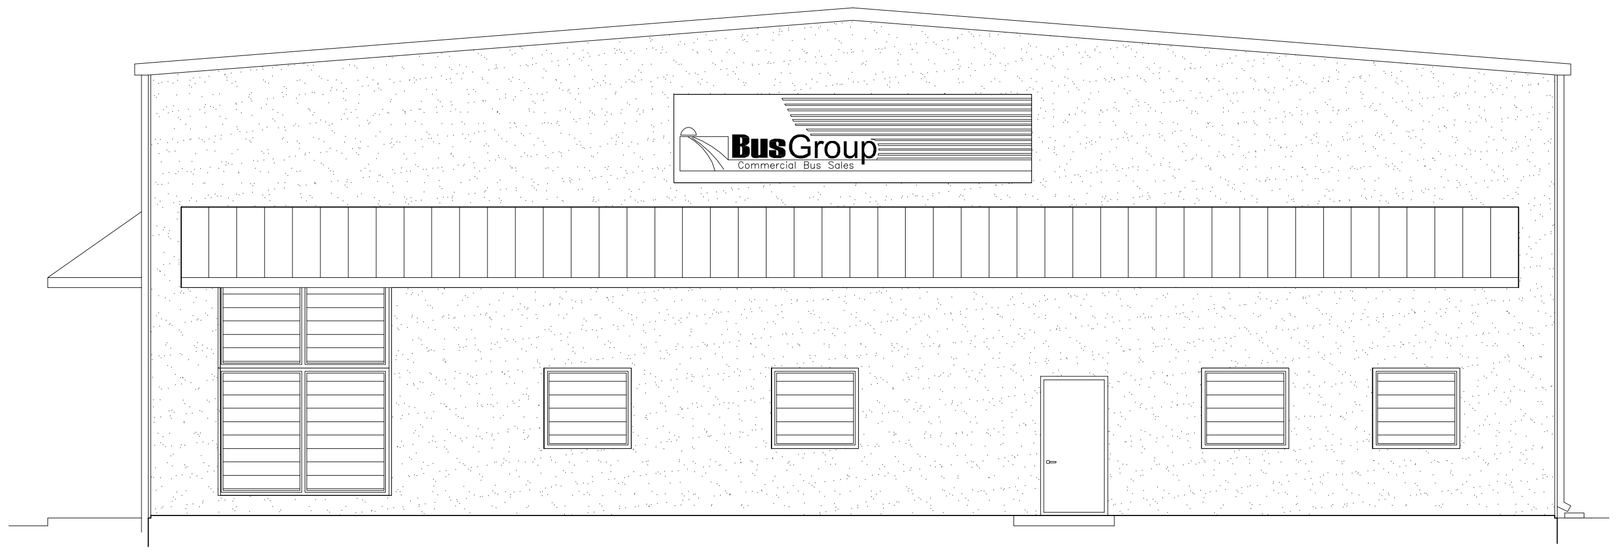

3 RIGHT BUILDING ELEVATION (EXISTING)
SCALE: 3/16" = 1'-0"

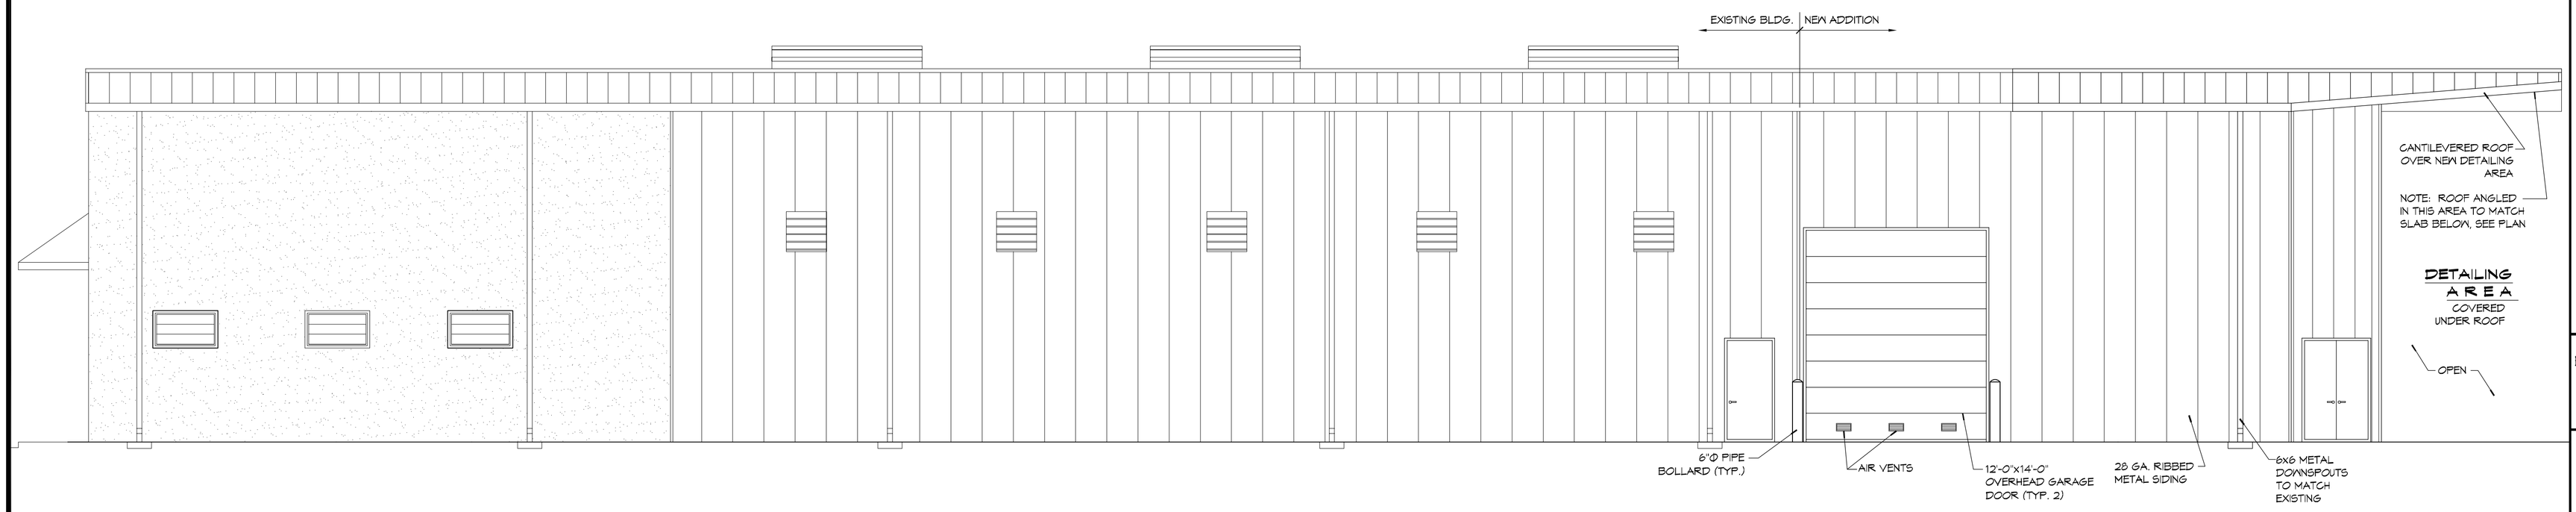

4 REAR BUILDING ELEVATION
SCALE: 3/16" = 1'-0"

DAMMON ENGINEERING, INC.
LOUISIANA & MISSISSIPPI
www.dammonengineering.com
info@dammonengineering.com
PH: 985.649.5832 F: 985.641.5950
Chief Engineer: Brian Mistich, PE
554 Old Spanish Trail
Slidell, LA 70458

REVISIONS

#	DESCRIPTION	DATE

SEAL:

BUILDING ADDITION FOR
HOTARD BUS GROUP
56596 FRANK PICHON RD.
SLIDELL, LA 70458

JOB No:	2277
DATE:	04/27/2016
DRAWN BY:	JTL
CHECKED BY:	JMS

These drawings and specifications are the property of Dammon Engineering and shall not be reproduced or used for other projects or disclosed to others for any purpose without the written consent of Dammon Engineering. The reproducing, copying or assuming authorship of these documents without written consent of Dammon Engineering is a violation of the Louisiana Revised Statutes Title 37 Chapter 38 Section 3151-3161.

SHEET TITLE:
BUILDING ELEVATION

DRAWING NUMBER:
A102

SHEET No: 5 of 6