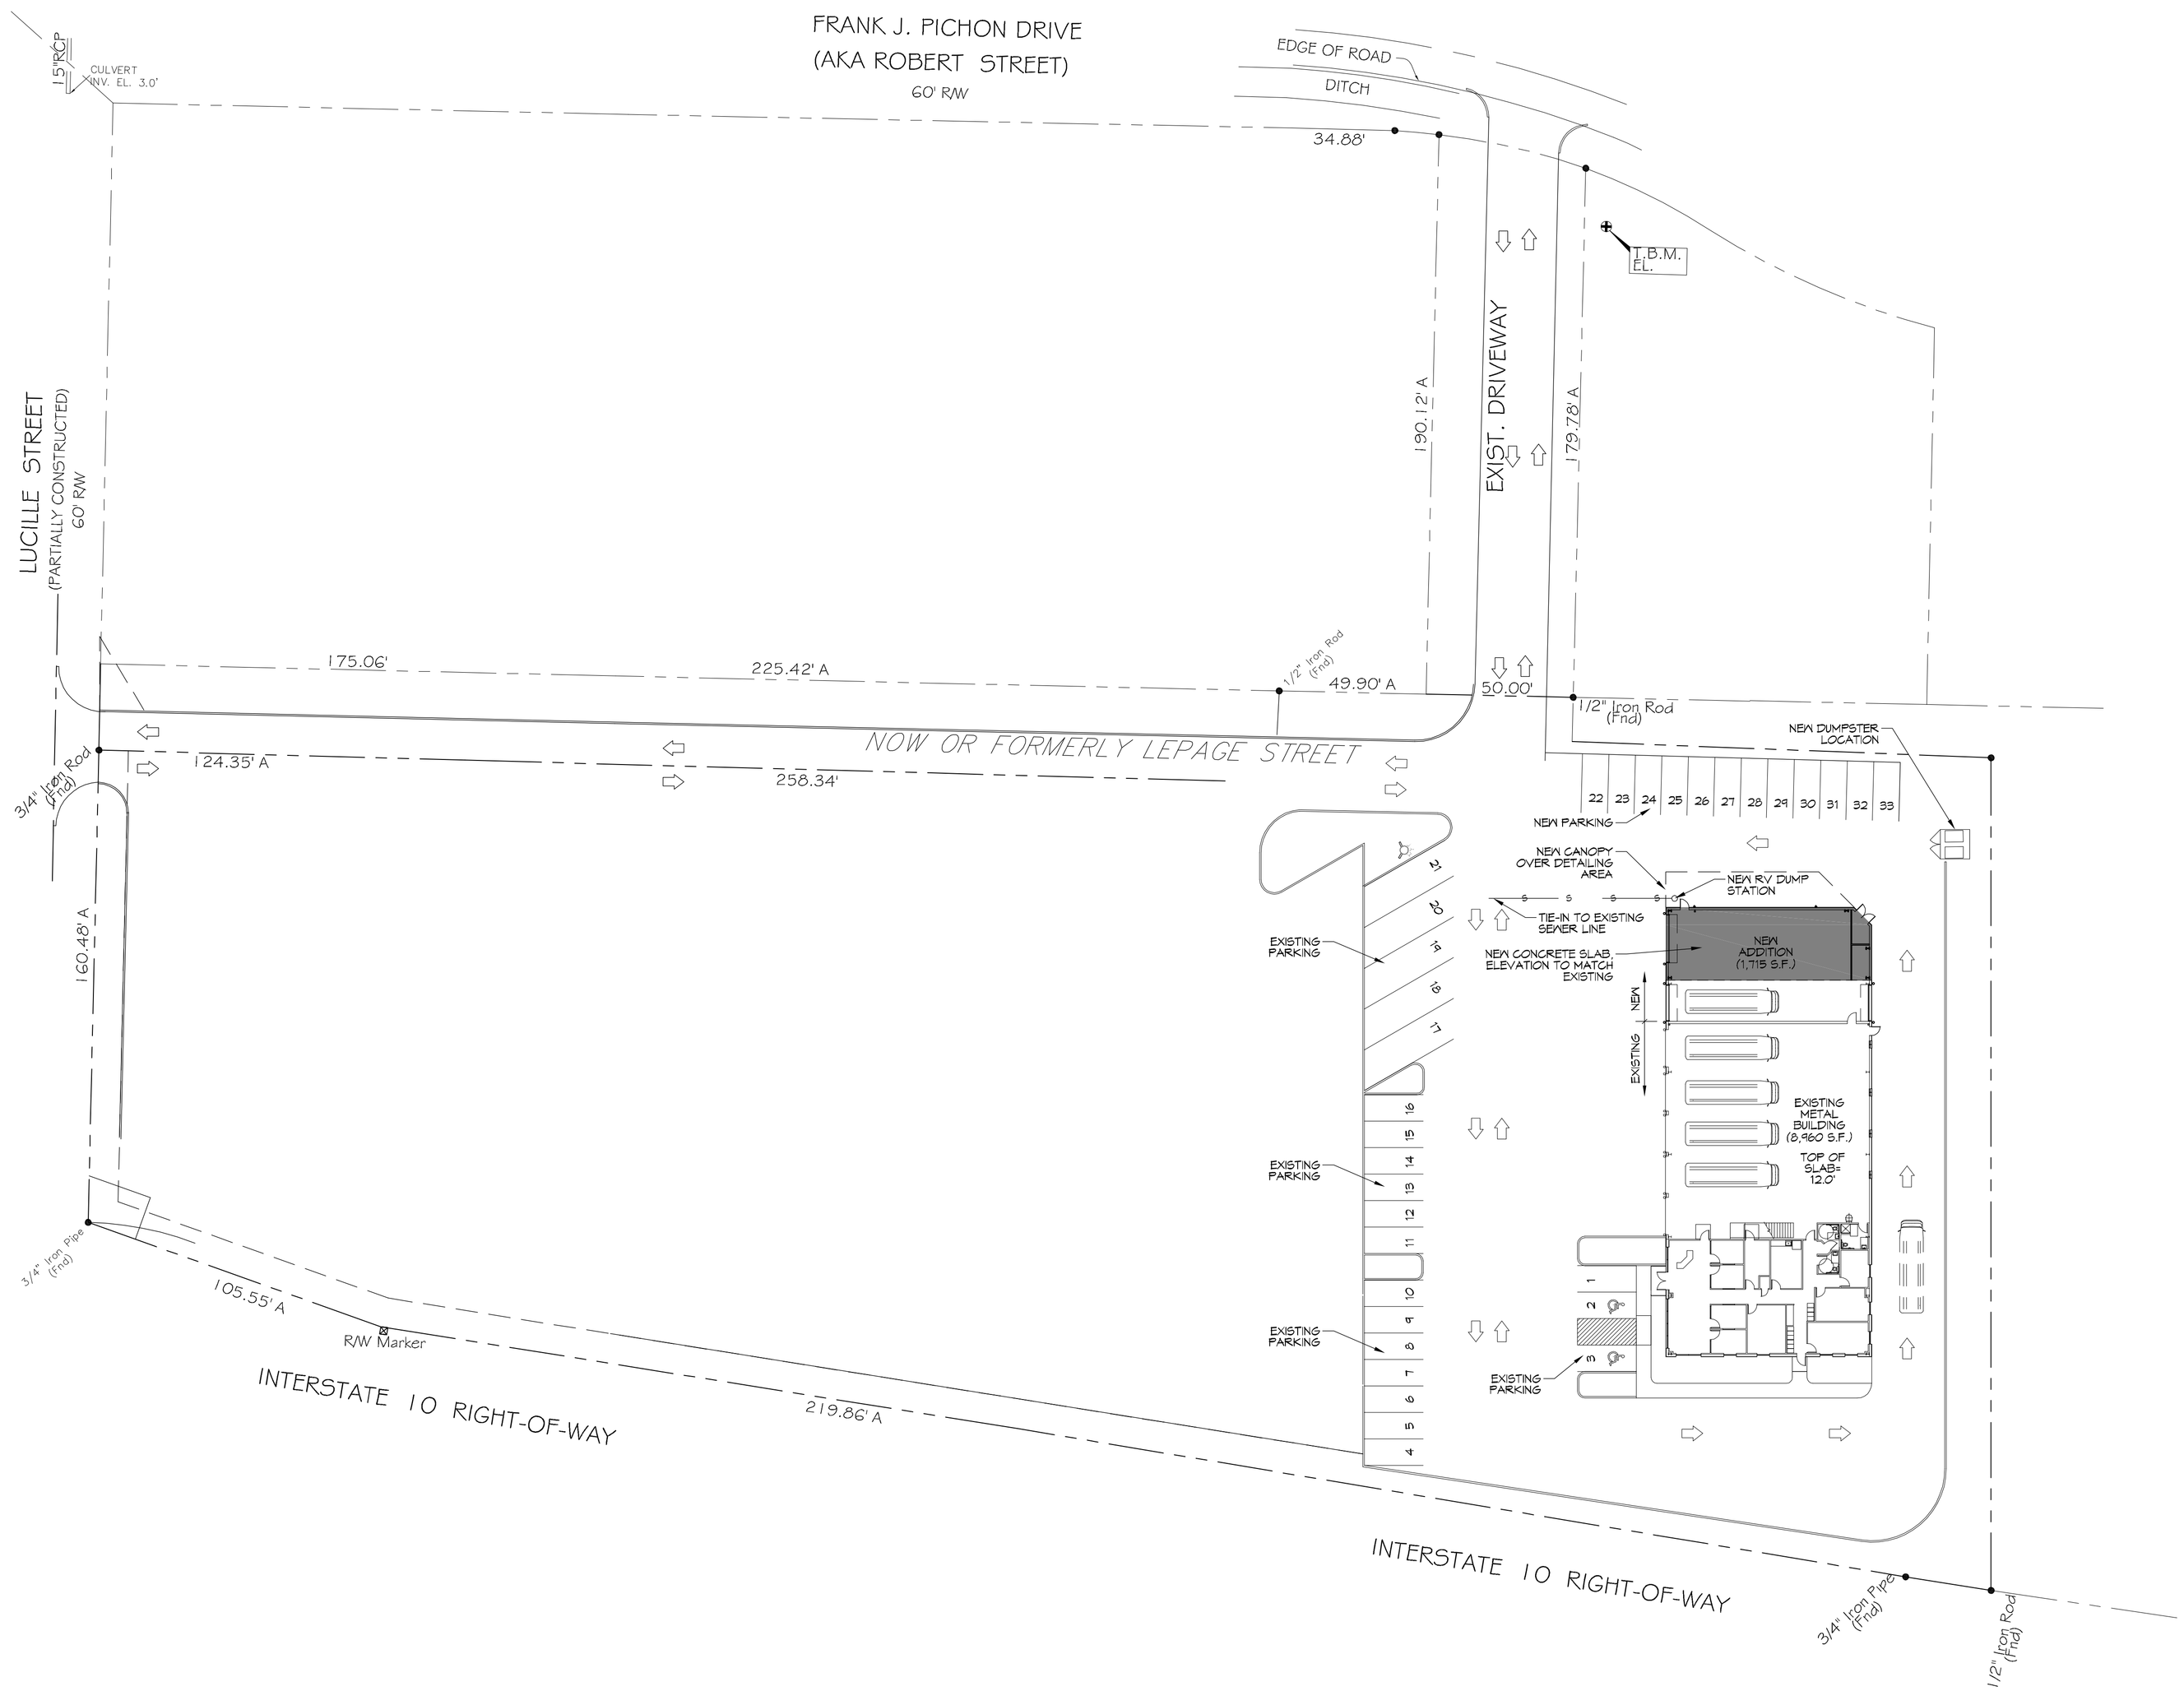

N

1 SITE PLAN

SCALE: 1" = 30'

DAMMON ENGINEERING, INC.
LOUISIANA & MISSISSIPPI

www.dammonengineering.com
info@dammonengineering.com
PH: 985.649.3832 F: 985.641.5950

Chief Engineer: Brian Mistich, PE
554 Old Spanish Trail
Slidell, LA 70458

REVISIONS

#	DESCRIPTION	DATE

SEAL:

BUILDING ADDITION FOR
HOTARD BUS GROUP

5696 FRANK PICHON RD.
SLIDELL, LA 70458

JOB No:	2277	DATE:	04/27/2016
DRAWN BY:	JTL	CHECKED BY:	JMS

These plans, specifications and reports, or copies thereof, are the property of Dammon Engineering, Inc. and shall not be used by any person except with the express permission of Dammon Engineering, Inc. Any reproduction or distribution by others, or work in connection with any work or project other than the specific project for which they were prepared and delivered by Dammon Engineering, Inc. is prohibited. Visual contact with these plans, specifications and reports shall constitute prima facie evidence of acceptance of these restrictions.

SHEET TITLE:
SITE PLAN

DRAWING NUMBER:
C101

SHEET No: 2 of 6