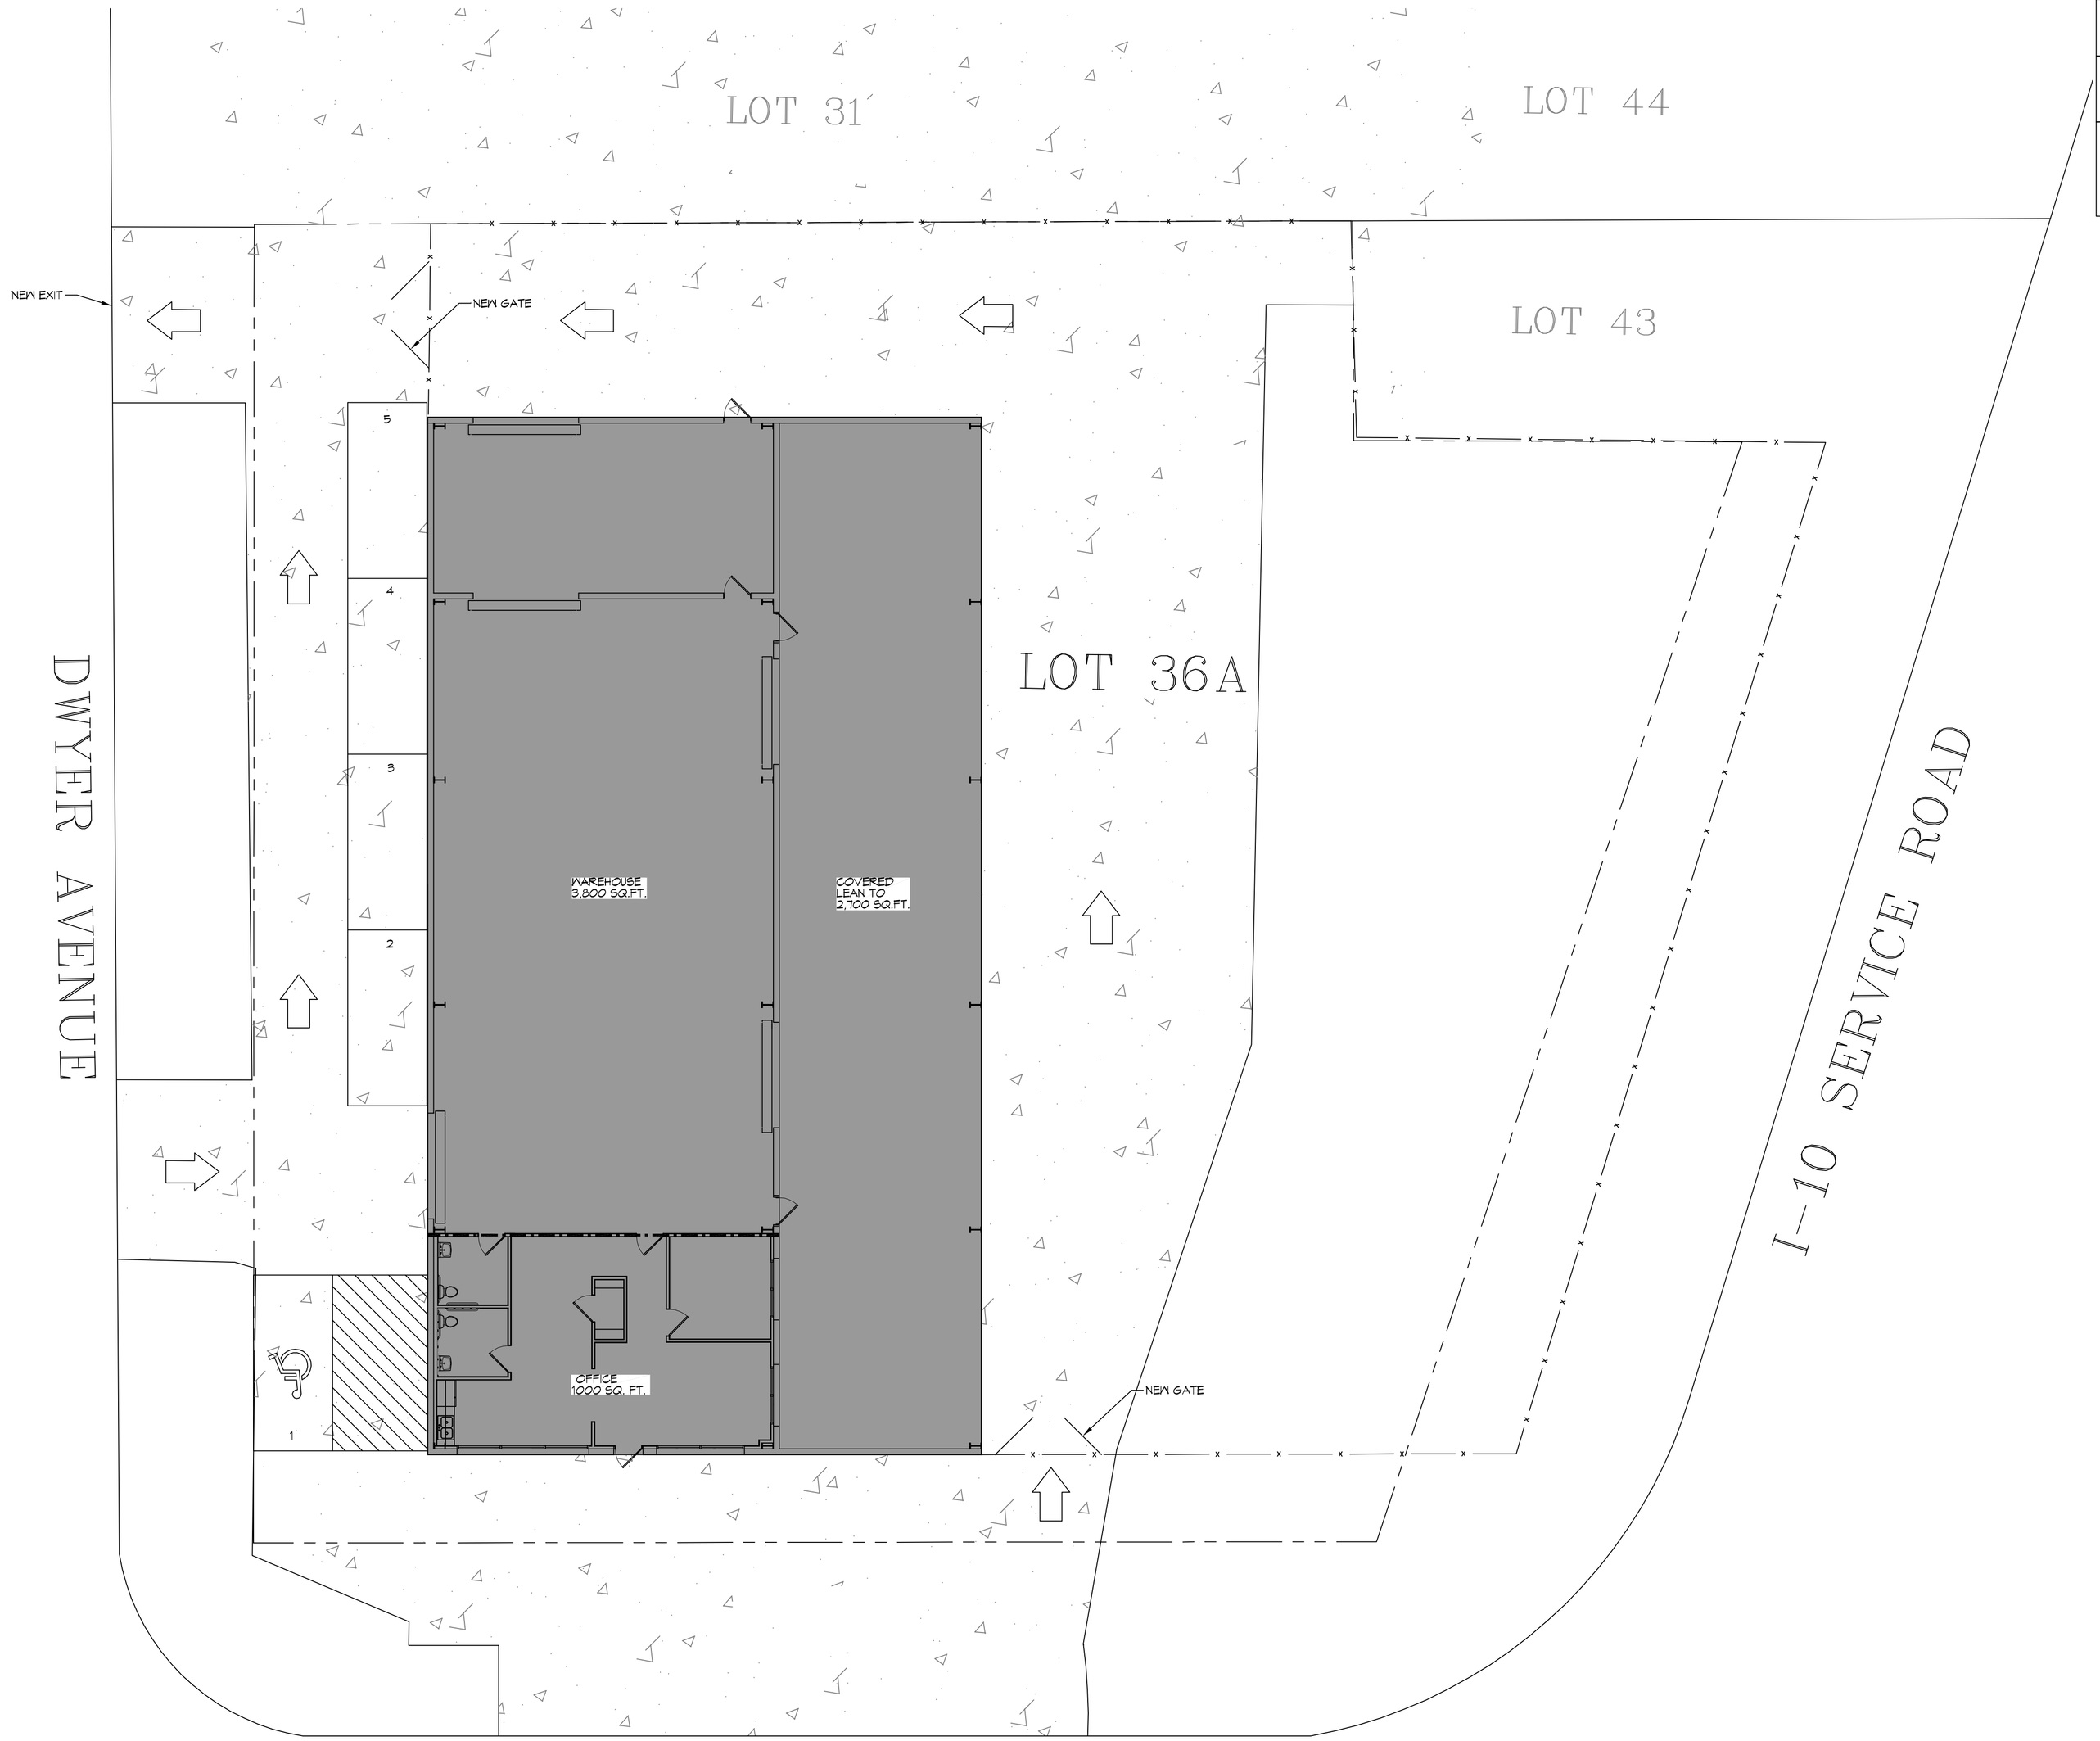

1 SITE PLAN
SCALE: 1" = 10'-0"

PLANNING

LOT 36A
ZONED C-4
HIGHWAY COMMERCIAL

PARKING

1 SPACE PER 300 SQ. FT. OF SHOWROOM
AREA: 1000 / 300 = 3 REQUIRED
1 SPACE PER 1000 SQ. FT. OF WAREHOUSE
AREA: 3800 / 1000 = 4 REQUIRED
TOTAL OF 5 PARKING SPACES PROVIDED

DAMMON ENGINEERING, INC.
LOUISIANA & MISSISSIPPI
www.dammonengineering.com
info@dammonengineering.com
PH: 985.649.5832
Chief Engineer: Brian Mistich, PE
554 Old Spanish Trail
Slidell, LA 70458

REVISIONS

#	DESCRIPTION	DATE

SEAL:

OFFICE WAREHOUSE BUILDOUT

SURGI INVESTMENTS

38255
COAST BLVD.
SLIDELL, LA

JOB No:	????
DATE:	07-17-2014
DRAWN BY:	CAD
CHECKED BY:	JMS

This drawing is an instrument of service and is the property of Dammon Engineering Corporation. Reproduction or publication of this drawing, in whole or in part, without the written permission of Dammon Engineering Corporation is prohibited. Any alterations or reproductions of this drawing, or any part thereof, shall bear the statement: "Based on a drawing by Dammon Engineering Corporation, Slidell, Louisiana."

SHEET TITLE:
SITE PLAN

DRAWING NUMBER:
C101

SHEET No: 1 of 1