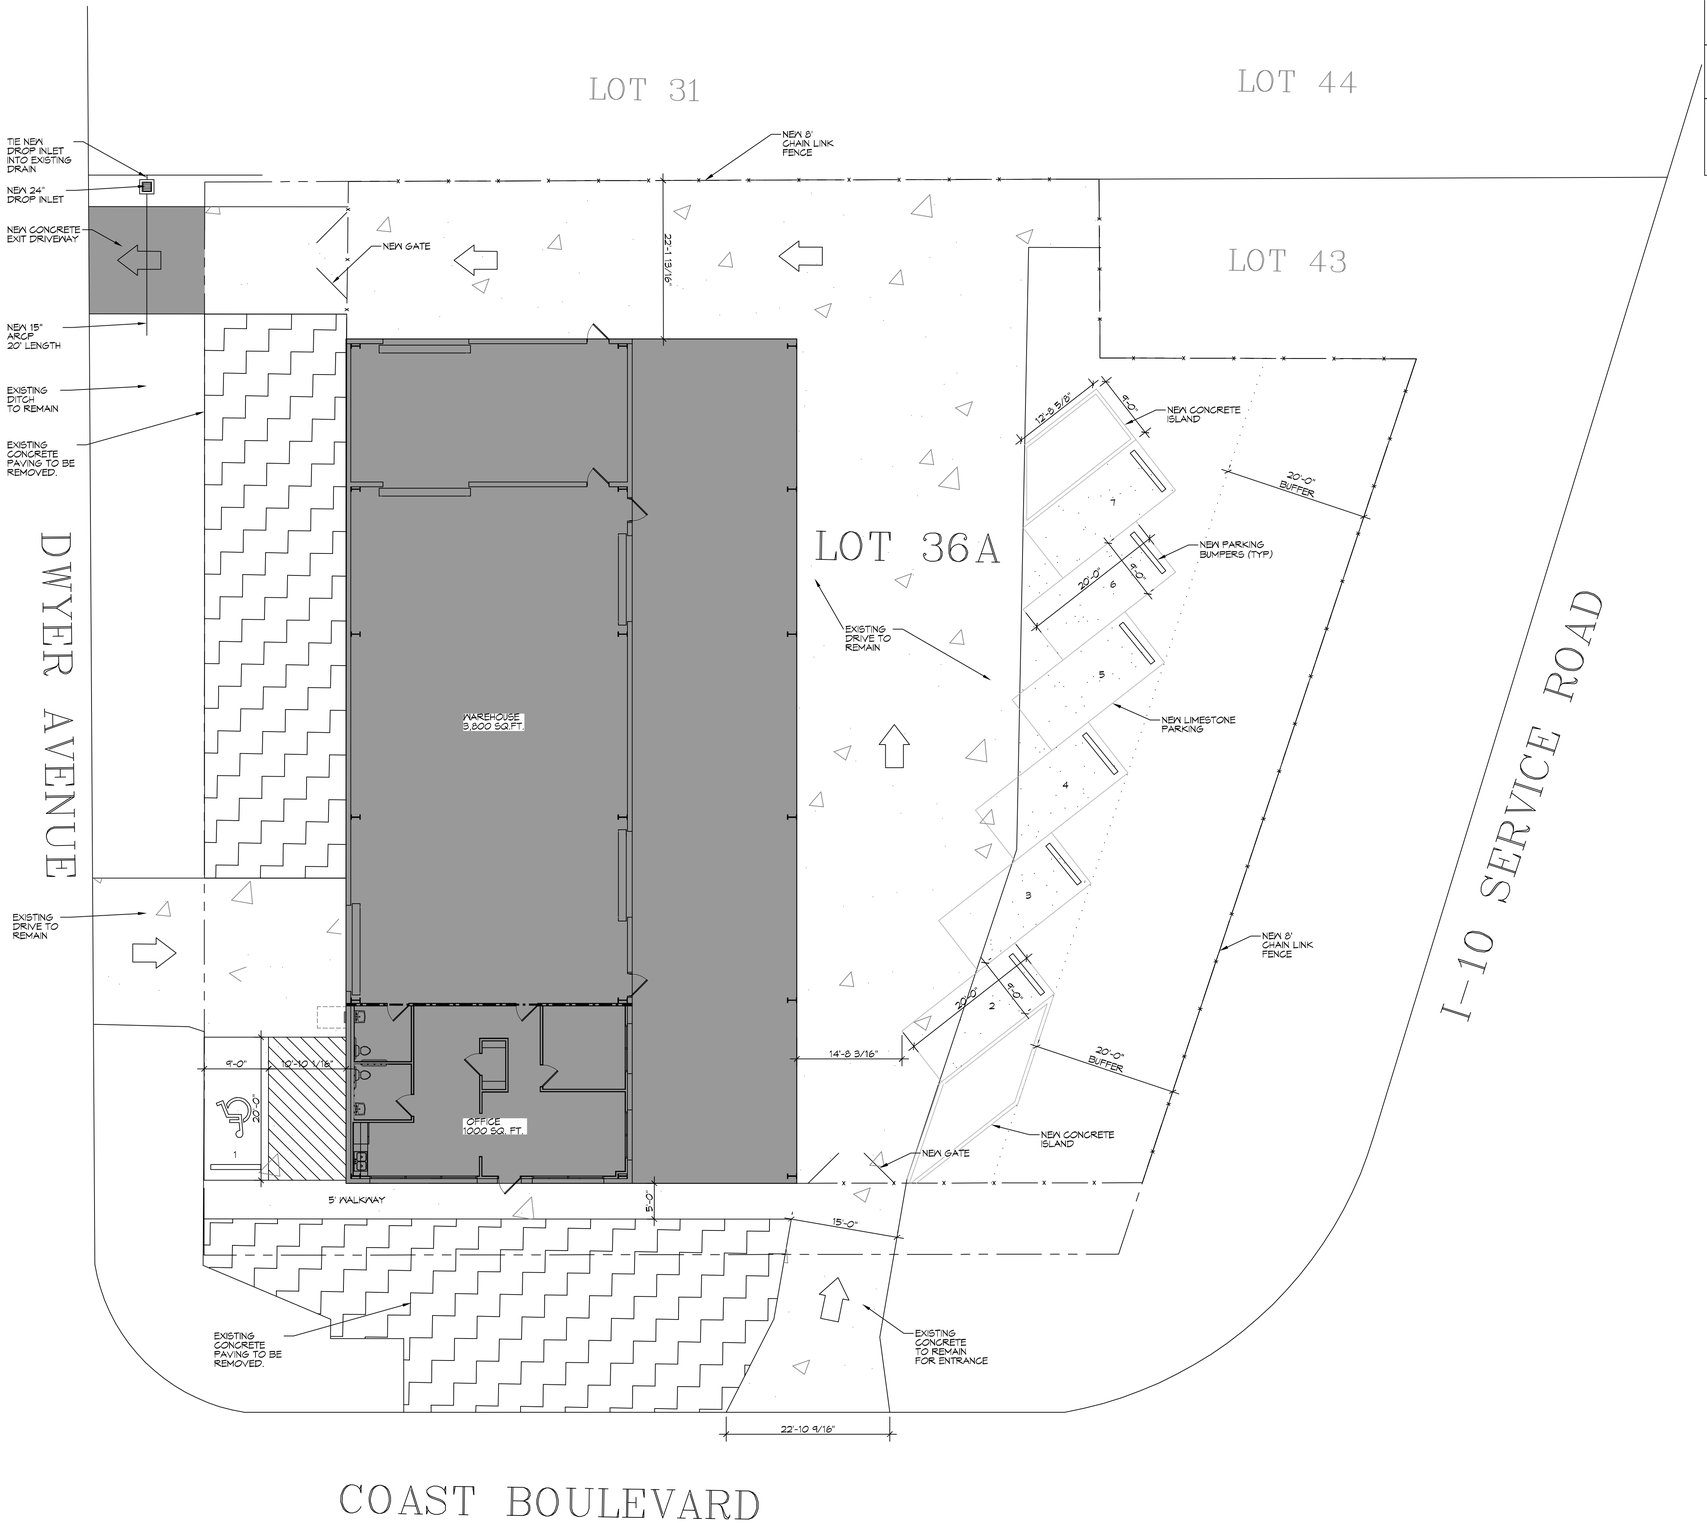

6 SITE PLAN
SCALE: 1" = 10'-0"

PLANNING

LOT 36A
ZONED I
HIGHWAY COMMERCIAL

PARKING

1 SPACE PER 350 SQ. FT. OF SHOWROOM
AREA: 1000 / 350 = 3 REQUIRED
1 SPACE PER 1000 SQ. FT. OF WAREHOUSE
AREA: 3800 / 1000 = 4 REQUIRED
TOTAL OF 7 PARKING SPACES PROVIDED

DAMMON ENGINEERING, INC.
LOUISIANA & MISSISSIPPI
www.dammonengineering.com
info@dammonengineering.com
PH: 985.649.5832
Chief Engineer: Brian Mistich, PE
554 Old Spanish Trail
Slidell, LA 70458

REVISIONS

#	DESCRIPTION	DATE

SEAL:

OFFICE WAREHOUSE RENOVATION
SURGI INVESTMENTS
39255 COAST BLVD.
SLIDELL, LA

JOB No:	2295
DATE:	08-29-2014
DRAWN BY:	CAD
CHECKED BY:	JMS

This data is provided as a service to clients, and is not to be used for commercial purposes. Dammon Engineering, Inc. makes no warranties, express or implied, as to the accuracy of the data provided, its fitness for a particular purpose, its suitability for use in connection with any work or projects other than those specifically contemplated at the time of its preparation, or its merchantability. Dammon Engineering, Inc. assumes no responsibility for any work or projects other than those specifically contemplated at the time of its preparation. Copyright © 2014 Dammon Engineering, Inc. All rights reserved.

SHEET TITLE:
SITE PLAN

DRAWING NUMBER:
C101

SHEET No: 3 of 8