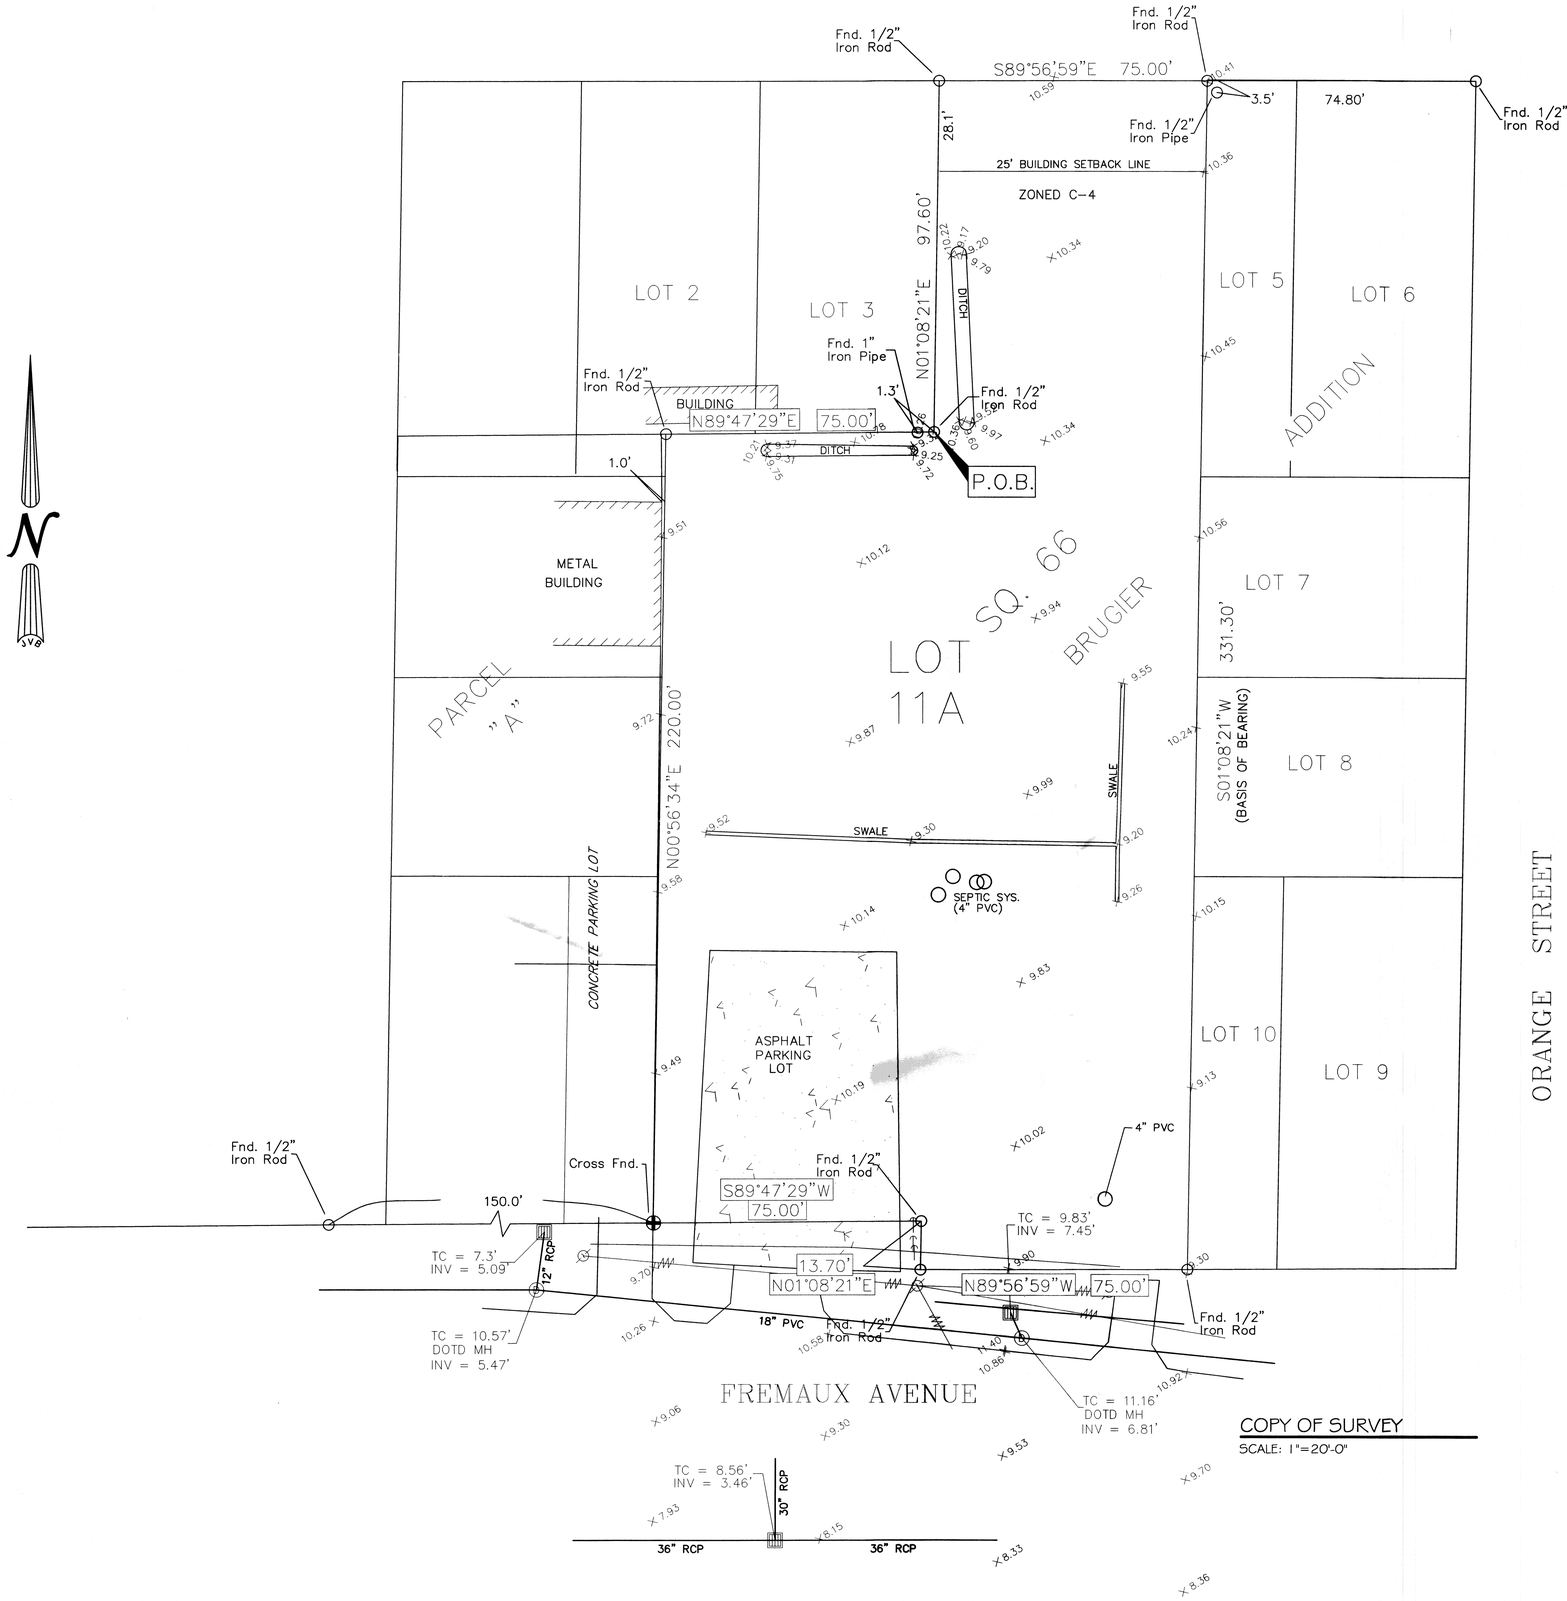

COPY OF SURVEY

SCALE: 1"=20'-0"

432238

REVIEWED FOR
STATE FIRE MARSHAL
AS PER REVIEW LETTER
BY: WILLIAM D. JONES, ARCHITECT, CBO

DAMMON ENGINEERING, INC.
Architects & Engineers

dammoneng@aol.com
dammoneng@bellsouth.net
PHONE: 985-649-5832
FAX: 985-641-5950

CHIEF ENGINEER: EMMETT DAMMON, P.E.
CHIEF ARCHITECT: KEVIN KINCHEN
554 OLD SPANISH TRAIL
SLIDELL, LA 70458

BULK SYSTEM'S NEW OFFICE/WAREHOUSE BUILDING

1226 FREMEAUX AVENUE
SLIDELL, LOUISIANA 70458

JOB No:	DATE:	CHECKED BY:
2173	04-18-2013	
DRAWN BY: JTL		

The above drawings and specifications, designs and ideas herein represented are the property of Dammon Engineering, Inc. and shall remain the property of Dammon Engineering, Inc. and are to be returned upon request. Any reproduction, copy or use of or disclosure to any party or persons other than those for which they are intended is prohibited. These drawings and specifications were prepared and developed exclusively for use on this project and are not to be used on any other project without written consent of Dammon Engineering, Inc. Visual contact with these drawings or specifications shall constitute conclusive evidence of acceptance of these restrictions.

#	DESCRIPTION	DATE
REVISIONS		

KEVIN J. KINCHEN
No. 8179
STATE OF LOUISIANA
REGISTERED ARCHITECT
4/30/13

COPY OF SURVEY

SHEET No: 2 OF 20

C1