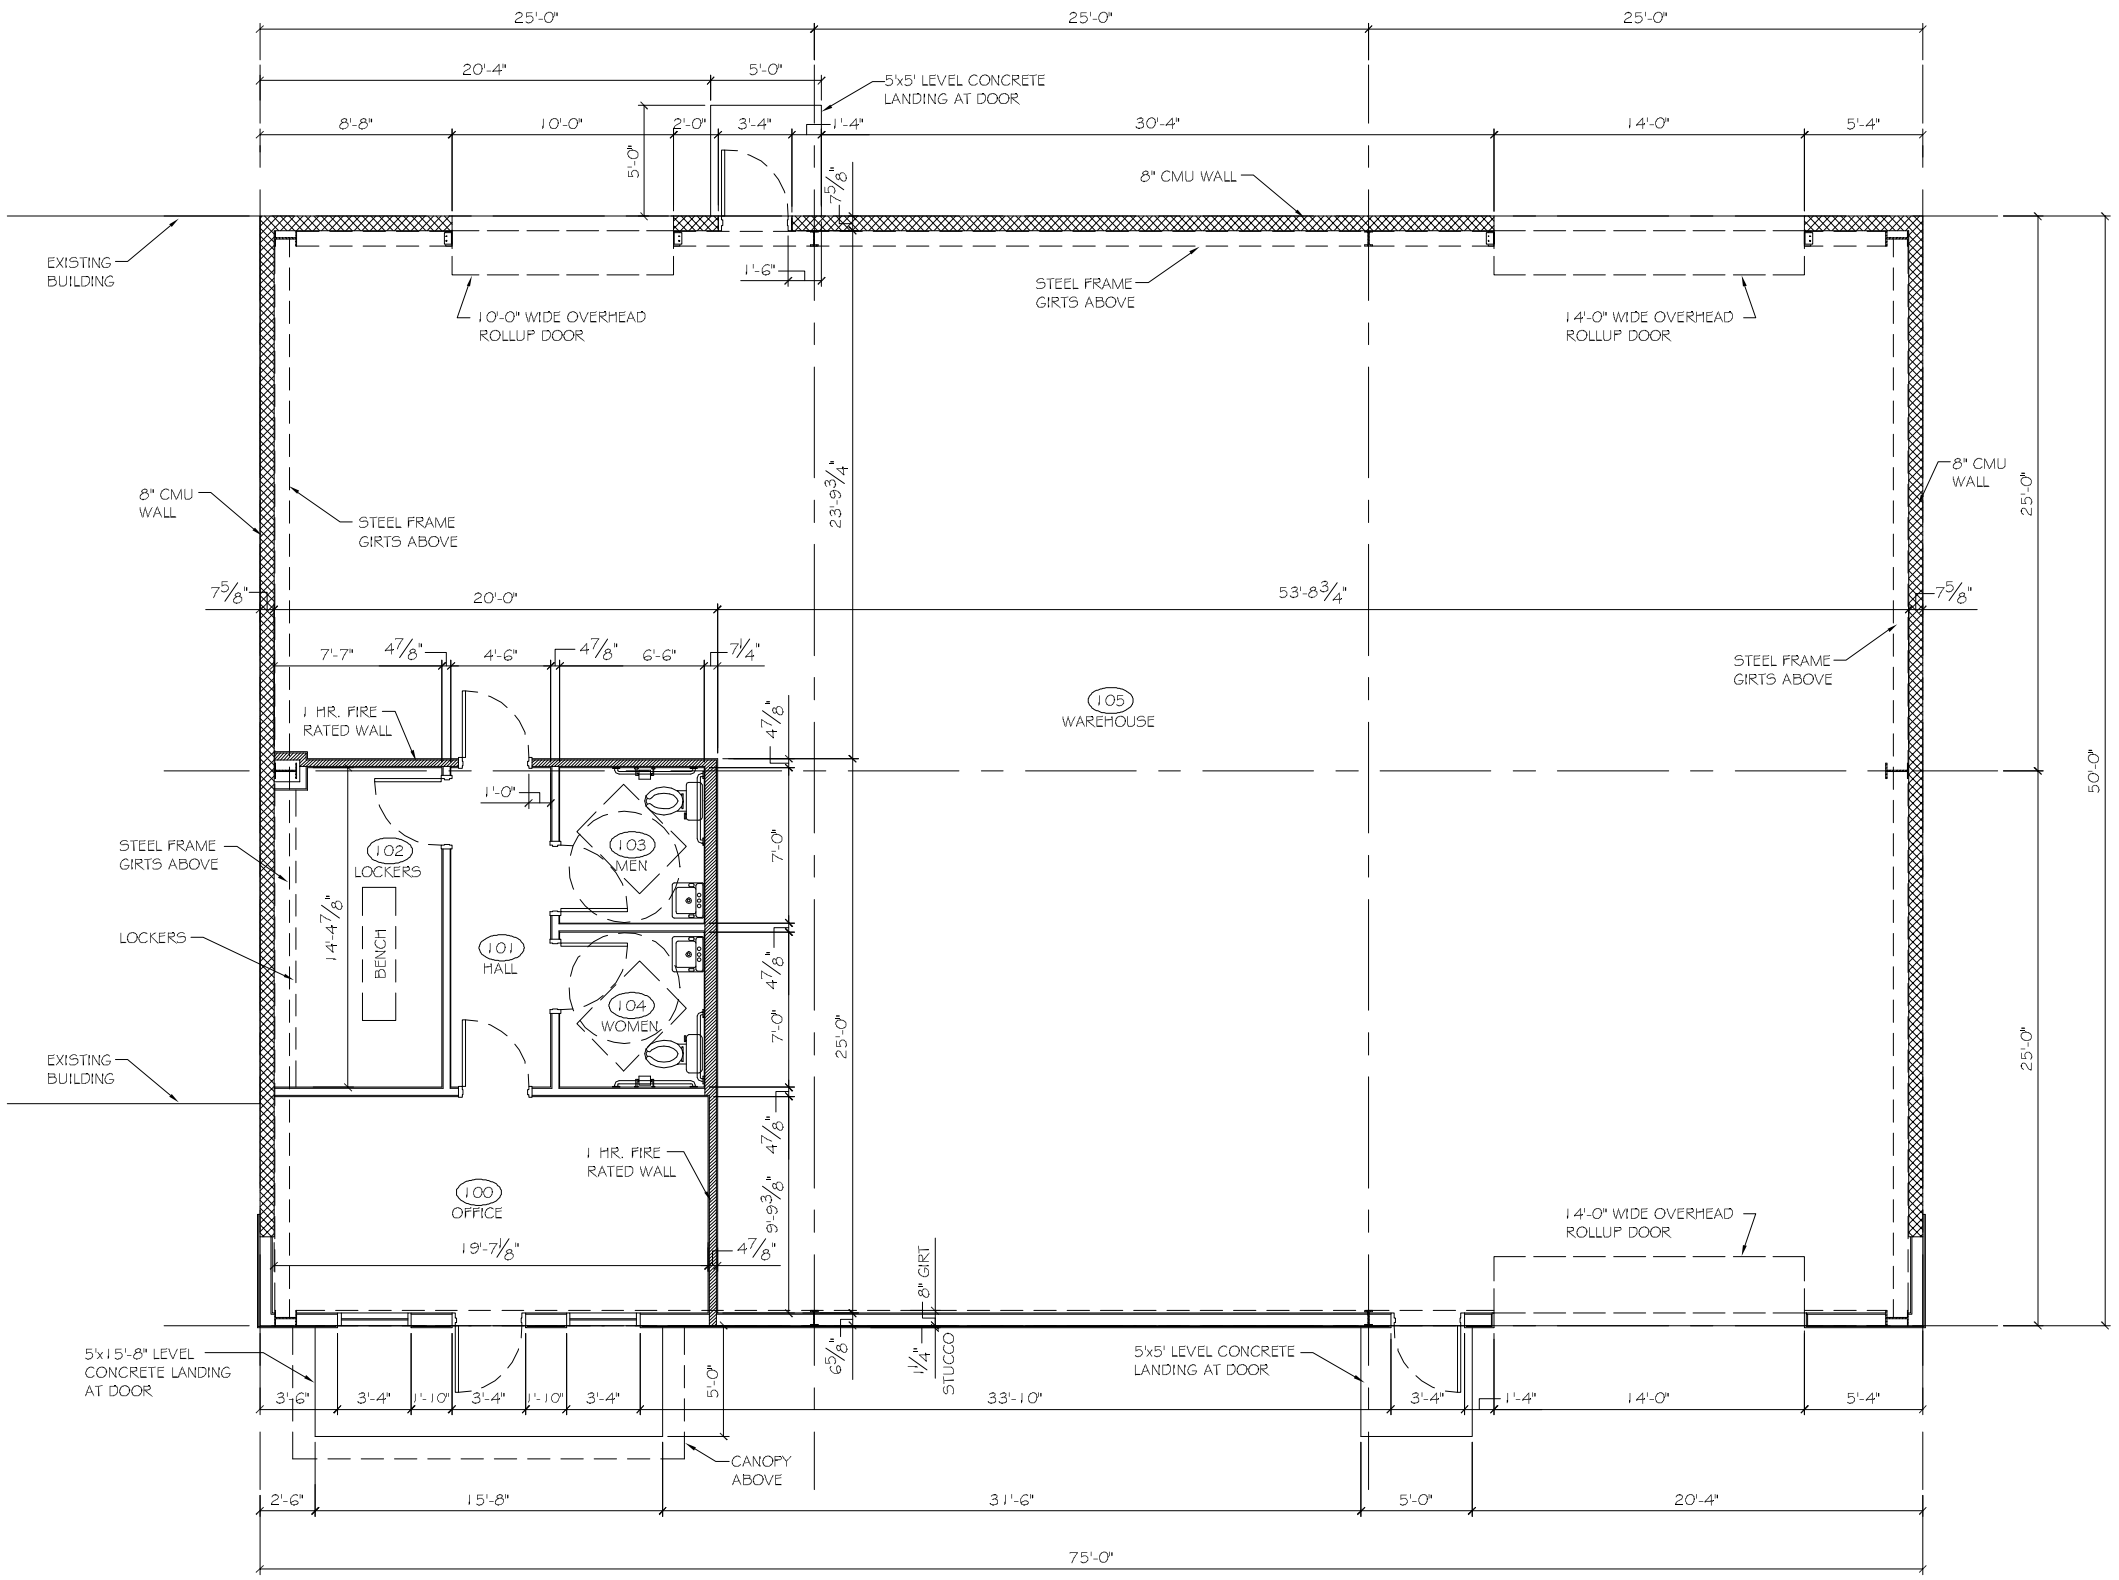

FIRST FLOOR PLAN

SCALE: 1/4"=1'-0"

DAMMON ENGINEERING, INC.
Architects & Engineers

dammonengineering.com
dammonc@cox.net
PHONE: 985-649-5032
FAX: 985-641-5950

CHIEF ENGINEER: EVERETT DAMMON, P.E.
CHIEF ARCHITECT: DEVIN KINCPEN
5544 OLD SPANISH TRAIL
SLIDELL, LA 70458

BULK SYSTEMS NEW OFFICE/WAREHOUSE BUILDING

FREMEAUX
SLIDELL, LOUISIANA

DATE: 01-09-2013

JOB No:

CHECKED BY:

DRAWN BY: JTL

#	DESCRIPTION	DATE
	REVISIONS	

FLOOR PLAN

SHEET No: OF

A1