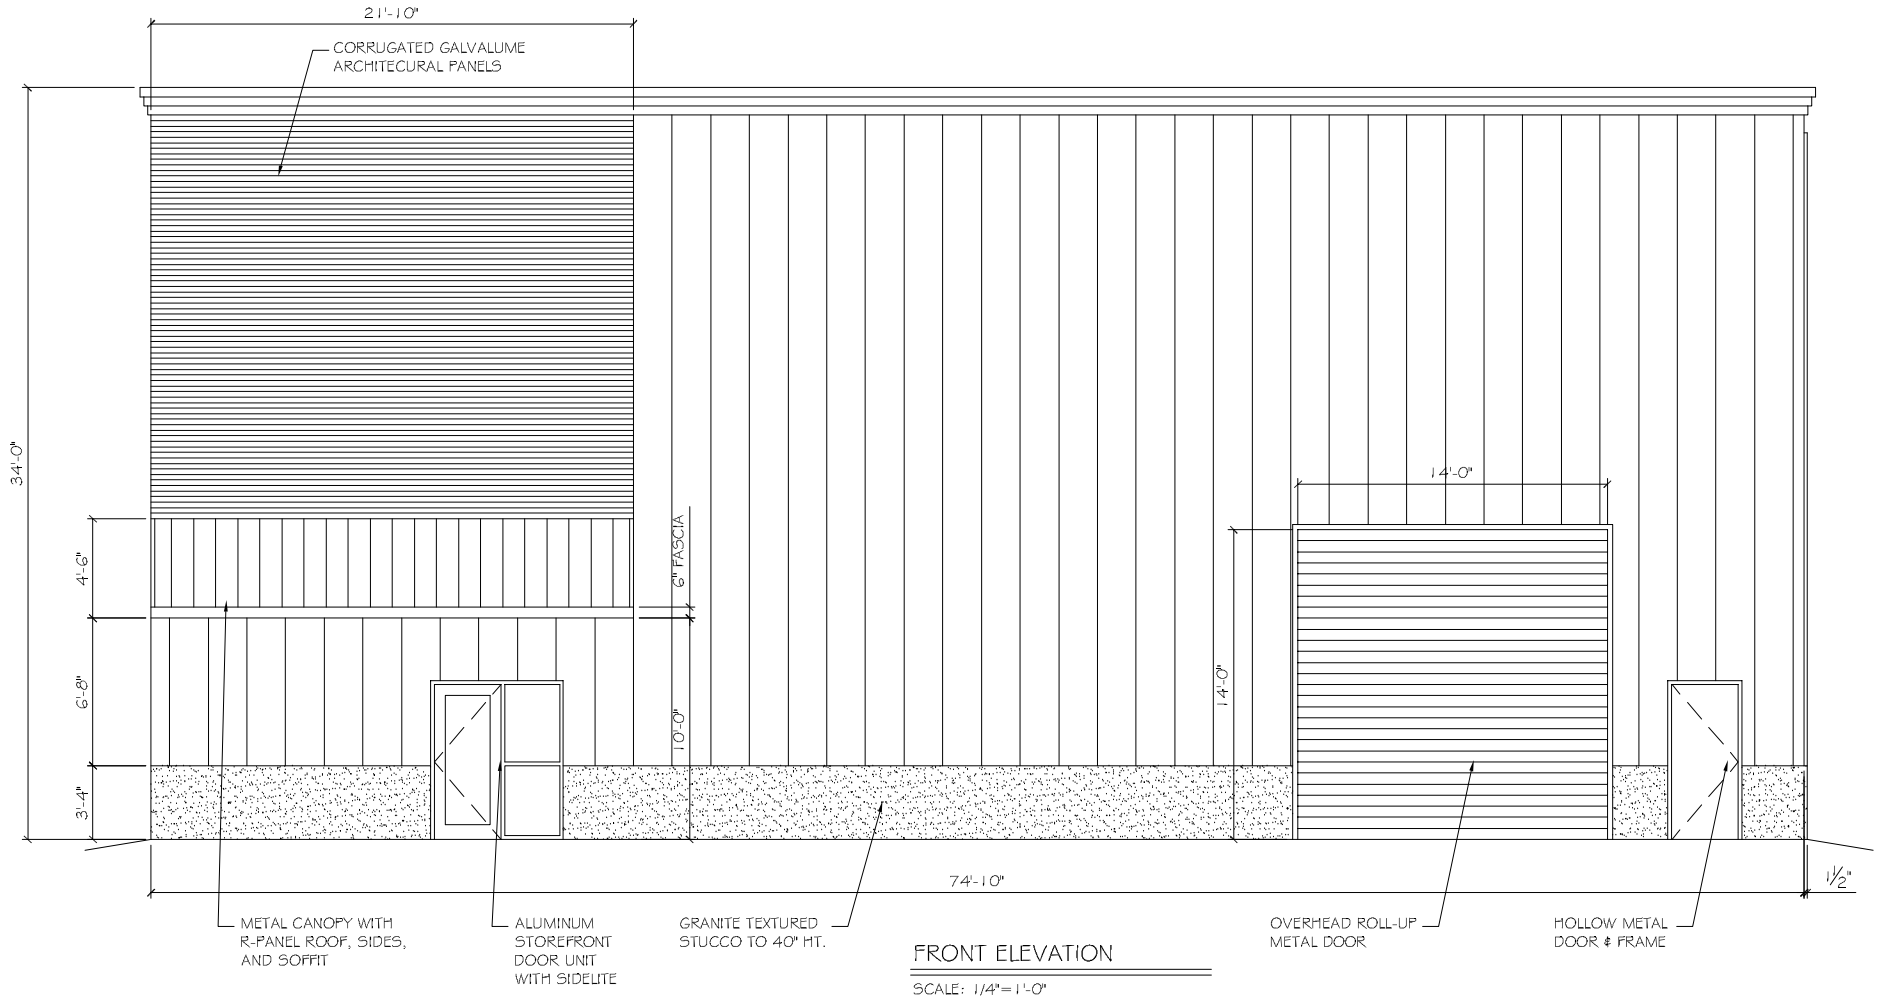

FRONT ELEVATION

SCALE: 1/4"=1'-0"

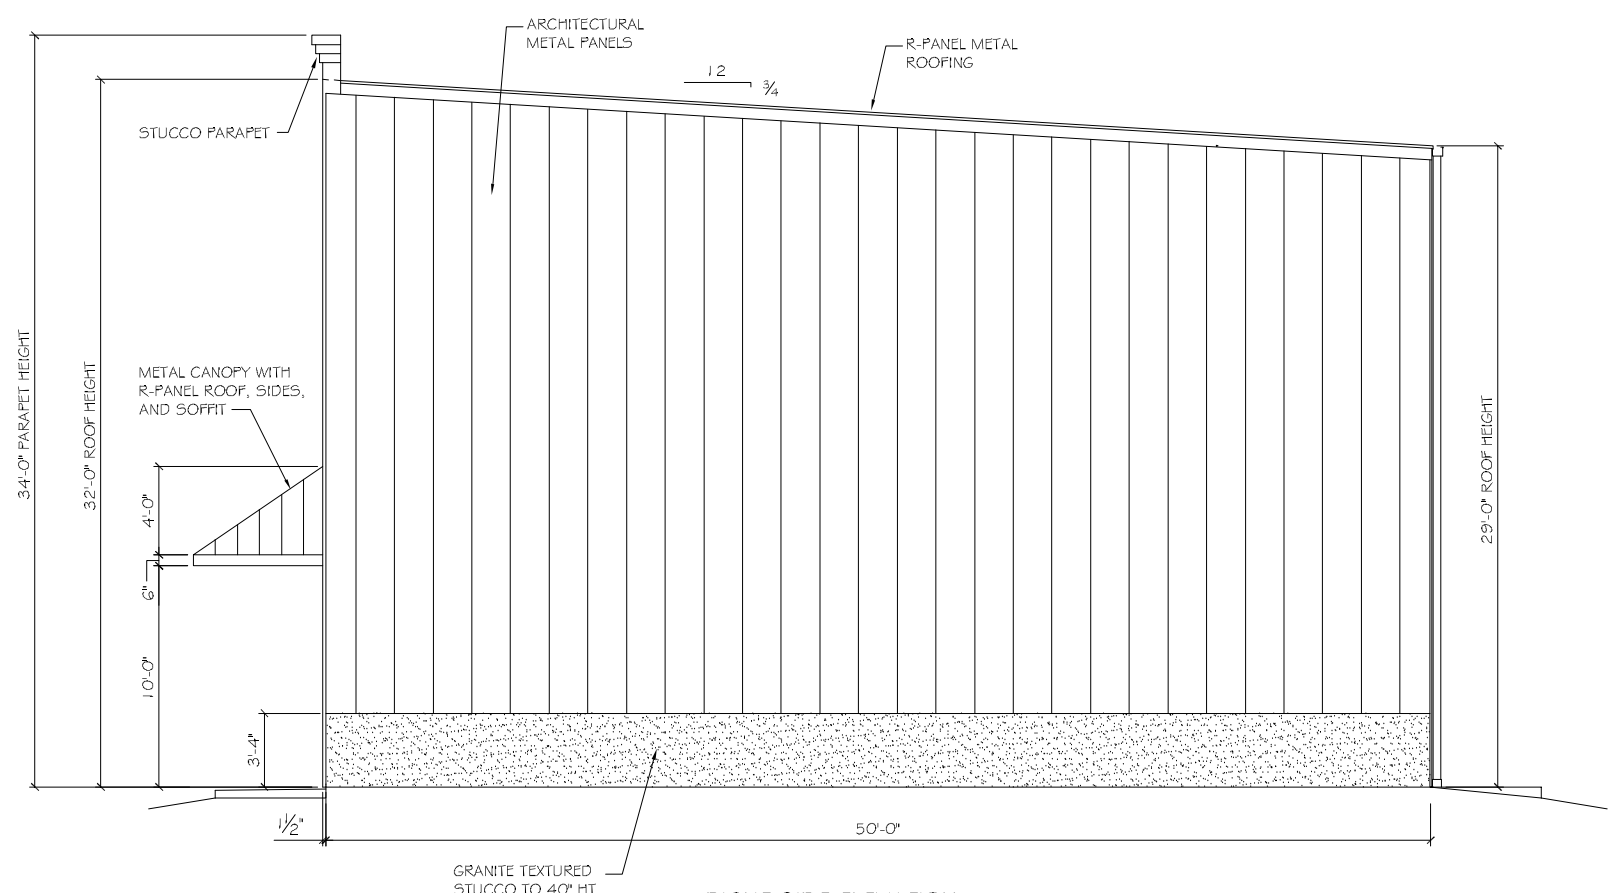

RIGHT SIDE ELEVATION

SCALE: 1/4"=1'-0"

DAMMON ENGINEERING, INC.
Architects & Engineers

CHIEF ENGINEER: EMMETT DAMMON, P.E.
CHIEF ARCHITECT: KEVIN KIRCHEN
554 OLD SPANISH TRAIL
SLIDELL, LA 70450

dammoneng@bellsouth.net
PHONE: 985-643-5522
FAX: 985-641-5550

BULK SYSTEMS NEW OFFICE/WAREHOUSE BUILDING

1223 REMEAUX AVENUE
SLIDELL LOUISIANA 70458

This plan, specification, design and layout is the property of Dammon Engineering and shall not be used in whole or in part without written consent of Dammon Engineering. Dammon Engineering assumes no responsibility for the results of any alterations made to this plan without written consent of Dammon Engineering. Alterations to this plan without written consent of Dammon Engineering shall void all liability to Dammon Engineering.

JOB No:	DATE: 01-22-2013
DRAWN BY: JTL	CHECKED BY:

REVISIONS

#	DESCRIPTION	DATE

EXTERIOR ELEVATIONS

SHEET No: OF

A3