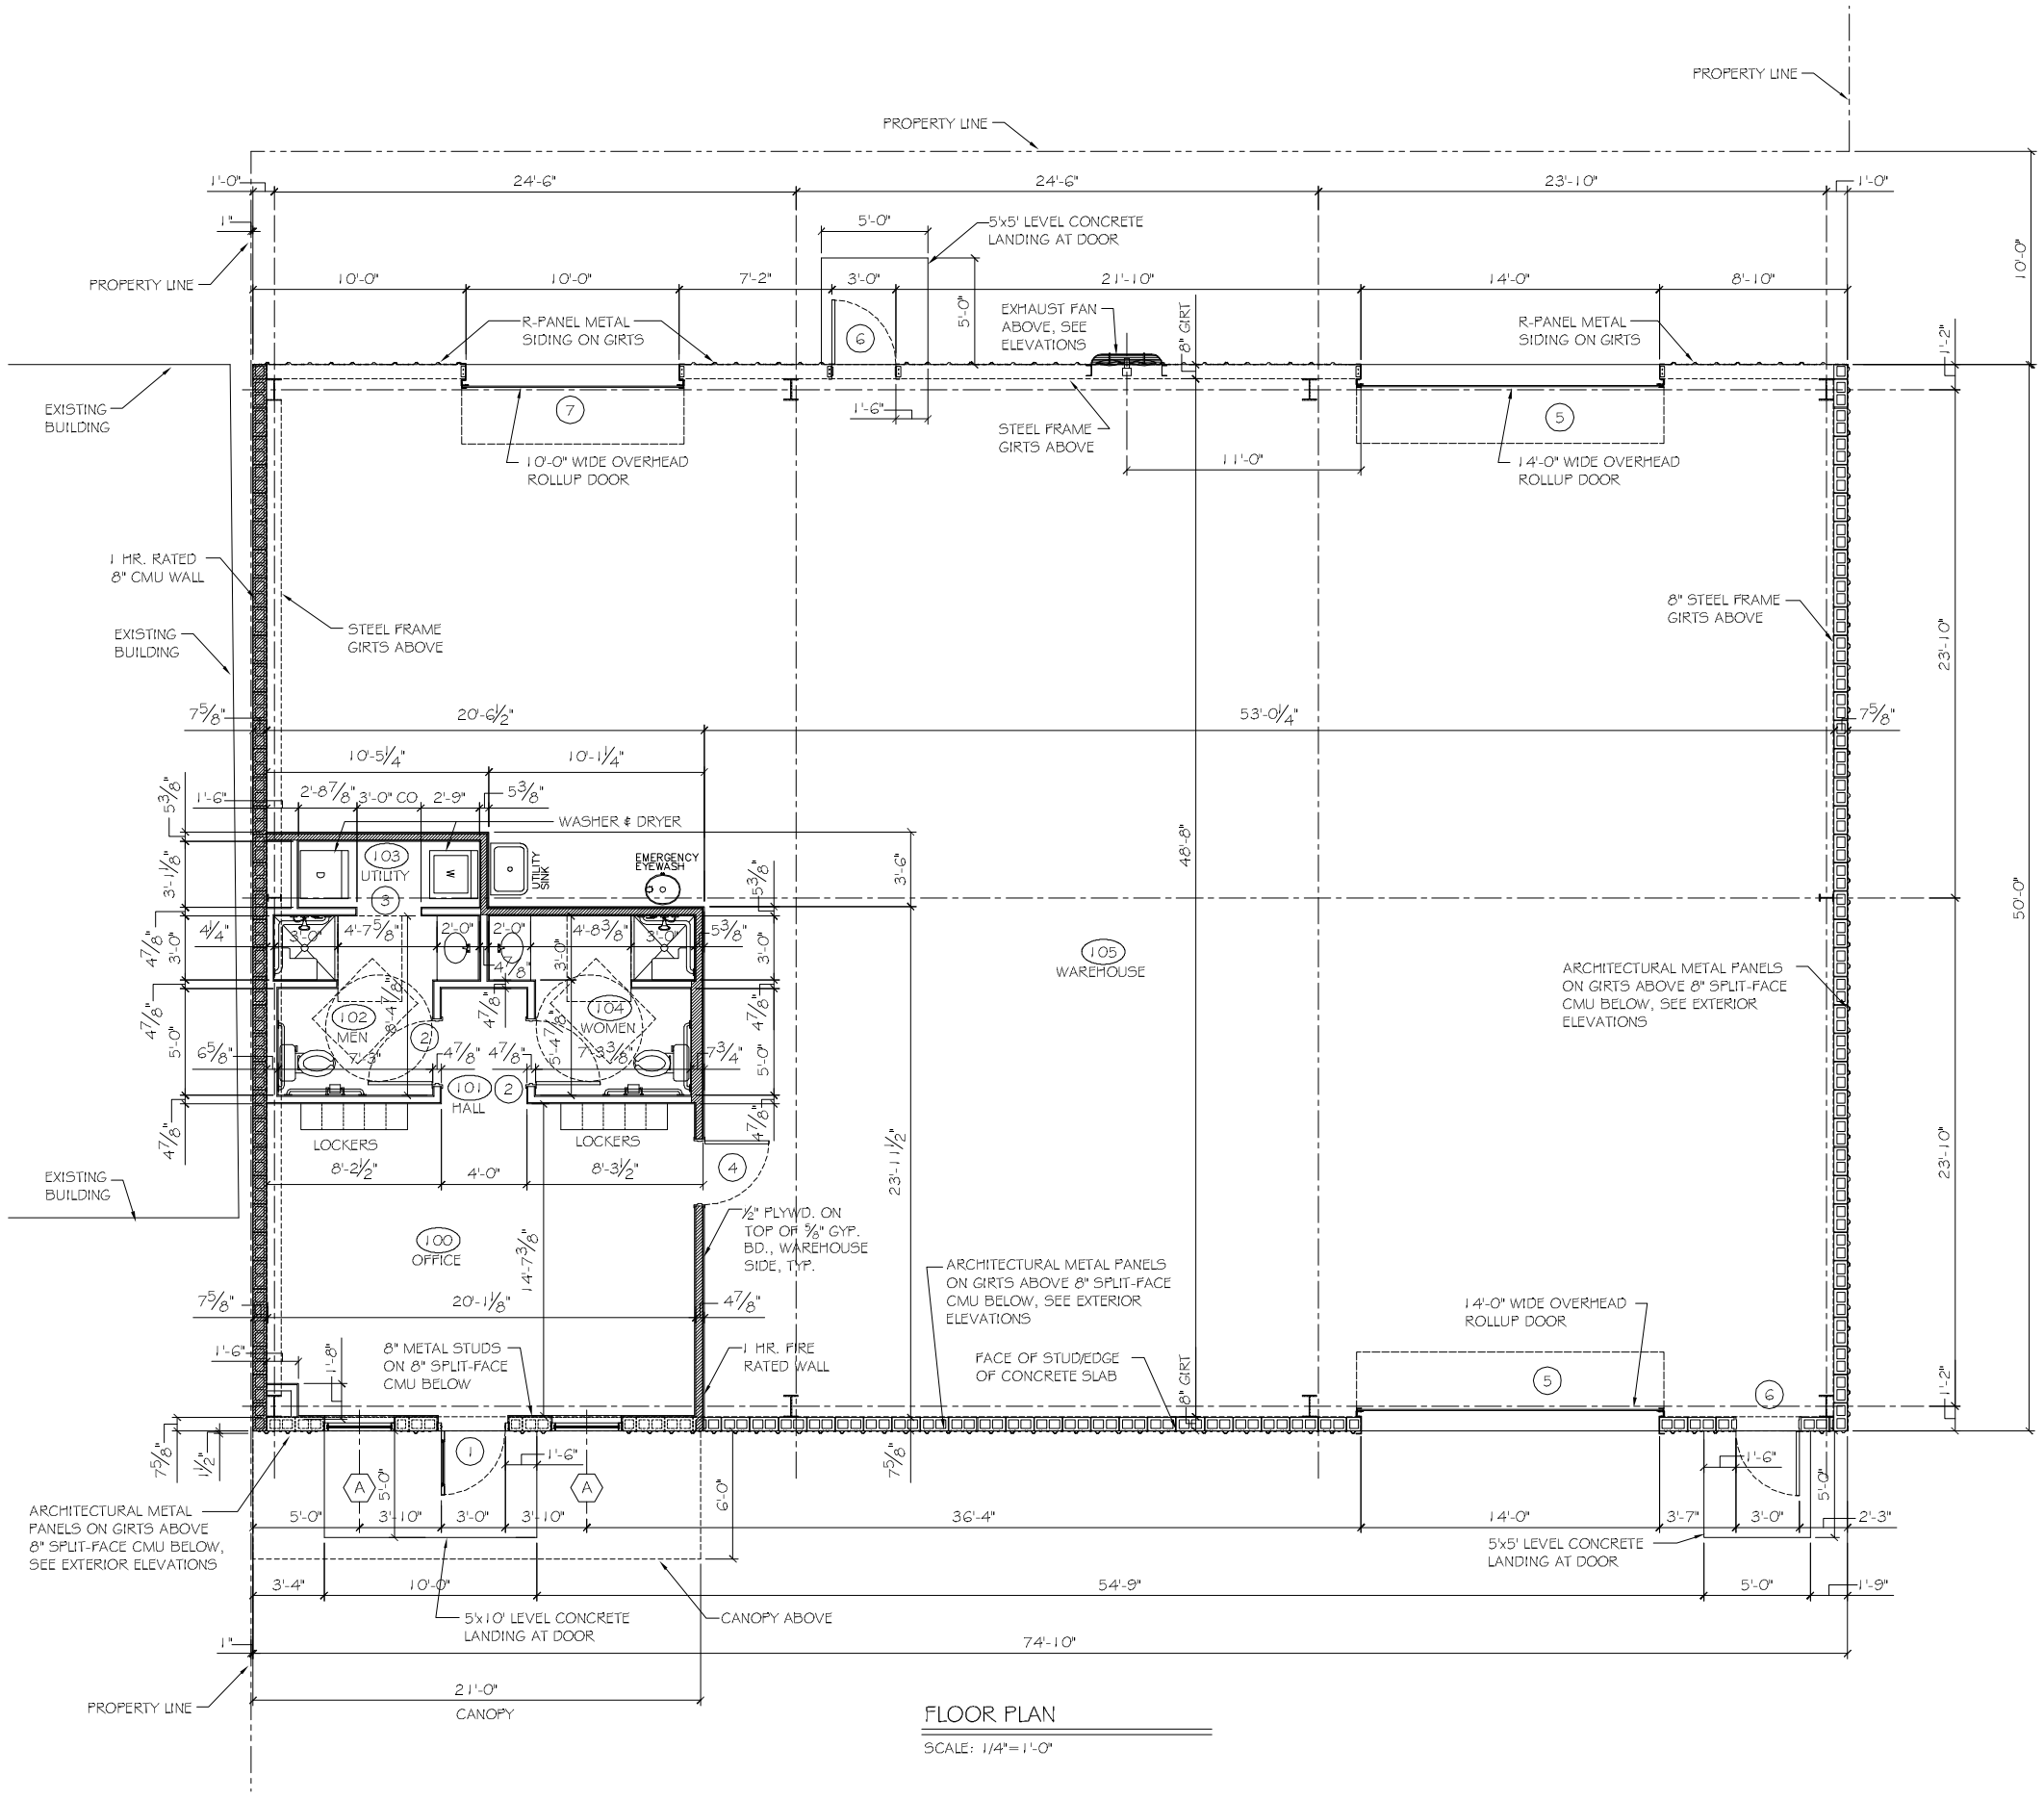

FLOOR PLAN

SCALE: 1/4"=1'-0"

DAMMON ENGINEERING, INC.
Architects & Engineers

dammonengineering.com
dammon@bellsouth.net
PHONE: 985-643-5832
FAX: 985-641-5950

CHIEF ENGINEER: EVERETT DAMMON, P.E.
CHIEF ARCHITECT: KEVIN HINCHEN
554 OLD SPANISH TRAIL
SLIDELL, LA 70450

Hereto Provided Specifications, Reports and Drawings are the property of Dammon Engineering, Inc. and shall remain the property of Dammon Engineering, Inc. Any reproduction of any or all of the provided specifications, reports and drawings, in whole or in part, without the express written consent of Dammon Engineering, Inc. is prohibited. Any unauthorized reproduction or use of the provided specifications, reports and drawings is a violation of the Copyright Laws of the United States of America.

BULK SYSTEM'S NEW OFFICE/WAREHOUSE BUILDING

122 GREMEAUX AVENUE
SLIDELL, LOUISIANA 70458

#	DESCRIPTION	DATE

REVISIONS

DATE: 03-01-2013

JOB No:

CHECKED BY:

DRAWN BY: JTL

FLOOR PLAN

SHEET No: OF

A1