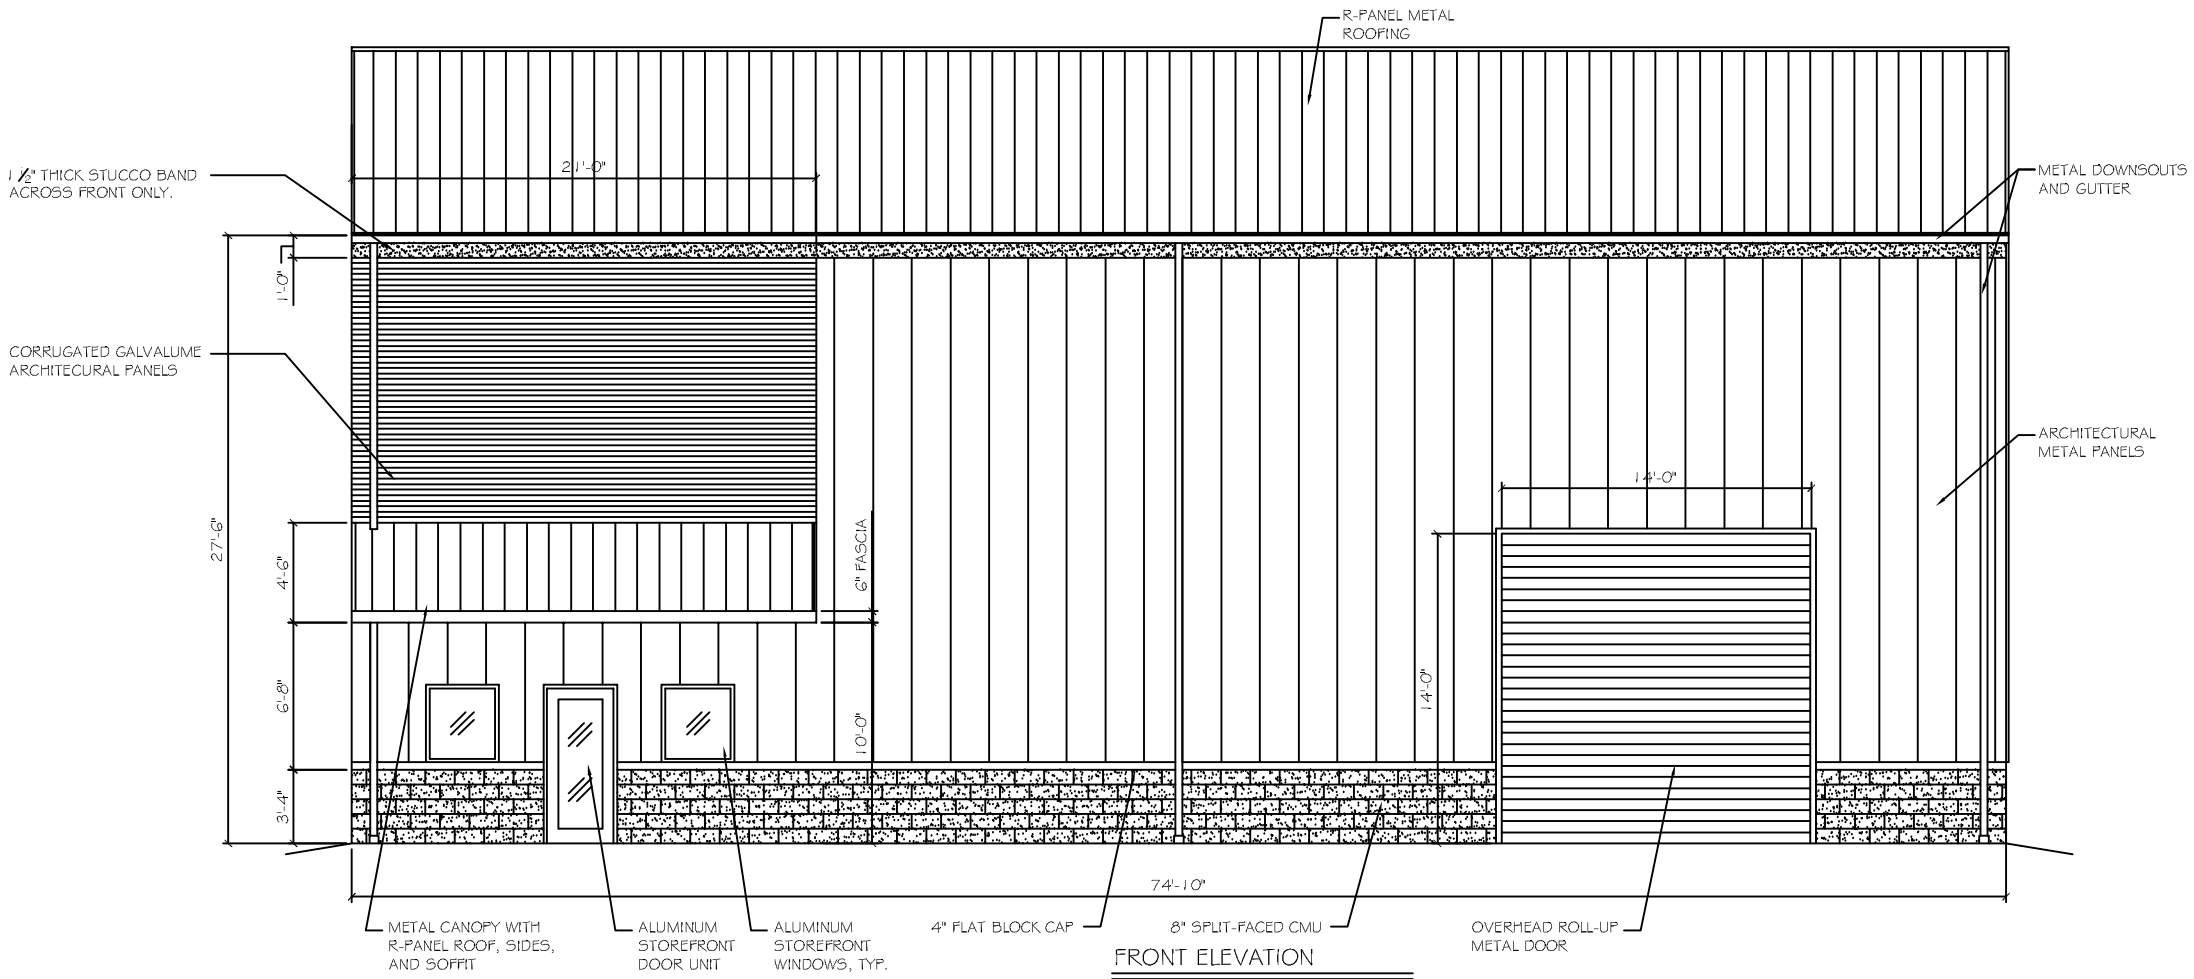

FRONT ELEVATION

SCALE: 1/4"=1'-0"

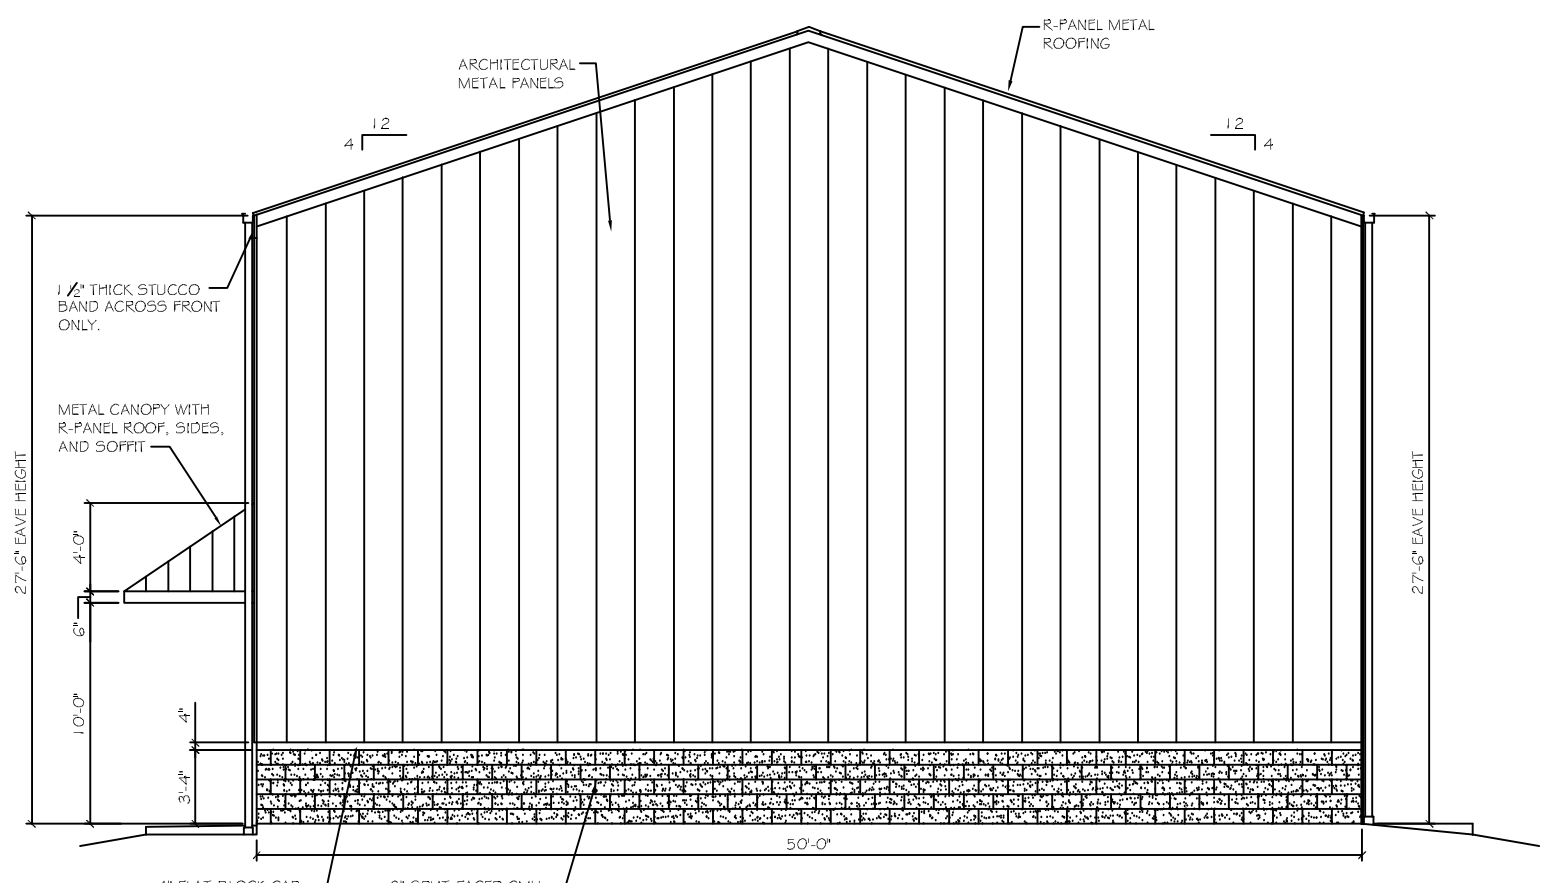

RIGHT SIDE ELEVATION

SCALE: 1/4"=1'-0"

DAMMON ENGINEERING, INC.
Architects & Engineers
dammonengineering.com
dammoneng@bellsouth.net
PHONE: 985-649-5832
FAX: 985-641-5950
CHIEF ENGINEER: EMMETT DAMMON, P.E.
CHIEF ARCHITECT: KEVIN KINCHEN
554 OLD SPANISH TRAIL
SLIDELL, LA 70458

BULK SYSTEM'S NEW OFFICE/WAREHOUSE BUILDING

1223 FREMEAUX AVENUE
SLIDELL LOUISIANA 70458

JOB No:

DATE: 04-17-2013

DRAWN BY: JTL

CHECKED BY:

#	DESCRIPTION	REVISIONS	DATE

EXTERIOR ELEVATIONS

SHEET No: OF

A3