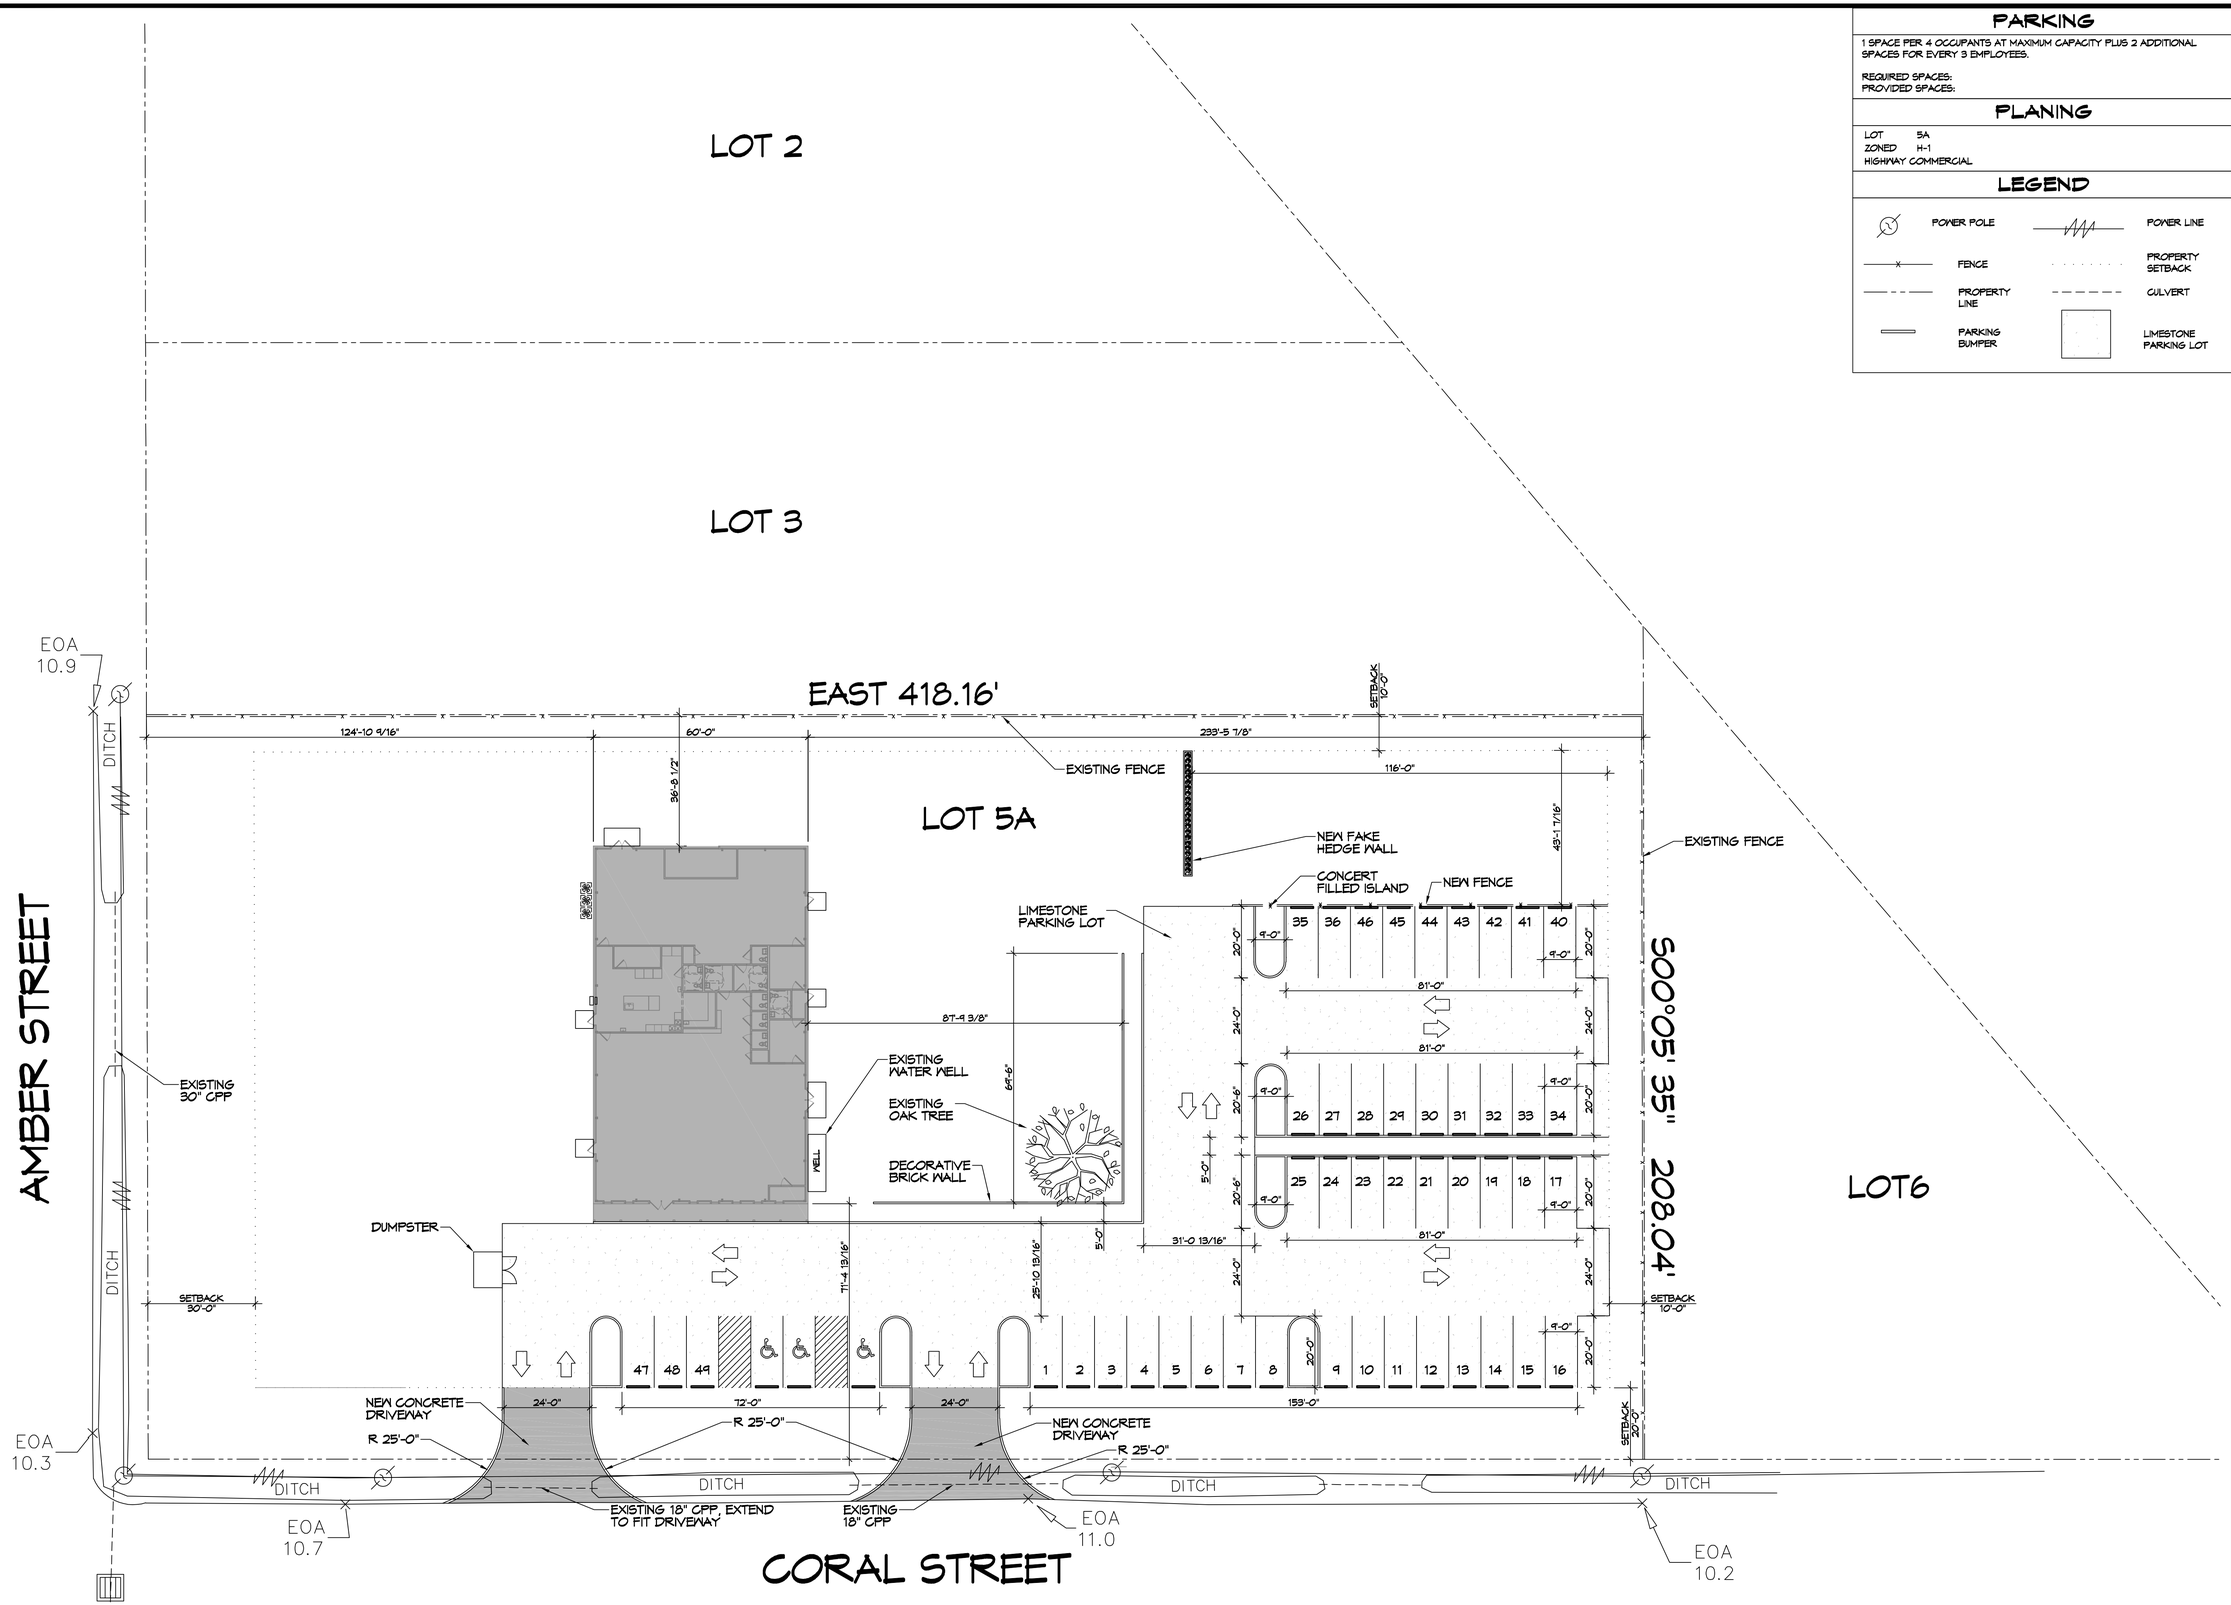

6 SITE PLAN

SCALE: 1" = 20'-0"

PARKING

1 SPACE PER 4 OCCUPANTS AT MAXIMUM CAPACITY PLUS 2 ADDITIONAL SPACES FOR EVERY 3 EMPLOYEES.

REQUIRED SPACES:
PROVIDED SPACES:

PLANING

LOT 5A
ZONED H-1
HIGHWAY COMMERCIAL

LEGEND

POWER POLE	POWER LINE
FENCE	PROPERTY SETBACK
PROPERTY LINE	CULVERT
PARKING BUMPER	LIMESTONE PARKING LOT

DAMMON ENGINEERING, INC.
LOUISIANA & MISSISSIPPI
www.dammonengineering.com
info@dammonengineering.com
PH: 985.649.5832

Chief Engineer: Brian Mistich, PE
554 Old Spanish Trail
Slidell, LA 70458

REVISIONS

#	DESCRIPTION	DATE

SEAL:

NEW BUILDING
DREW MANUAL

5926 AMBER STREET
SLIDELL, LA 70458

JOB No: DATE: 09-27-2021
DRAWN BY: CKD CHECKED BY: JMS

The data, drawings and specifications, designs and arrangements represented herein are and shall remain the property of Dammon Engineering and may not be used in part or whole without the express consent of Dammon Engineering. Any use of these documents without the express consent of Dammon Engineering, Inc. shall be at the sole risk of the user.

SHEET TITLE:
SITE PLAN

DRAWING NUMBER:
C101

SHEET No: 3 of 2