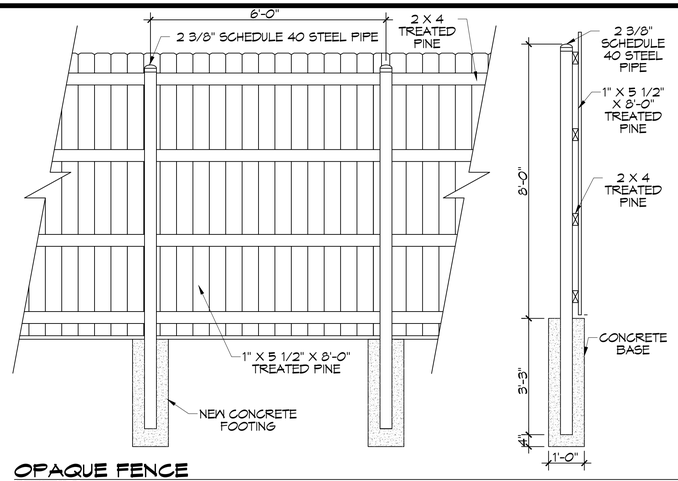

OPAQUE FENCE
SCALE: N.T.S.

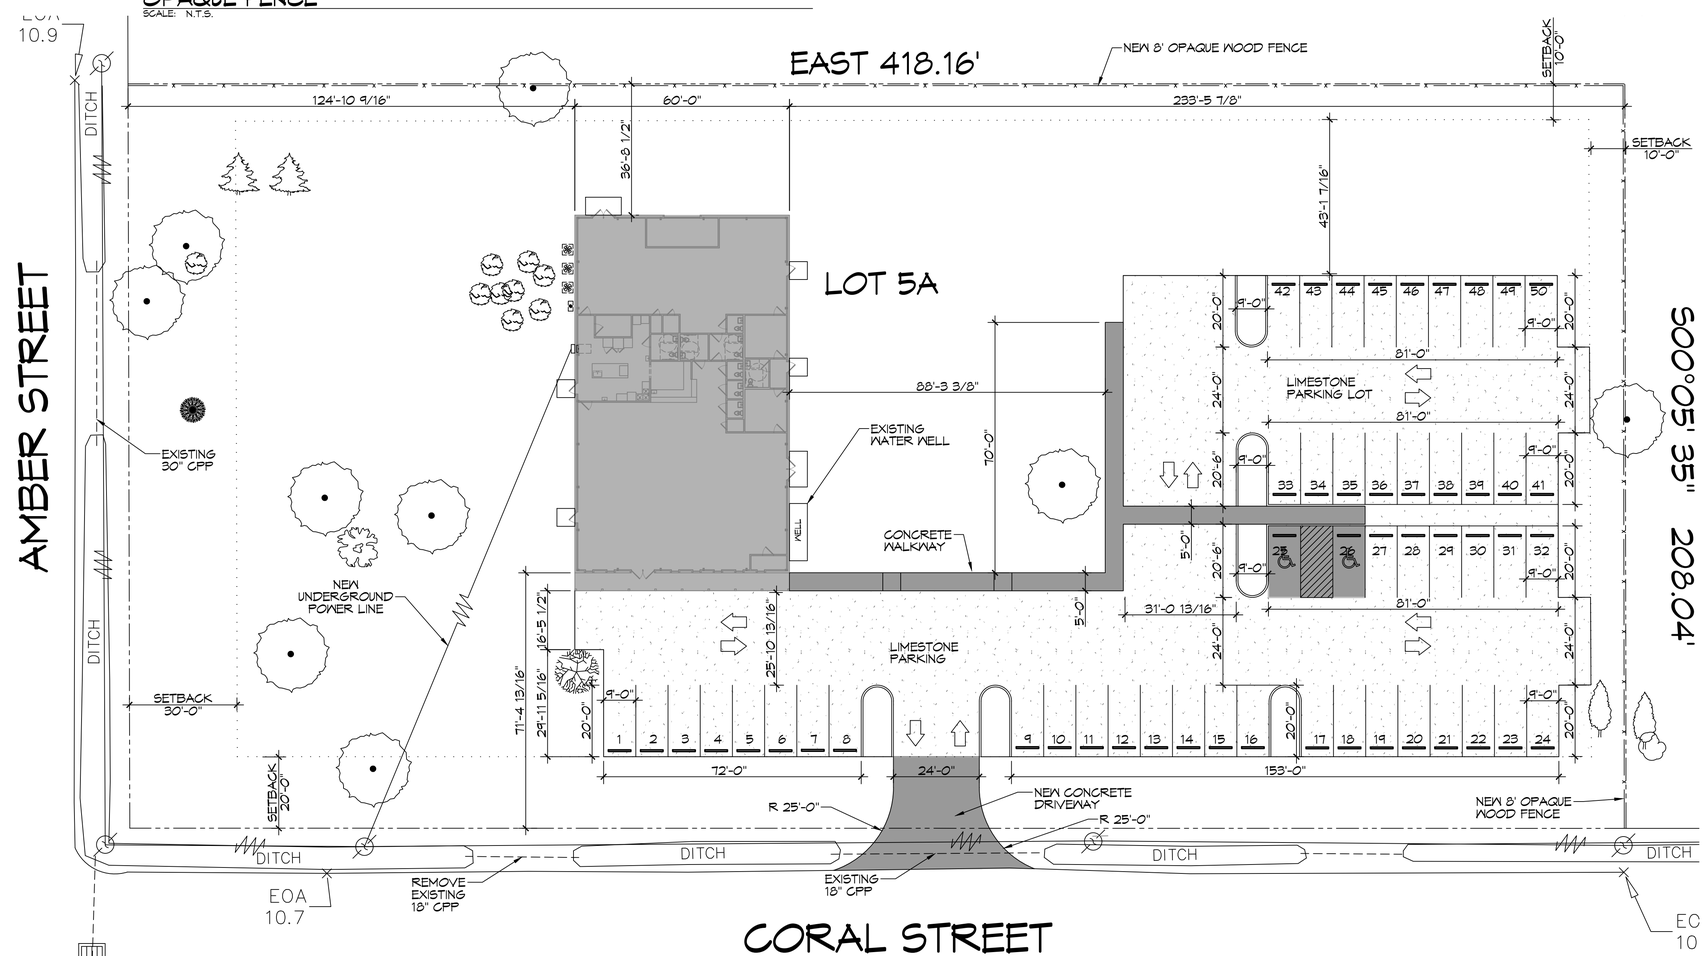

6 SITE PLAN
SCALE: 1" = 20'-0"

PARKING

1 SPACE PER 4 OCCUPANTS AT MAXIMUM CAPACITY PLUS 2 ADDITIONAL SPACES FOR EVERY 3 EMPLOYEES.

REQUIRED SPACES: 32
PROVIDED SPACES: 50

PLANING

LOT 5A
ZONED HC-1

FLOOD ZONE

ZONE "A1"

BUILDING ELEVATION

BASE FLOOD ELEVATION = 12.0'
FINISHED FLOOR ELEVATION = 13.0'

SITE LIGHTING

EXTERIOR LIGHTING SHALL BE SHADED OR INWARDLY DIRECTED IN SUCH A MANNER SO THAT NO DIRECT LIGHTING OR GLARE BE CAST BEYOND THE PROPERTY LINE. THE INTENSITY OF SUCH LIGHTING SHALL NOT EXCEED ONE FOOT CANDLE AS MEASURED AT THE ABUTTING PROPERTY LINE.

LEGEND

POWER POLE	POWER LINE
FENCE	PROPERTY SETBACK
PROPERTY LINE	CULVERT
PARKING BUMPER	LIMESTONE PARKING LOT

DAMMON ENGINEERING, INC.
LOUISIANA & MISSISSIPPI
www.dammonengineering.com
info@dammonengineering.com
PH: 985.649.5832
Chief Engineer: Brian Mistich, PE
554 Old Spanish Trail
Slidell, LA 70458

#	DESCRIPTION	DATE

REVISIONS

SEAL:

NEW BUILDING
DREW MANUAL
4008 CORAL STREET
SLIDELL, LA 70458

JOB No:		DATE:	11-15-2021
DRAWN BY:	CKD	CHECKED BY:	JMS

The drawings & specifications, designs, plans and calculations, represented, described, or depicted herein are the property of Dammon Engineering, and no part thereof shall be used, reproduced, or transferred to other documents, or used in any other manner without the prior written consent of Dammon Engineering. Visual contact with these drawings or specifications shall constitute prima facie evidence of acceptance of these restrictions.

SHEET TITLE:
SITE PLAN

DRAWING NUMBER:
C101