PARKING REQUIREMENTS:
1 SPACE PER 200 SQ. FT. OF AUTOMOTIVE FLOOR SPACE.

TOTAL BUILDING = 5000 SQ. FT. MINUS 325 SQ. FT. OF OFFICE (25x13) = 4675 SQ. FT. DIVIDED BY 200 = 23.375 OR 23 PARKING SPACES REQUIRED WITH 1 HANDICAP. 13 PROVIDED INCLUDING HANDICAP. NEED 10 MORE.

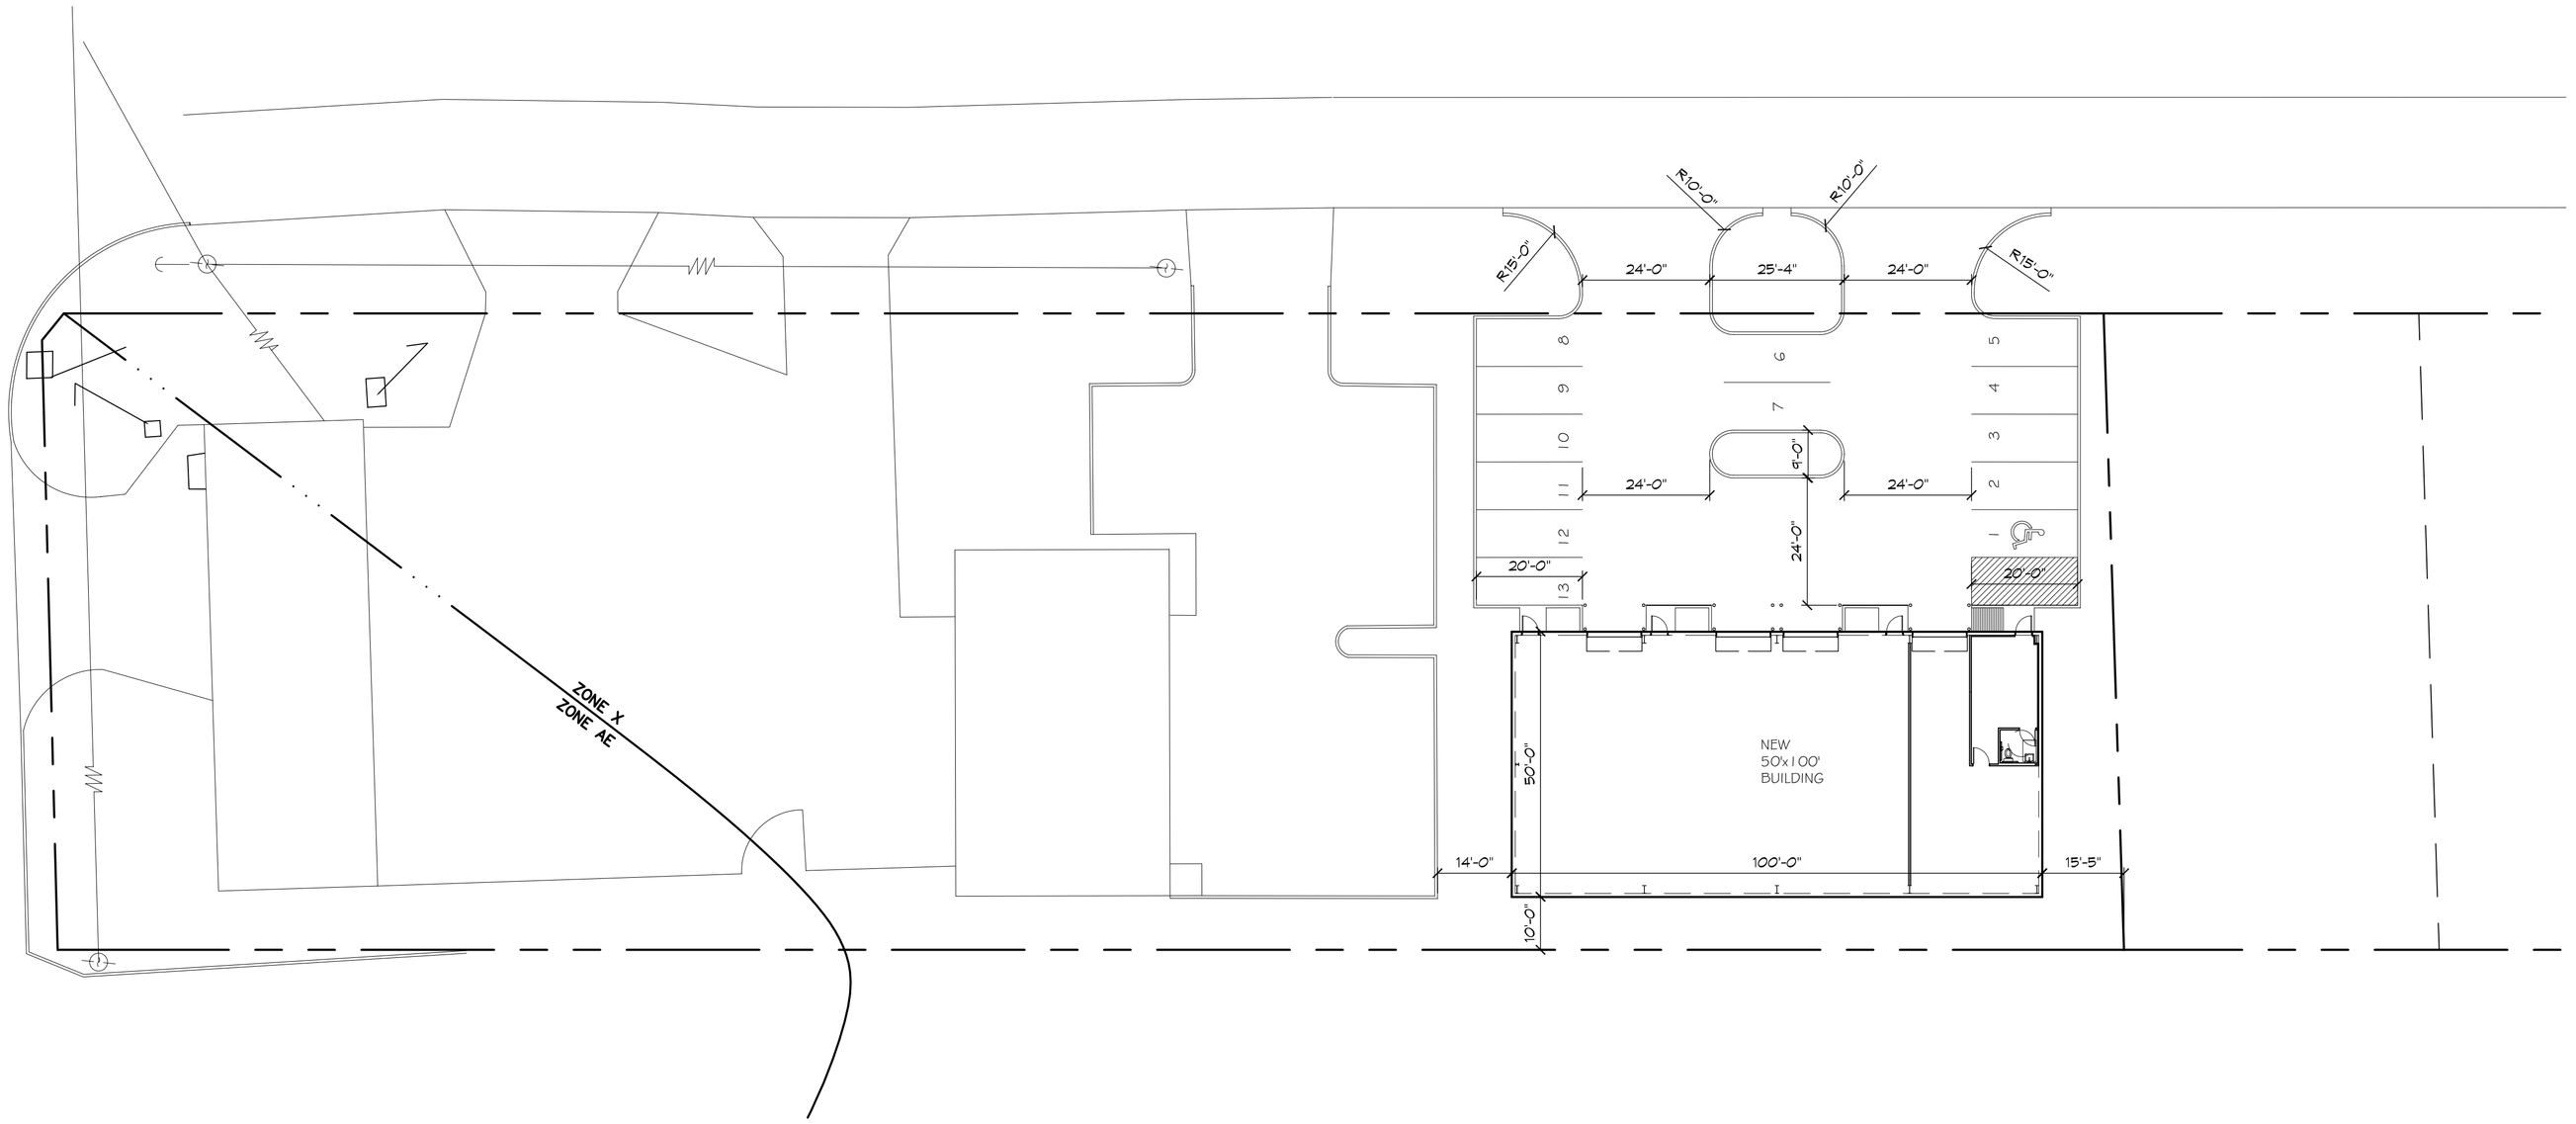

N

1 SITE PLAN
SCALE: 1" = 20'-0"

DAMMON ENGINEERING, INC.
Architects & Engineers
Chief Architect: Kevin J. Kincheh, NCARB
Chief Engineer: Brian Wastsch, PE
4 Sabine Square Suite 710
Slidell, LA 70458
www.dammonengineering.com
info@dammonengineering.com
P: 985.641.5952
F: 985.641.5950

#	DESCRIPTION	DATE

REVISIONS

SEAL:

NEW CONSTRUCTION FOR
EASY LUBE SITE
OLD SPANISH TRAIL
SLIDELL, LOUISIANA

JOB No: [#####] DATE: 9-24-14
DRAWN BY: JTL CHECKED BY: CKD

These drawings and specifications are the property and copyright of Dammon Engineering and shall not be loaned, copied or used for any purpose except those agreed to in writing. Written dimensions shall take precedence over scaled dimensions. Do not scale the drawings. Contractor shall verify and be responsible for all dimensions. Any discrepancies shall be reported to the Engineer before proceeding with the work. Contractor shall be responsible for the coordination of all trades. Engineering, that serves only their product or produced under contract of Dammon Engineering, that serves only their product.

SHEET TITLE:
SITE PLAN
SCHEME "A"

DRAWING NUMBER:
C1A

SHEET No: 00 of #