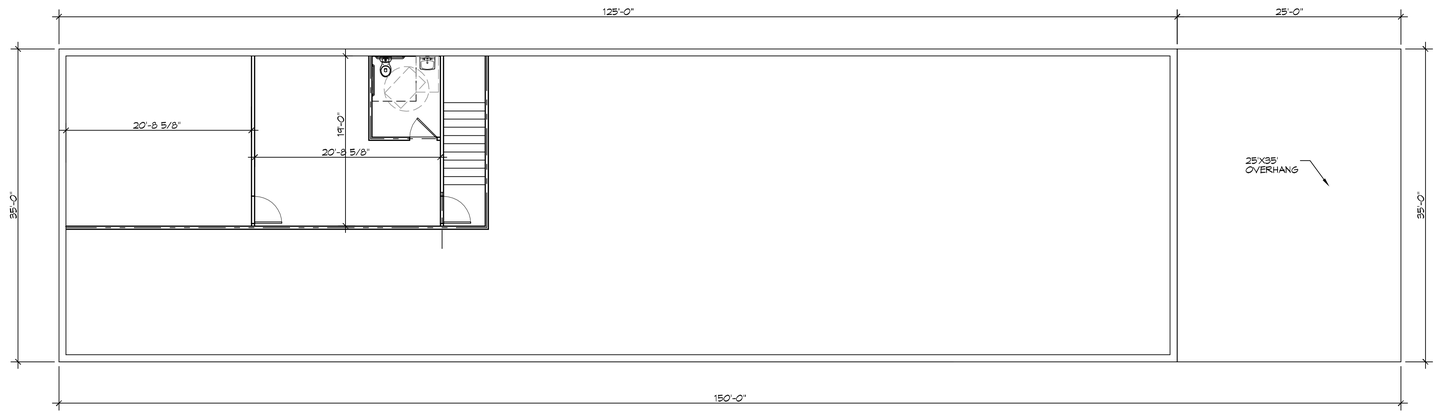

SECOND FLOOR PLAN

SCALE: 1/8" = 1'-0"

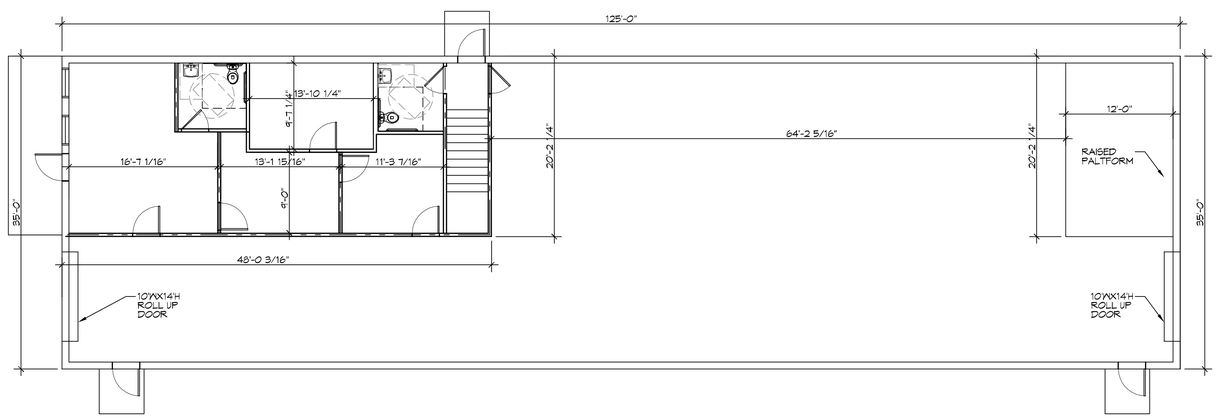

FIRST FLOOR PLAN

SCALE: 1/8" = 1'-0"

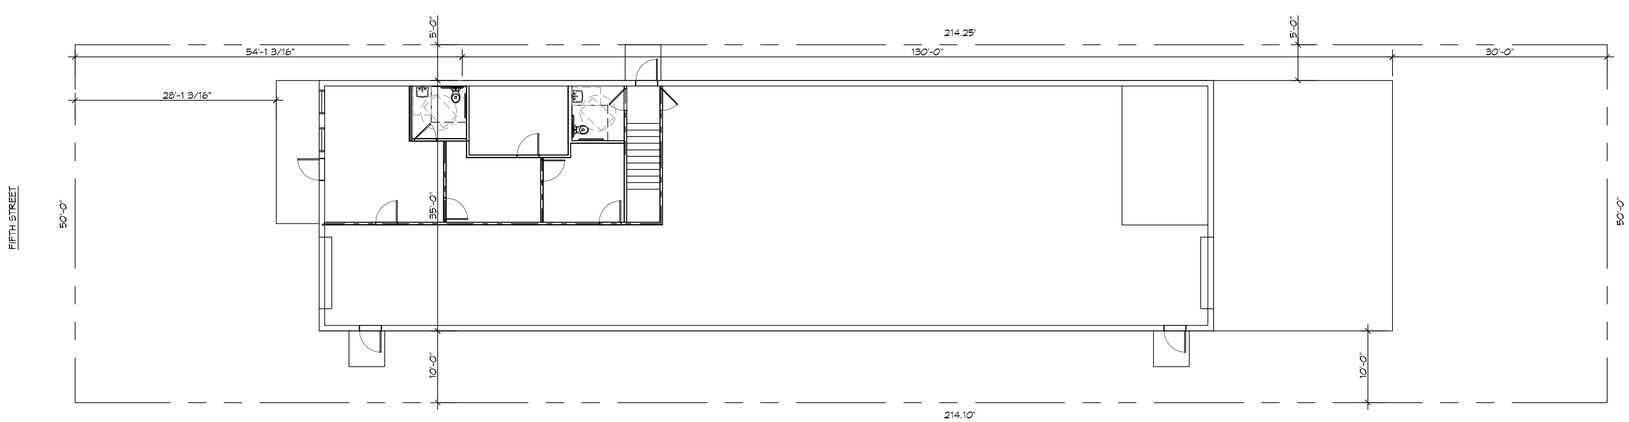

SITE PLAN

SCALE: 1" = 10'-0"

DAMMON ENGINEERING, INC.
LOUISIANA & MISSISSIPPI

www.dammonengineering.com
info@dammonengineering.com
PH: 985.649.5832

Chief Engineer: Brian Wisitch, PE
554 Old Spanish Trail
Slidell, LA 70458

REVISIONS

#	DESCRIPTION	DATE

SEAL:

NEW OFFICE WAREHOUSE
KASS GLASS COMPANY
LA

JOB No: 2020 DATE: 04-01-2020
DRAWN BY: RLD CHECKED BY: CAD

This plans is protected by copyright laws and other intellectual property laws. Any reproduction, distribution, or use of this plans in violation of applicable laws is prohibited. Unauthorized use of this plans may subject you to civil and criminal liability. Unauthorized use of this plans includes, but is not limited to, use of plans for construction, bidding, or other purposes, unless that use is specifically authorized in writing by the copyright owner. Contact the copyright owner for information regarding permissible uses.

SHEET TITLE:
SITE PLAN

DRAWING NUMBER:
C101

SHEET No: 1 of 1