SCHEDULE OF FINISHES

RM#	ROOM NAME	FLOOR	BASE	WAINSCOT	WALLS	CEIL.	CLG. HT.	REMARKS
		1 2 3 4 5 6	7 8 9 10	11 12 13 14 15	16 17 18 19 20 21 22	23 24 25		
101	RECEPTION / SHOWROOM	1 2	7		16	23	EXPOSED	
102	SALES MANAGER	5	9		16	23	EXPOSED	
103	F&I OFFICE	5	9		16	24	9'-0"	
104	F&I OFFICE	5	9		16	24	9'-0"	
105	OWNERS OFFICE	5	9		16	24	9'-0"	
106	CORRIDOR	2 7			16	24	9'-0"	
107	TOILET	3 8			16	24	9'-0"	
108	COMPUTER ROOM	6	9		16	24	9'-0"	
109	BDC	5	9		16	24	9'-0"	
110 THRU 115	SALES	5	9		16 17	24	9'-0"	PAINT SOUTH WALL #17
114	MEETING / BREAK RM.	5	9		16	24	9'-0"	
115	RETAIL PARTS	2 7			16	24	9'-0"	
116	JANITOR	6	9		16	24	9'-0"	
117	CUSTOMER WAITING	2 7			16	24	10'-0"	
118	WRITERS	5	9		16	24	9'-0"	
119	SVC. MANGER	5	9		16	24	9'-0"	
120	CASHIER	5	9		16	24	9'-0"	
121	CORRIDOR	2 7			16	24	10'-0"	
122	WOMEN	3 8		11	16	24	9'-0"	
123	MEN	3 8		11	16	24	9'-0"	
124	NOT USED							
125	PARTS MANAGER	6	9		18	24	9'-0"	
126	PARTS STORAGE	4			18	25	EXPOSED	
127	EQUIPMENT ROOM	4			18	24	9'-0"	
128	SHOP EQUIPMENT	4			18	24	9'-0"	
129	TECH BREAK ROOM	6	9		18	24	9'-0"	
130	MENS RESTROOM	3	9		18	24	9'-0"	
131	WOMENS RESTROOM	3	9		18	24	9'-0"	
132	HALL	4			18 19	24	9'-0"	
133	12 SERVICE BAYS	4			18 19	25	EXPOSED	
134	CAR WASH	4			18 19	25	EXPOSED	
135	CAR WASH EQUIPMENT	4			18 19		EXPOSED	
136	CAR DETAIL.	4			18 19		EXPOSED	
200	PARTS AREA	4			18		EXPOSED	
201	MECHANICAL ROOM	4			18		EXPOSED	

FINISH KEY:

FLOORING:

1. CUSTOMER PATHWAY
DALTILE TIMBER GLEN "CHERRY" P622 IN 4"x24" PIECES TO SIMULATE WOOD FLOOR.

2. SHOWROOM, CUSTOMER AREA & CORRIDORS
DALTILE DIAMONTE COLORBODY PORCELAIN "GRIGIO" P021 POLISHED 18"x18" WITH 24"x36" UNPOLISHED BORDER. GROUT EQUAL OR SIMILAR TO HYDROMENT "CHAR BLACK". FOLLOW MANUFACTURERS RECOMMENDED GROUT THICKNESS. NO BORDER IN CORRIDOR.
RAD FOR PREMIUM DISPLAY, DALTILE PZAZZ "BLACK DRAMA", P2666241P, 6"x24" PLANKS INSTALLED WITH 1/3 STEPPED PATTERN (8" STAGGER). GROUT EQUAL OR SIMILAR TO HYDROMENT "CHAR BLACK".
WALK-OFF MAT: NM-1, MATS INC. DUAL TRACK, CHARCOAL GRAY.

3. CUSTOMERS RESTROOMS 122/123 & TOILET 107
DALTILE DIAMONTE COLORBODY PORCELAIN "BLU" P050, POLISHED 12"x12" OR DALTILE "GALAXY" BM01 12"x12"
FOLLOW MANUFACTURERS RECOMMENDED GROUT THICKNESS.

4. SEALED CONCRETE
OPTION A: POLISHED CONCRETE
OPTION B: SHERWIN WILLIAMS ARMORSEAL HAZE GRAY
OPTION C: PROCOTE I "FLOOR FINISH SYSTEM COLOR TO MATCH "HAZE GRAY" STIPES AT LANE AND STALLS SHERWIN WILLIAMS ARMORSEAL ANCHOR GRAY OR PROCOTE I SIMILAR DARK GRAY.

5. CARPET
C-1 SHAW CARPET, CULTURE 50912, W7015 "HARBOURING DESIRE". PROVIDE TRANSITION STRIPS COLOR TO MATCH CARPET.

BASE:

7. DALTILE TO MATCH ADJACENT FIELD TILE IN AREA.
8. DALTILE MODERN DIMENSIONS BLACK, KIII SEMI-GLOSS, FLAT TOP 6"x6" COVE BASE A-5601.
9. COVE BASE - BURKENBERGER 660 ROCKY (SLATE) RUBBER.

MAINSCOT

11. PRIMARY 9'-0" A.F.F. DALTILE "ARCTIC WHITE" #0190 6"x6". ACCENT DALTILE "SUEDE GRAY" #0182 6"x6".

WALLS (5/8" GYP. BD. OR CMU SEE FLOOR PLAN

16. PAINTED P-4 SHERWIN WILLIAMS #SW7015 "REPOSE GRAY" EGGSHELL FINISH.
17. ACCENT WALL PAINT P-4 SHERWIN WILLIAMS "BLUEBLOOD" #SW6496, EGGSHELL FINISH.
18. PAINTED CMU COLOR AS SELECTED BY OWNER
19. PRE-FINISH METAL WALL PANELS COLOR AS SELECTED BY OWNER.

CEILINGS

23. EXPOSED CEILING IN SHOWROOM AREA PAINTED CEILING 8 DOWN 24" ON ADJOINING WALLS SHERWIN WILLIAMS #SW7019 GAUNTLET GRAY.

24. ACOUSTICAL TILE - ARMSTRONG FINE FISSURED #1734, WHITE 24"x24" - GRID TO BE 9/16" LIGHT GRAY. GLASS A MASSBARD - BIOBLOCK.

25. EXPOSED STRUCTURE PAINTED SHERWIN WILLIAMS WATERBORNE DRYFALL #SW7007 CEILING BRIGHT WHITE FLAT FINISH.

PAINTING NOTES:

ALL WOOD DOORS & TRIM - PAINT PEARWOOD VENEER STAINED TO MATCH FURNITURE OR PAINT SHERWIN WILLIAMS #SW9071 "PLUNT" SEMI-GLOSS.
SERVICE DRIVE, SERVICE DEPT. & TECHNICIAN AREA - PAINT DOORS AND TRIM SHERWIN WILLIAMS #SW2848 "ROYCROFT PEWTER".
SERVICE DRIVE, SERVICE DEPT. & TECHNICIAN AREA - PAINT DOORS AND TRIM SHERWIN WILLIAMS #SW2848 "ROYCROFT PEWTER".

NOTE:

PAINTED GYPSUM BOARD CEILING. USE WATER PROOF GYP. BD. ON ALL PLUMBING WALLS, USE TYPE 'X' FIRE CODE GYP. BD. AT ALL RATED WALLS.

STAIRS

EXPOSED STAIR PARTS SHALL BE PAINTED
FURNISH AND INSTALL RUBBER TREADS & RISERS

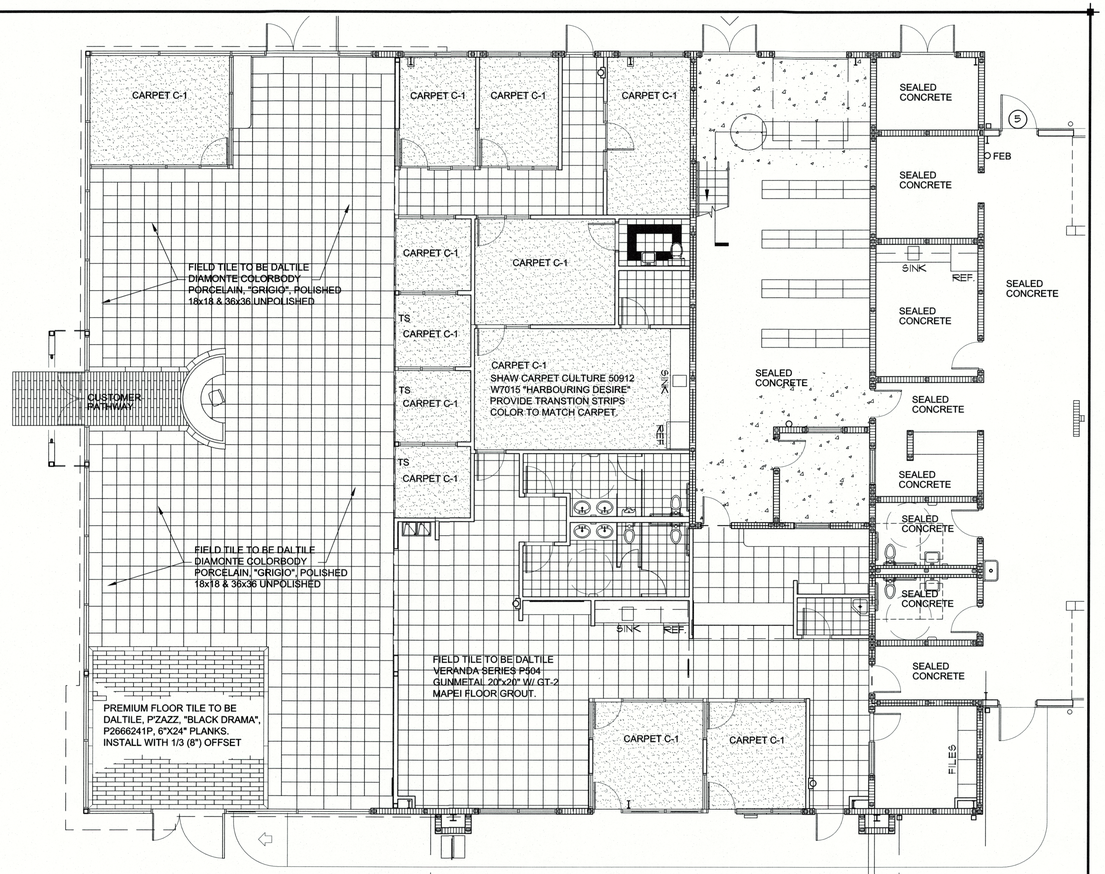

NOTES

1. TILE PATTERNS SHALL BE CENTERED WITHIN ROOM.
2. PLACE ALL MILLWORK BEFORE INSTALLING FLOORING.
3. FLOORING TO BE INSTALLED BELOW ALL MILLWORK WHICH DOES NOT EXTEND TO THE FINISH FLOOR. FIELD VERIFY PRIOR TO BID.

LEGEND

- CARPET SEE SCHEDULE
- CERAMIC TILE SEE PLAN
- SEALED CONCRETE
- CERAMIC TILE
- T.S. TRANSITION STRIP
- M.T. MARBLE THRESHOLD

CARPET C-1
SHAW CARPET CULTURE 50912
W7015 "HARBOURING DESIRE"
PROVIDE TRANSTION STRIPS
COLOR TO MATCH CARPET.

CUSTOMER PATHWAY
INTERIOR PATHWAY TILE TO BE DALTILE, TIMBER GLEN, "CHERRY", P622, 4"X24" PLANKS, INSTALL WITH 1/3 (8") OFFSET

N

FLOOR PATTERN PLAN

SCALE: 1/8" = 1'-0"

TBA
103 Cypress Street
West Monroe, Louisiana 71291
Tel. 318.396.1355
Fax. 318.908.1315
www.tbaarchitecture.com

NOT FOR CONSTRUCTION

PROJECT:
INTERSTATE HYUNDAI
CONSTITUTION DRIVE, WEST MONROE, LOUISIANA

DRAWING REVISIONS

DATE	DESCRIPTION

Drawn By: MSH/MB
Checked By: CDW
SHEET
A1.03
Date: 2-13-13
Project No.: 12-0013
File Name:
DESCRIPTION: