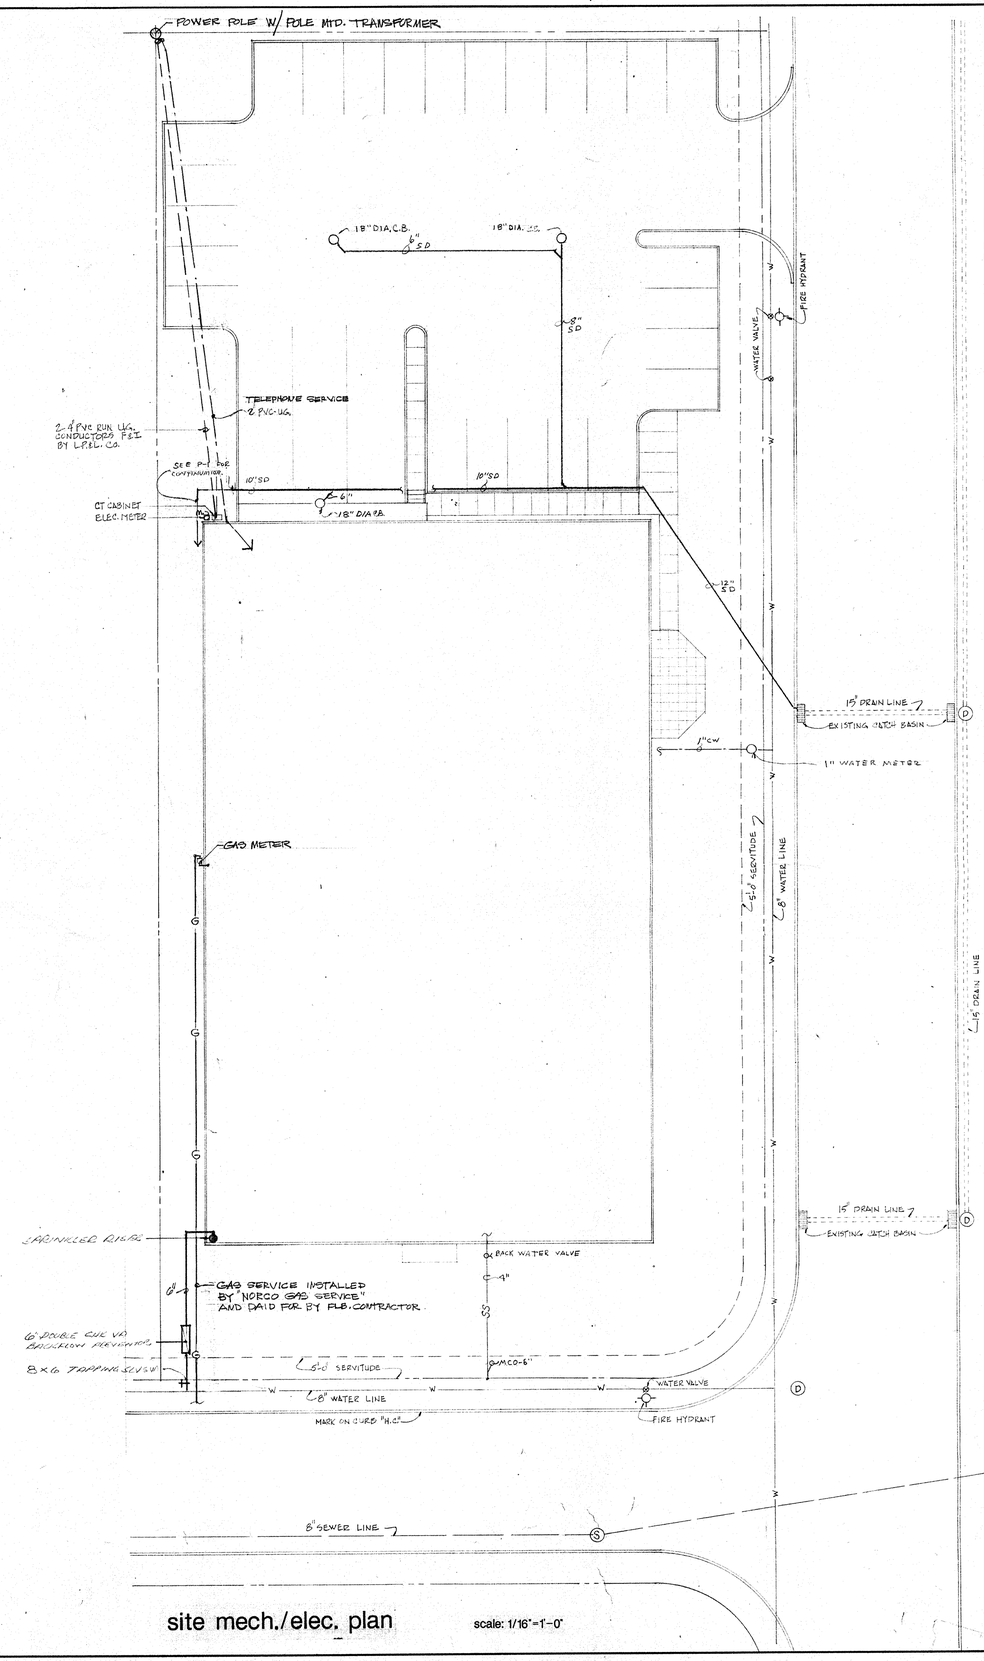

site mech./elec. plan

scale: 1/16"=1'-0"

revisions	date

project no. 87094
date 10 Dec. 87
scale NOTED
drawn by MECH/ELEC. SHEETS
checked by SCG

CASERTA / CARROLL ARCHITECTS A Professional Corporation
110 James Drive West / Suite 200 / St. Rose, LA 70087 / 504-466-0988

PPG INDUSTRIES • TRAINING & DISTRIBUTION CENTER
James Business Park • St. Rose, Louisiana
BRACKLEY & VOELKEL • GENERAL CONTRACTORS

ME•1

8 / 14

BRUNING 40-22 63571