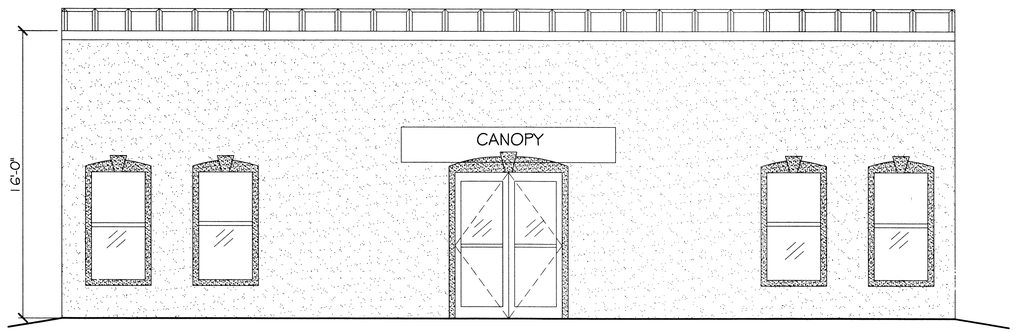

FRONT ELEVATION

SCALE: 3/16"= 1'-0"

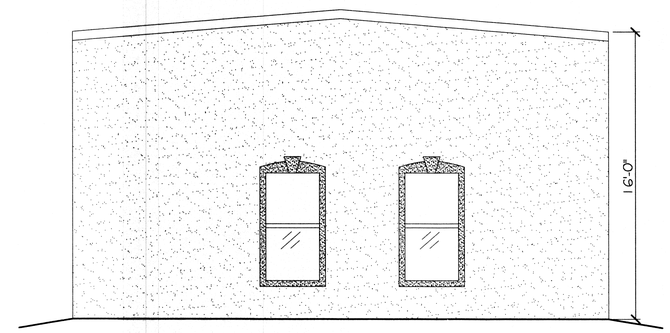

RIGHT ELEVATION

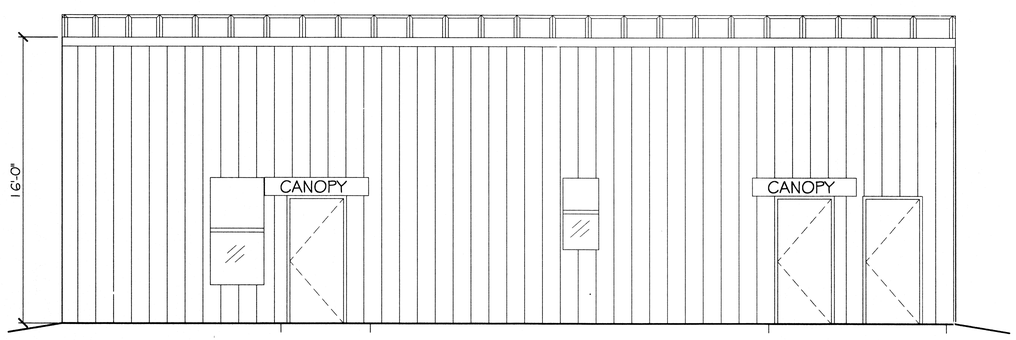

REAR ELEVATION

SCALE: 3/16"= 1'-0"

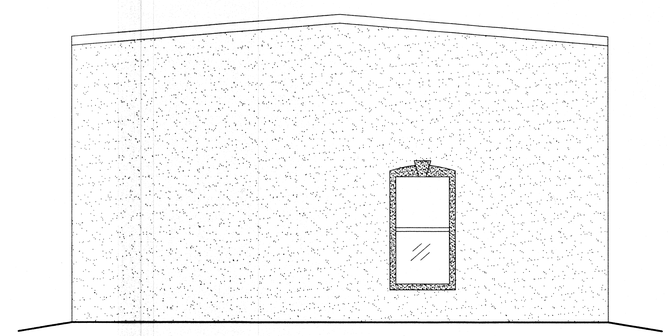

LEFT ELEVATION

DAMMON ENGINEERING, INC.
Architects & Engineers
CHIEF ENGINEER: EMMETT DAMMON, P.E.
CHIEF ARCHITECT: LYNN KINCHEN
554 OLD SPANISH TRAIL
SLIDELL, LA 70458
dammoneng@aol.com
dammon@dammon.net
PHONE: 985-649-5832
FAX: 985-641-5950

LANDIS TRANSPORT LLC
OFFICE/WAREHOUSE BUILDING

LOT 21 400 LEEWARD LOOP
ST.TAMMANY PARISH COVINGTON, LOUISIANA

JOB No:	2164	DATE:	01-30-2013
DRAWN BY:	JCT	CHECKED BY:	CD

The plans drawings and specifications, designs and arrangements, remain the property of DAMMON ENGINEERING, INC. and are not to be used in whole or in part, for any other project, nor to be copied or altered in any way, or project data transferred to other parties, without the express written consent and permission of DAMMON ENGINEERING, INC. Failure to comply with the above restrictions will be considered a violation of the copyright laws of the United States. Drawings or specifications not carrying the original seal and signature of DAMMON ENGINEERING, INC. are invalid and unauthorized.

REVISIONS

#	DESCRIPTION	DATE

STATE OF LOUISIANA
EMMETT S. DAMMON, JR.
License No. 17105
PROFESSIONAL ENGINEER

ELEVATION PLAN

SHEET No: 6 OF 9

A2